




SECOND FLOOR LAYOUT

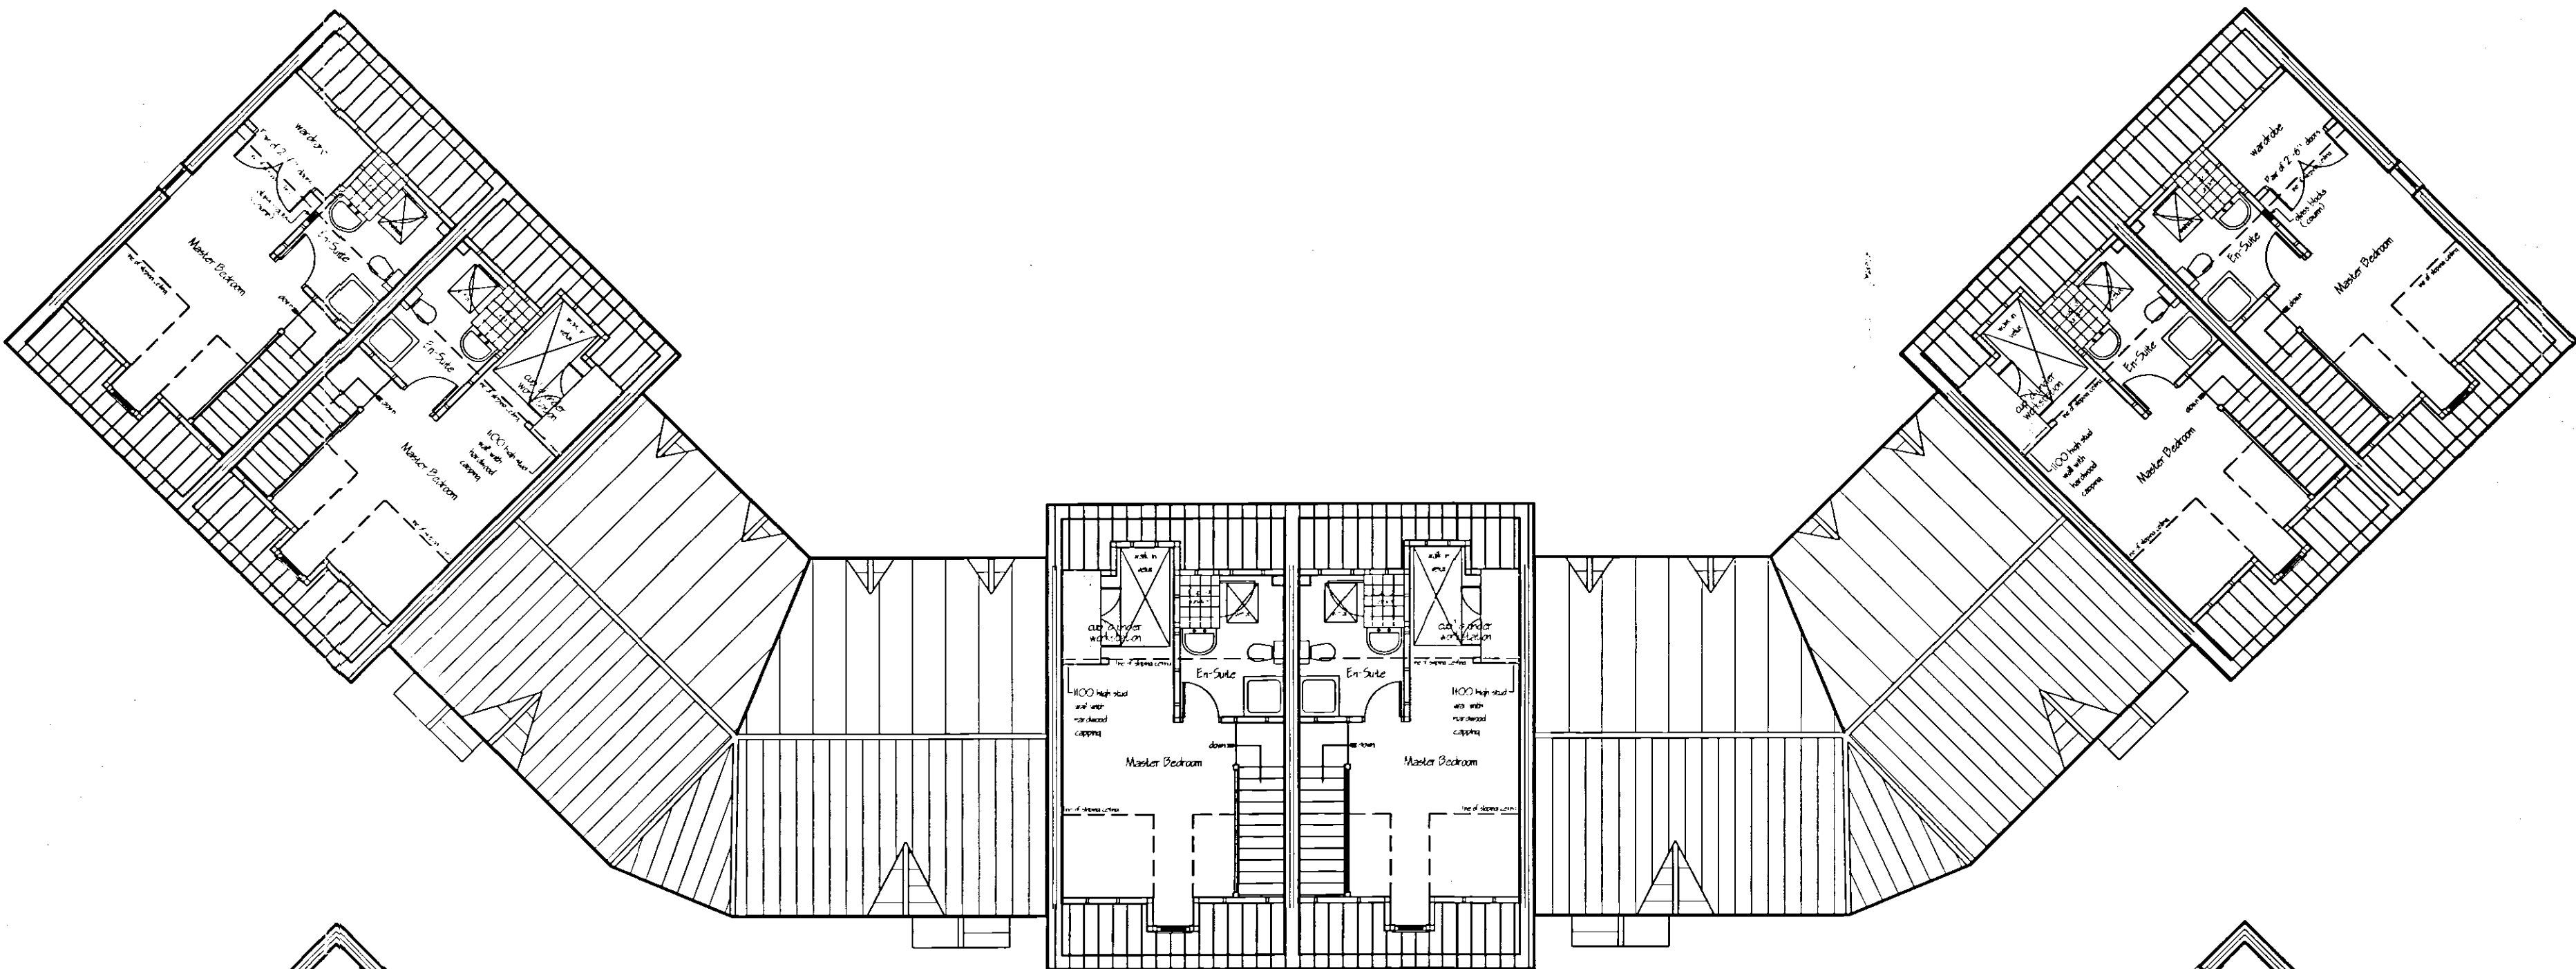

FIRST FLOOR LAYOUT

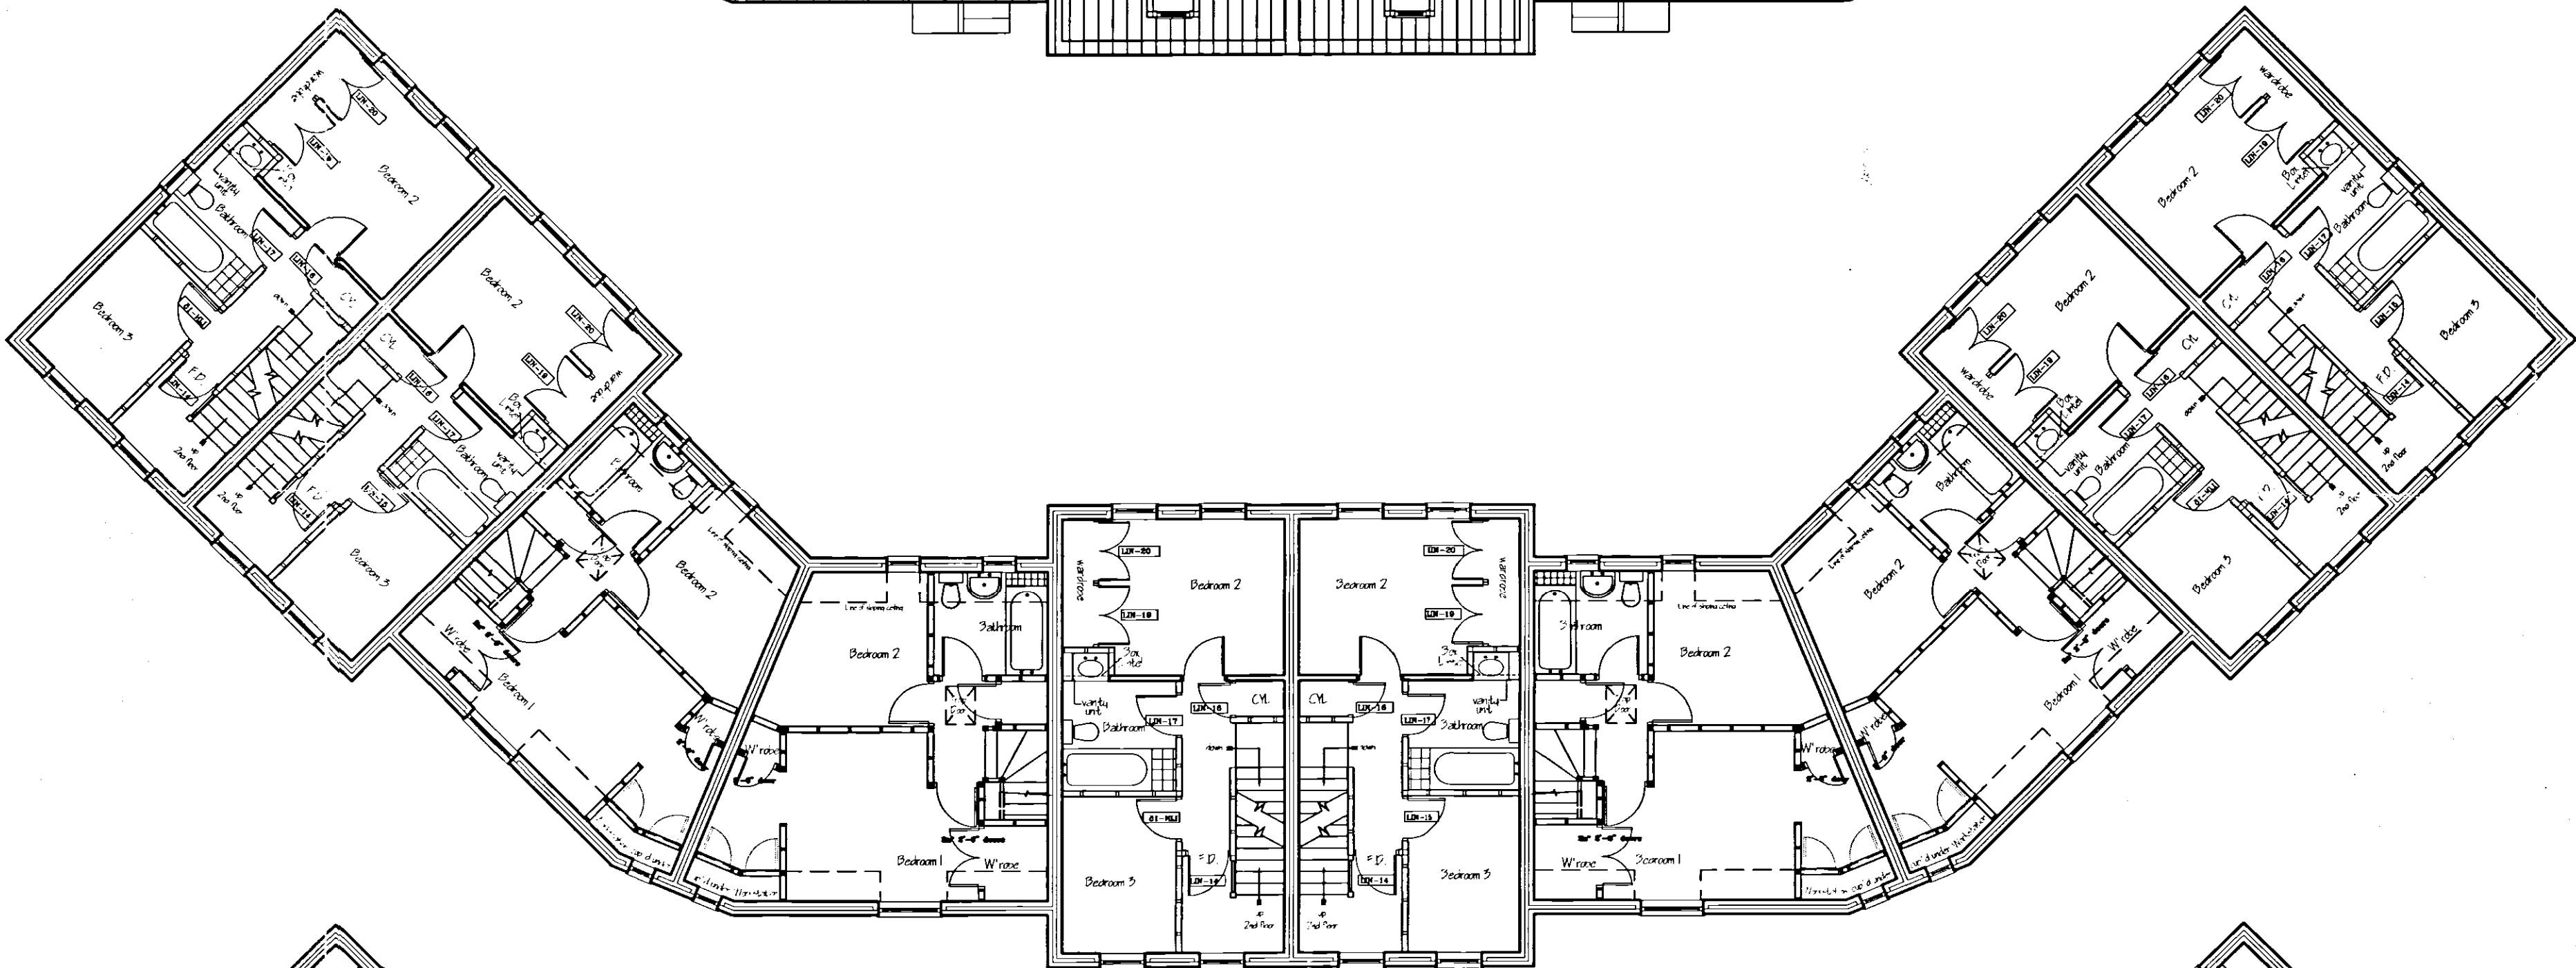

GROUND FLOOR LAYOUT

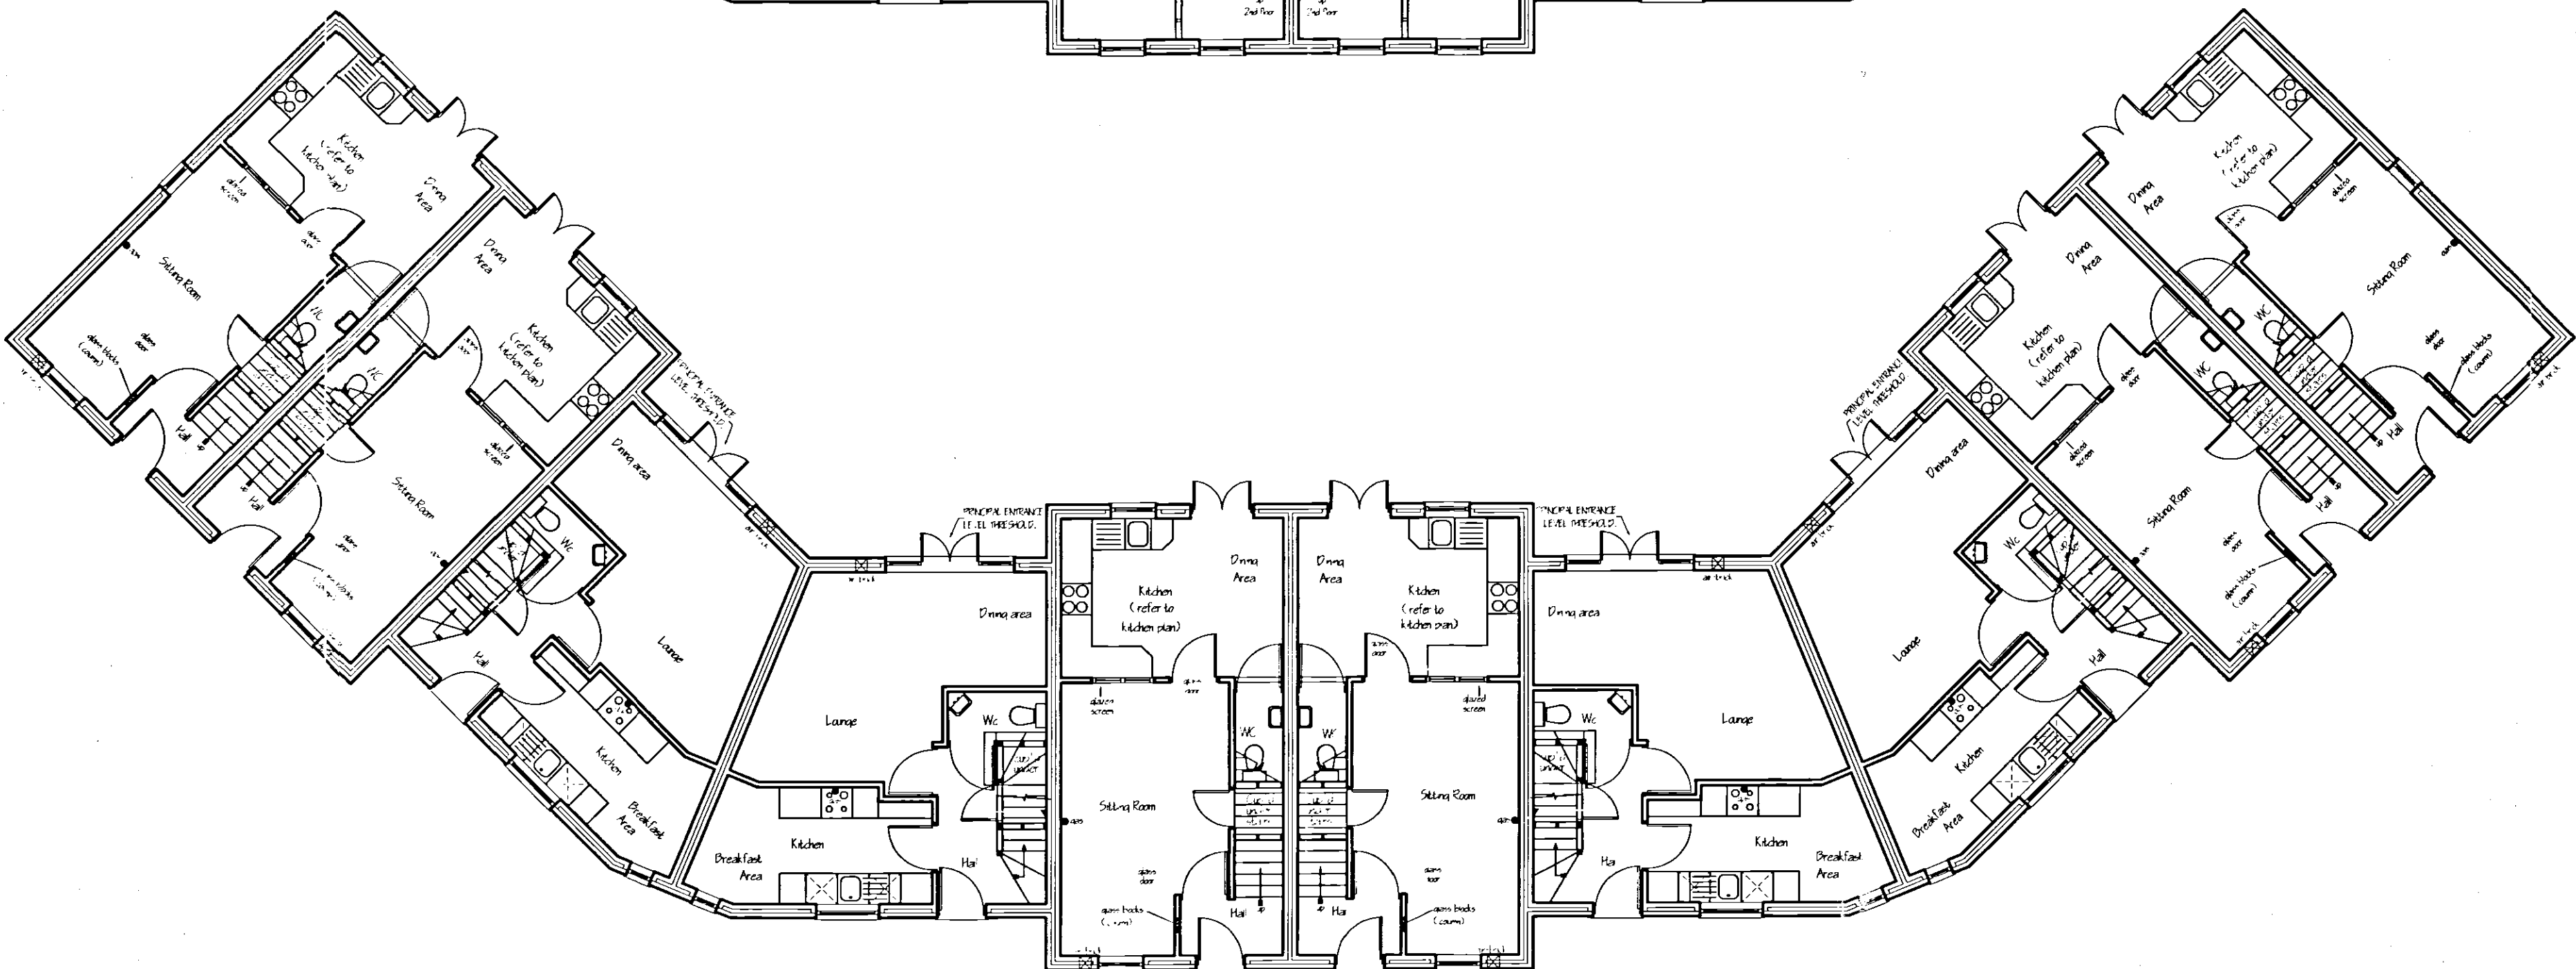

Broadgate Homes Limited
Broadgate House, Weston Hills,
Spalding, Lincolnshire. PE12 6DB.
Telephone: 01406 380532 Fax:01406 380014

PROJECT TITLE
Plots 193 to 202 & 203 to 212.
Holland Park
Spalding
Lincs.

DRAWING
FLOOR LAYOUT

REV	DESCRIPTION	DATE	BY

SHDC
Planning & Development
13 JUL 2004
Ref: 0956104

SCALE 1:100	DRAWN LB
DATE JUNE '04	DRAWING No. 0407/193 to 212-01