

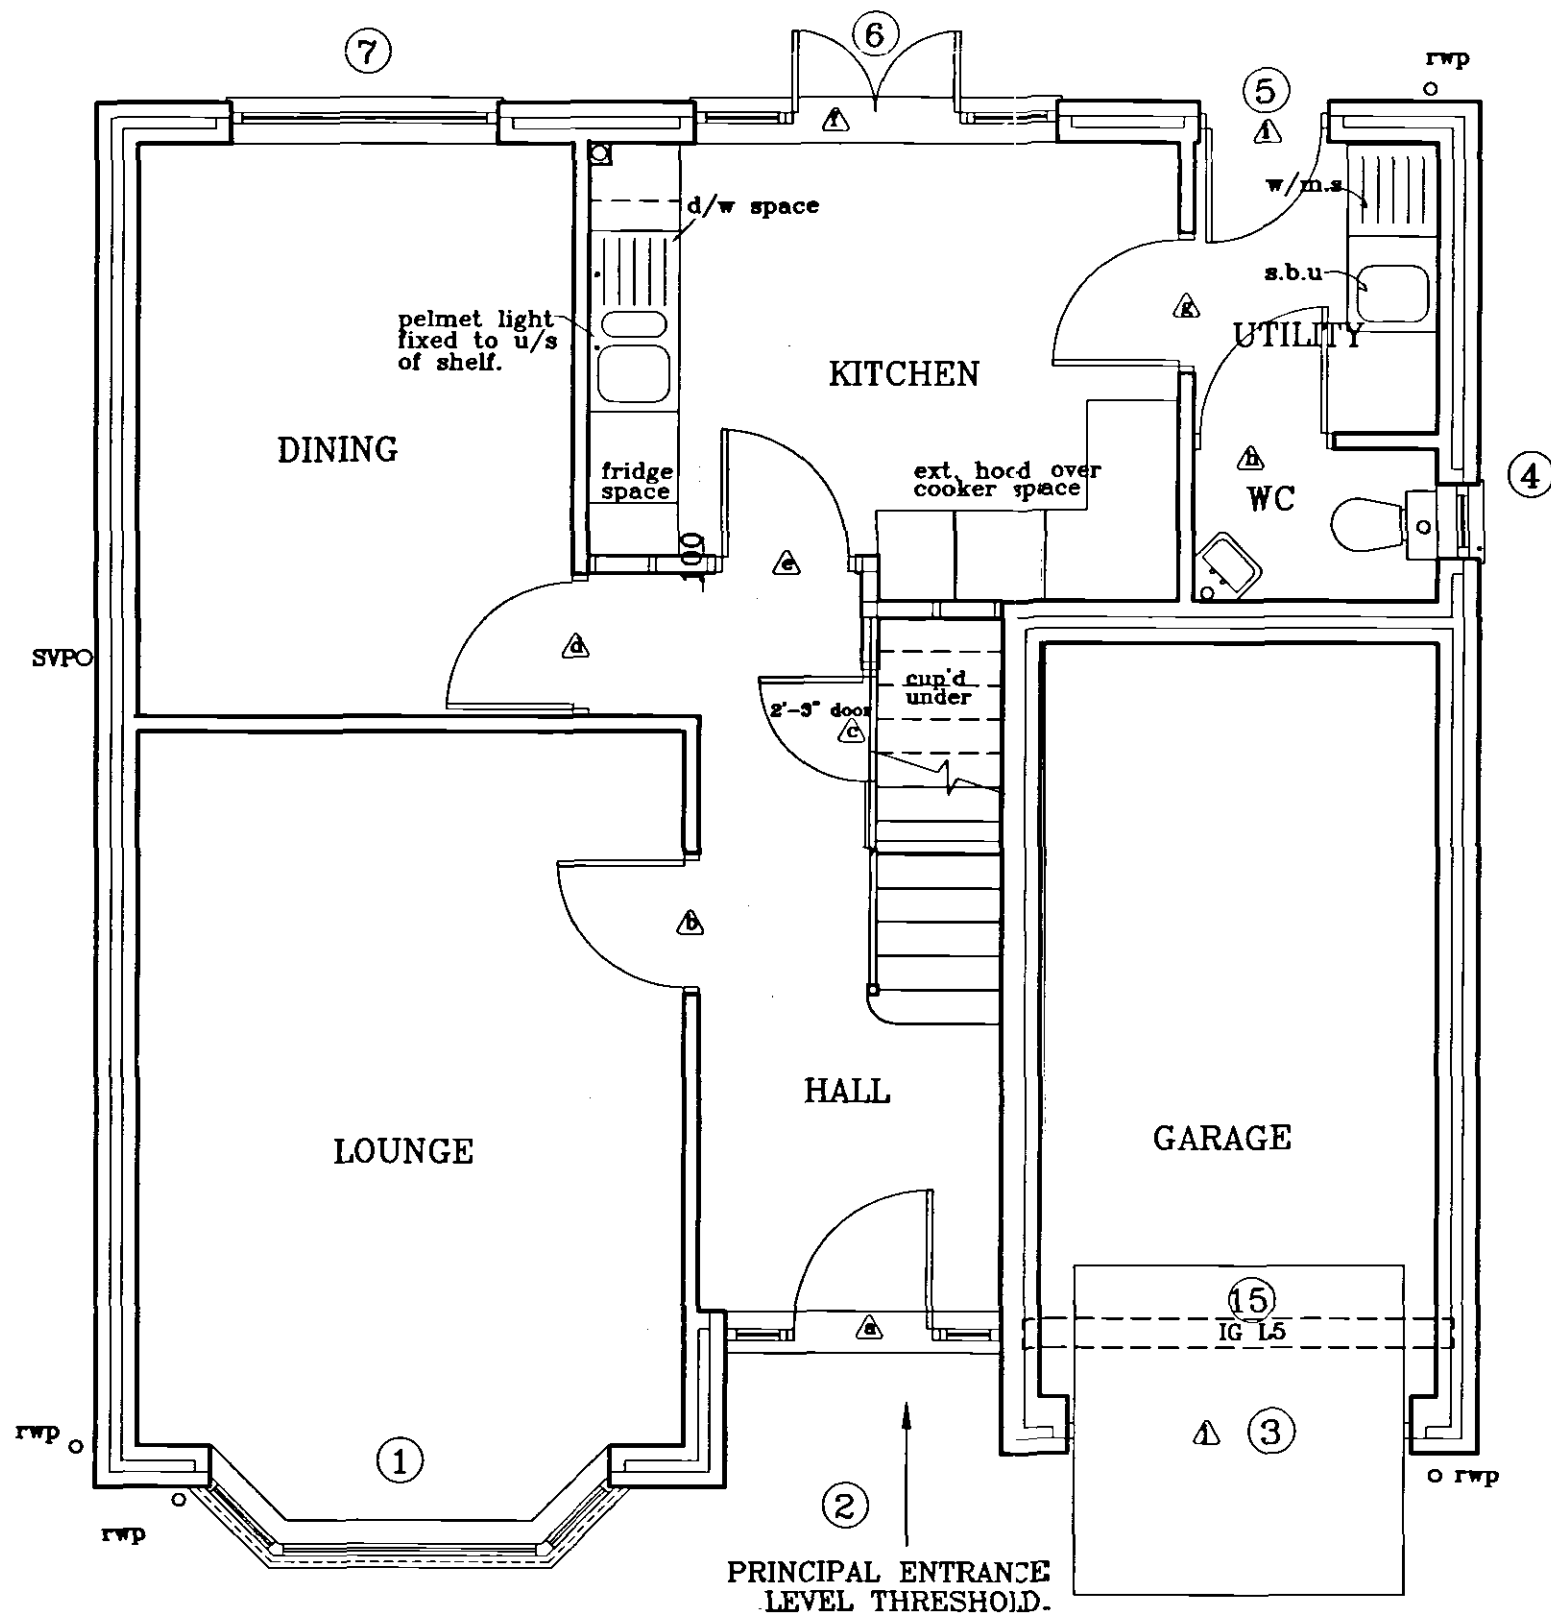


This drawing is copyright and may not be altered, traced, copied, photographed or used for any purpose other than that for which it is issued without consent of Broadgate Homes (Spalding) Ltd.

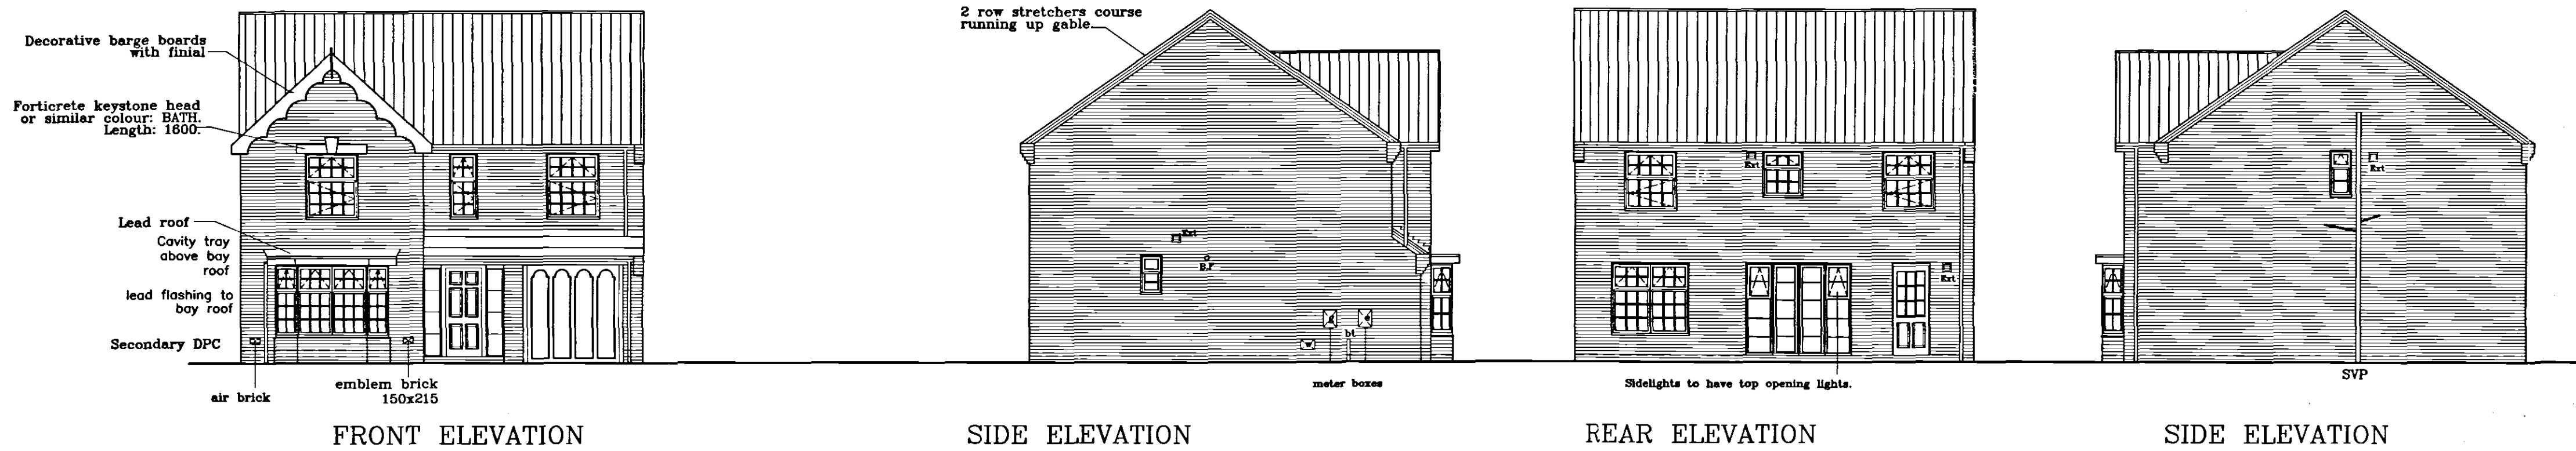

GROUND FLOOR LAYOUT

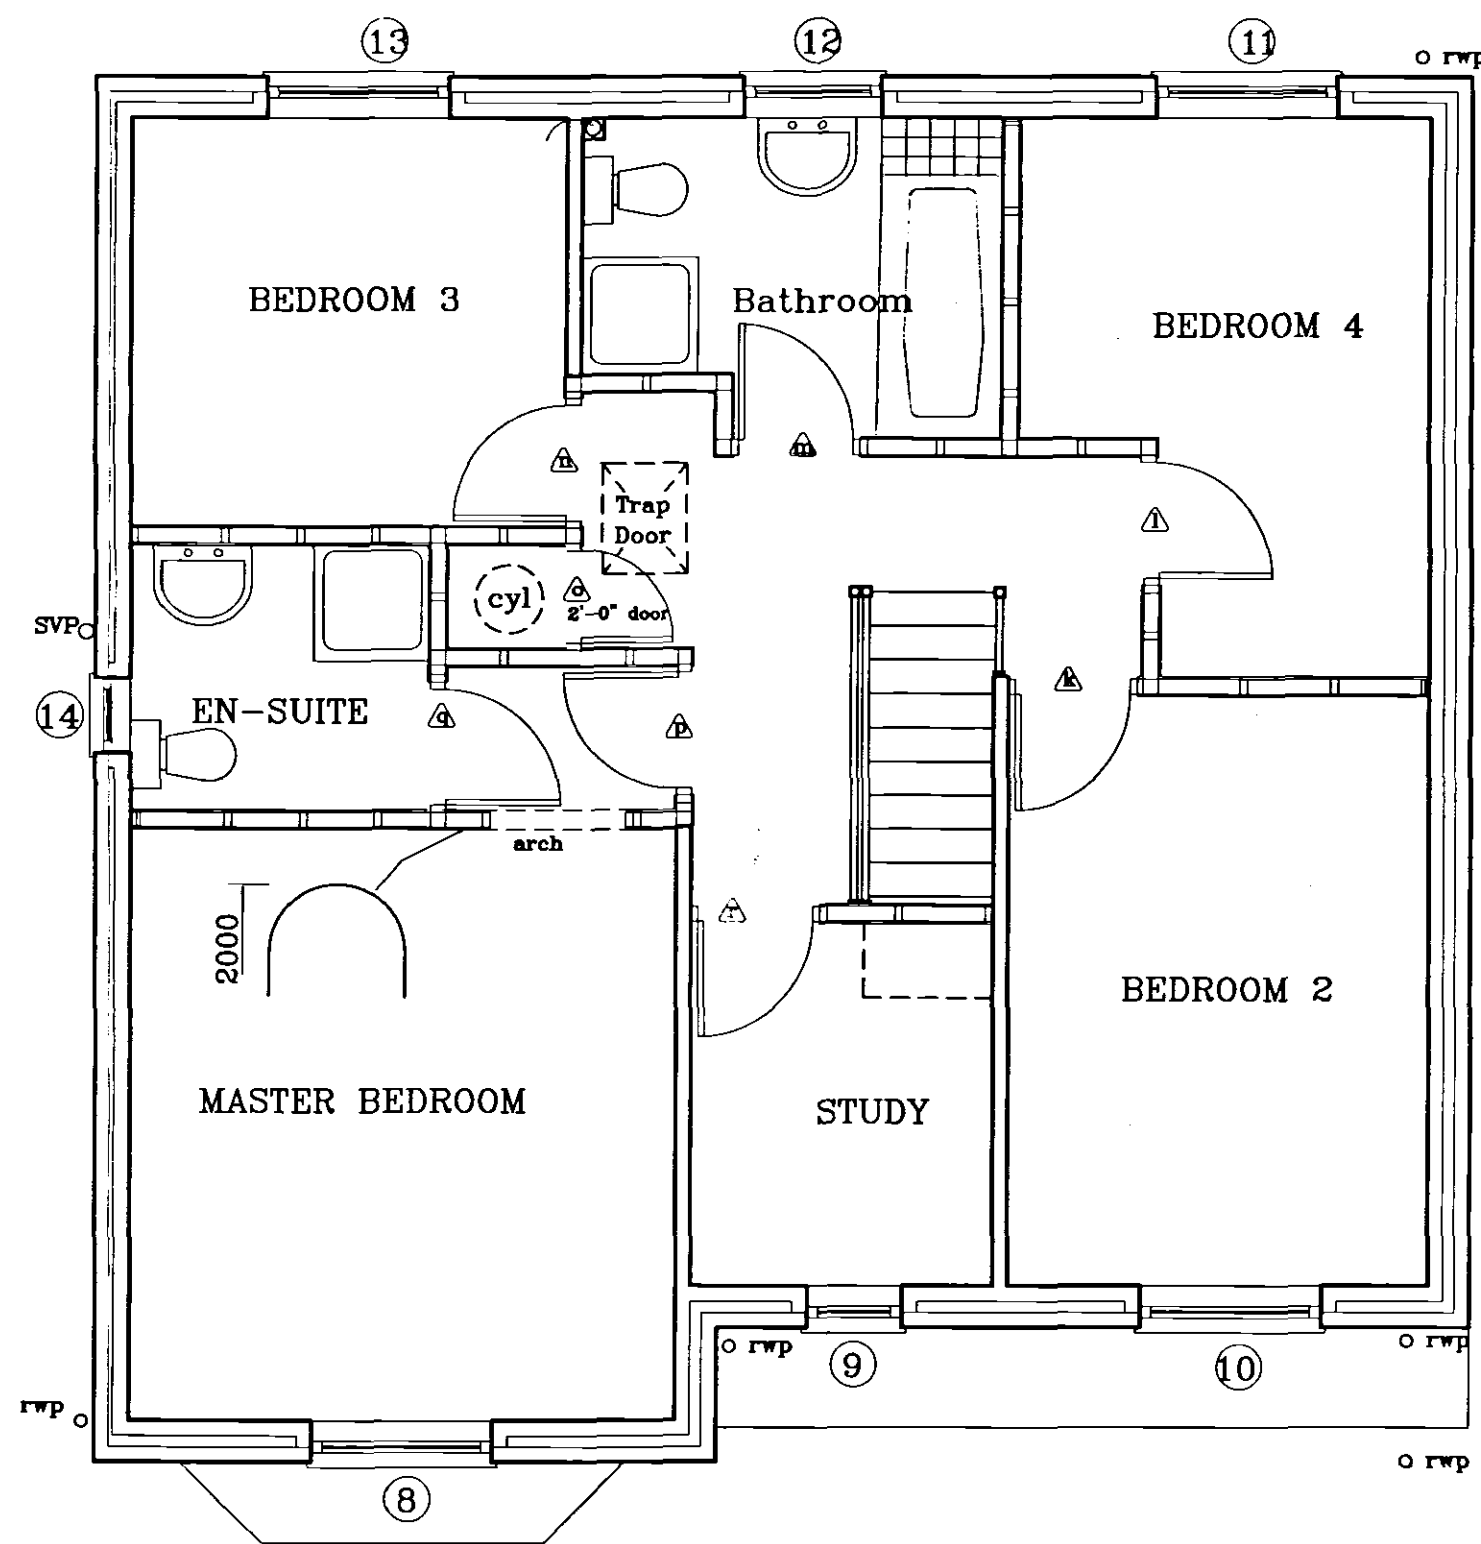

FIRST FLOOR LAYOUT



Broadgate Homes Limited

Broadgate House, Weston Hills,
Spalding, Lincolnshire. PE12 6DB.
one: 01406 380532 Fax:01406 3800

PROJECT TITLE
STANDARD DWELLING TYPE.
'MALLOWGATE'

Plot 82, 107
Holland Park.
Spalding.
LINCS

SHDC
Planning & Development
13 JUL 2004
Ref: 0956104

DRAWING

FLOOR LAYOUTS
&
ELEVATIONS

[illegible]

SCALE
1:50 1:100

DATE
JUNE '04

DRAWN

DRAWING No.
0407/82, 107 - 01