


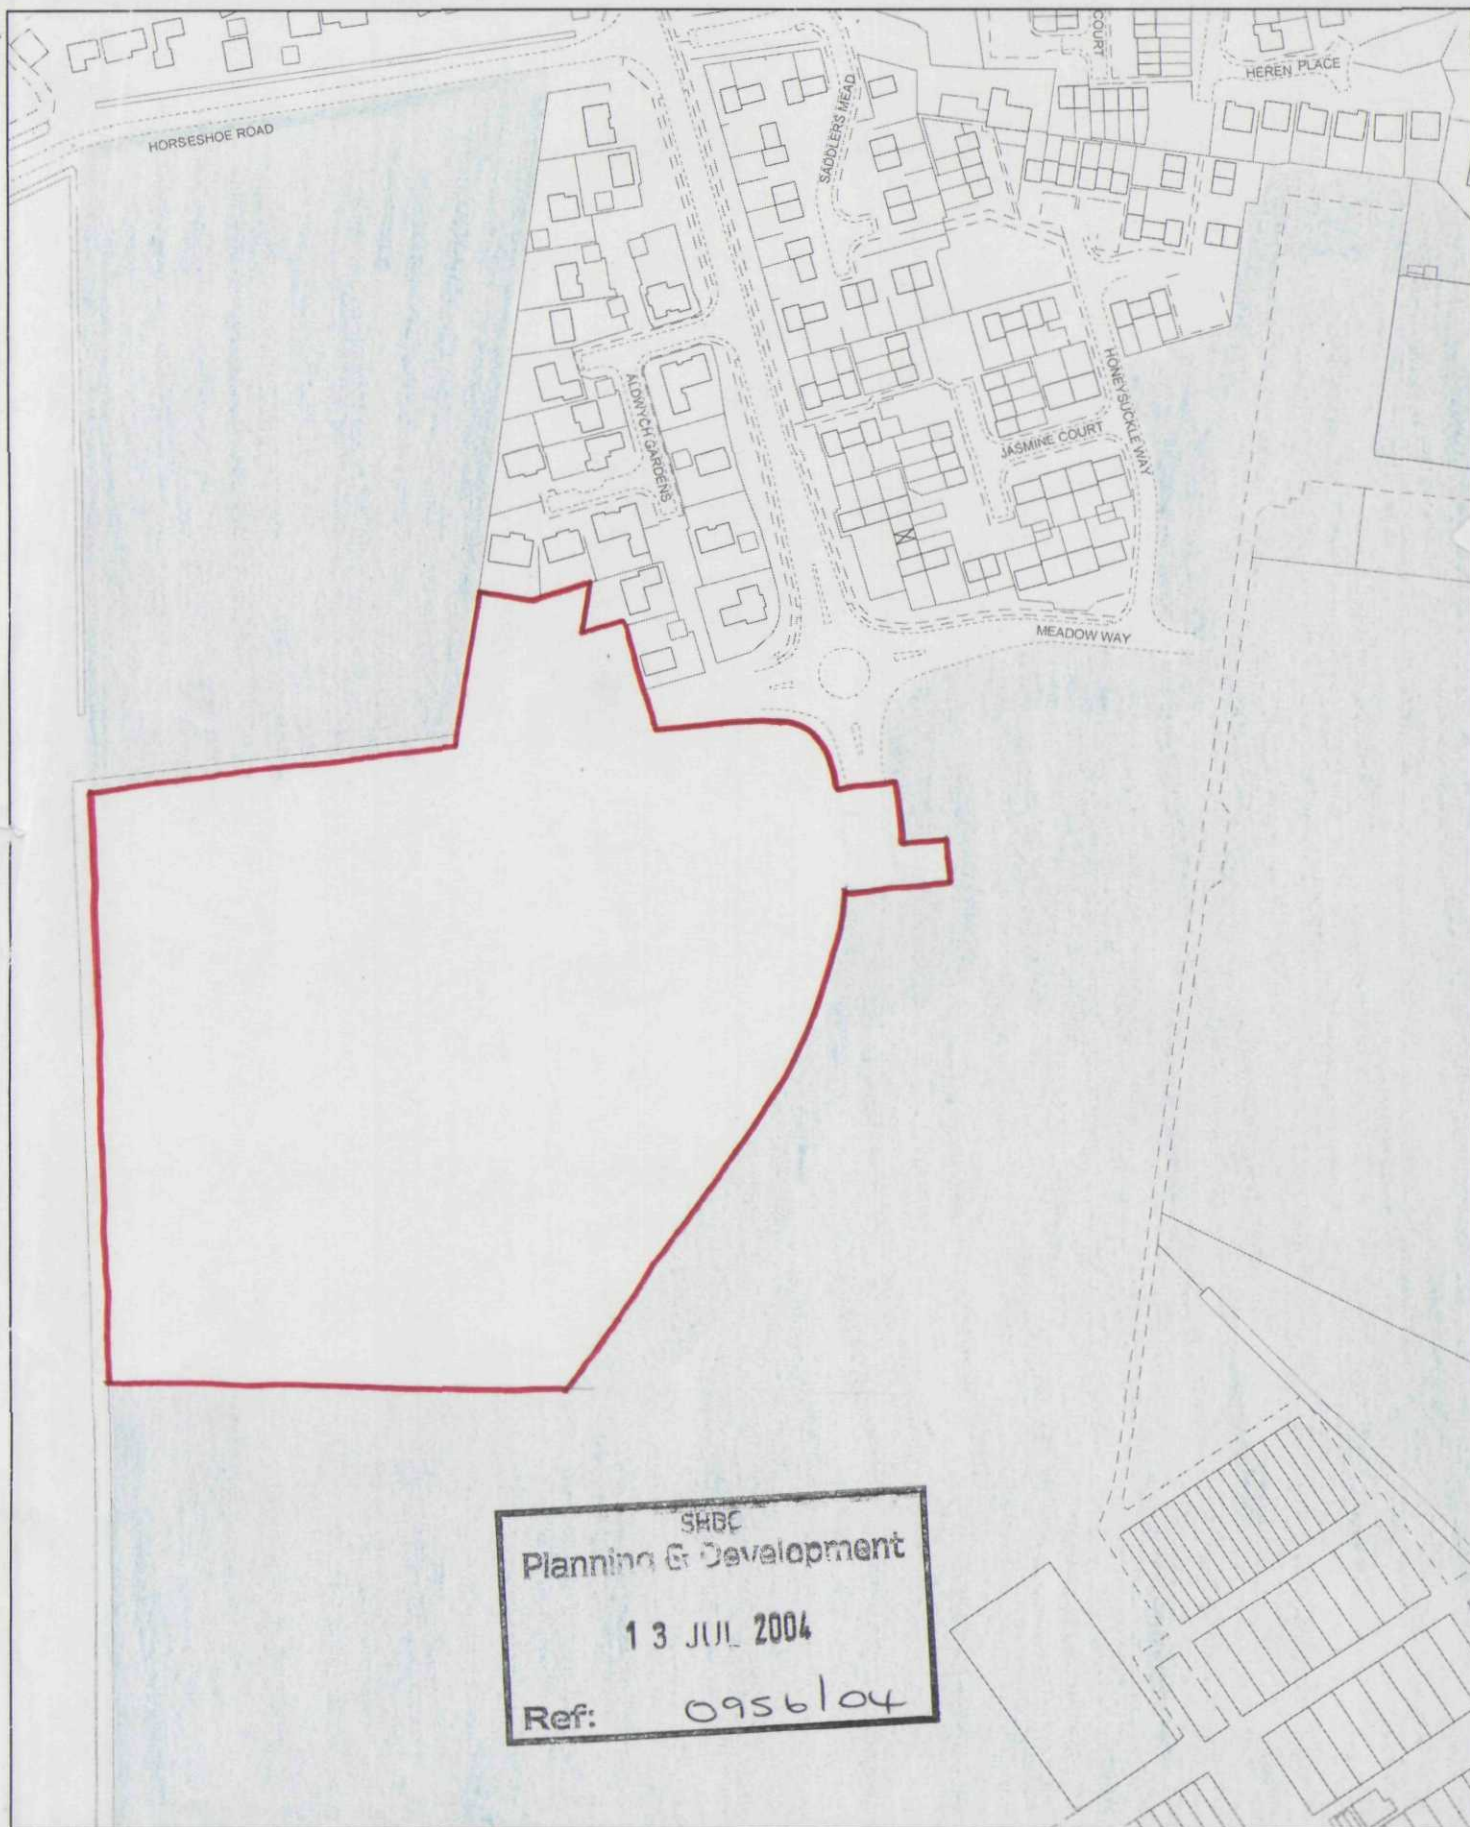

S O U T H



H O L L A N D  
D I S T R I C T C O U N C I L

Council Offices, Priory Road, Spalding,  
Lincolnshire PE11 2XE

This copy has been produced specifically for the map return  
scheme purposes only. No further copies may be made.

Scale:  
1:2500

This map is reproduced from Ordnance Survey material with permission of Ordnance Survey on l  
**DETERMINED  
PLAN**

