


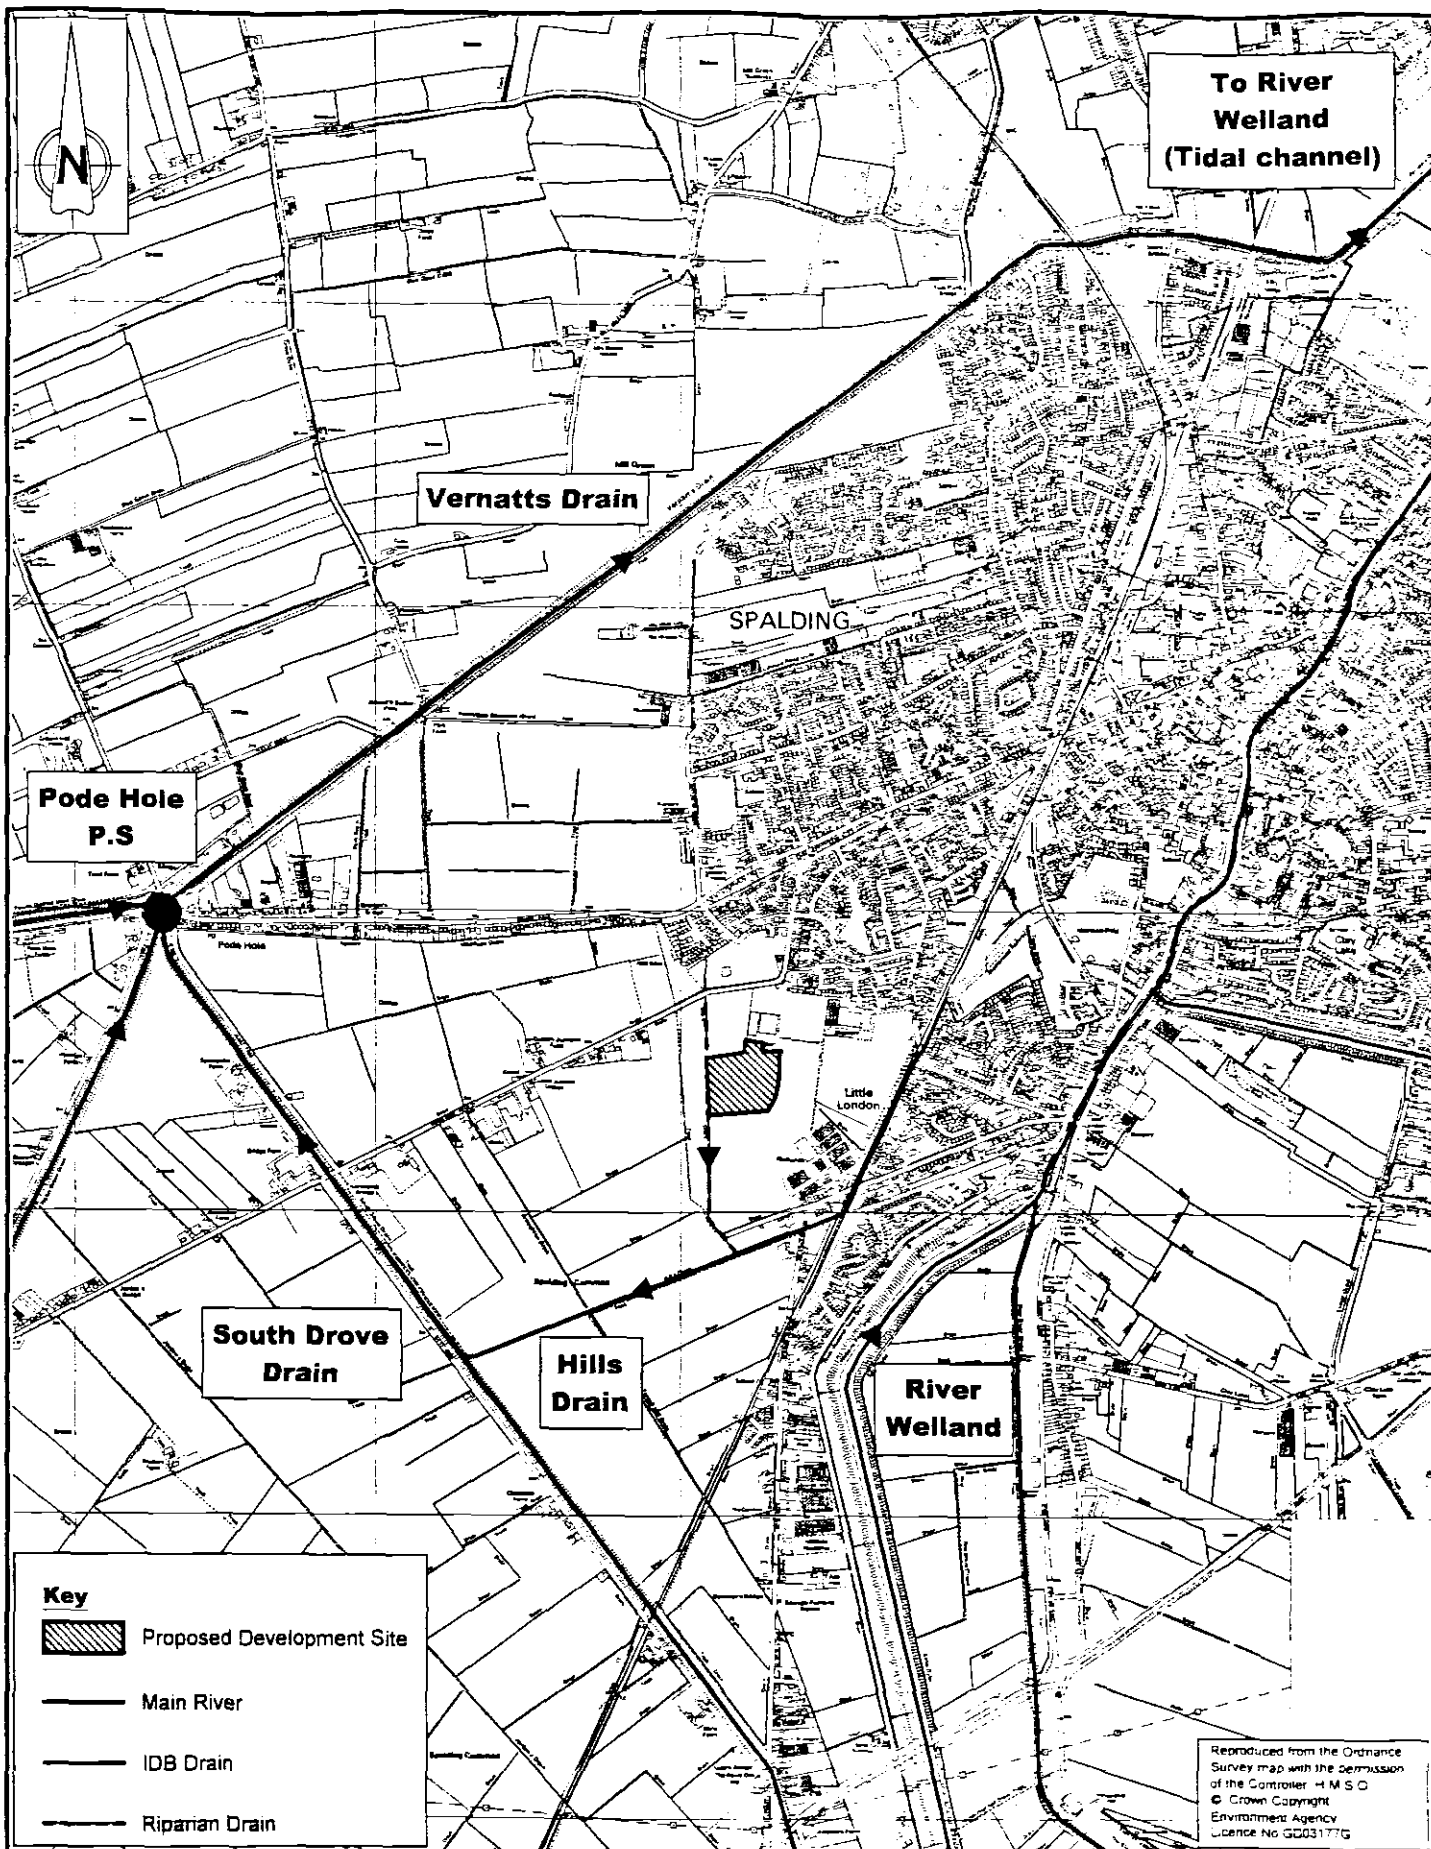

Eullen
consultants

Bolton Road, Orton, Spalding, PE2 6XU
Tel. 01733 391486 Fax. 01733 391139
Email: info@eullen.co.uk
Website: www.eullen.co.uk

PROJECT
HOLLAND PARK (PHASE 3), SPALDING
FLOOD RISK ASSESSMENT

TITLE
FIGURE 5.0
ARTERIAL DRAINAGE SYSTEM

CLIENT



DRAWN BY	CHECKED BY	APPR. BY	DATE
SMW	DD	CM	JULY 2004
SCALE	PROJECT NO.	DRAWING NO.	REV
1:25 000	04L07	005	00