
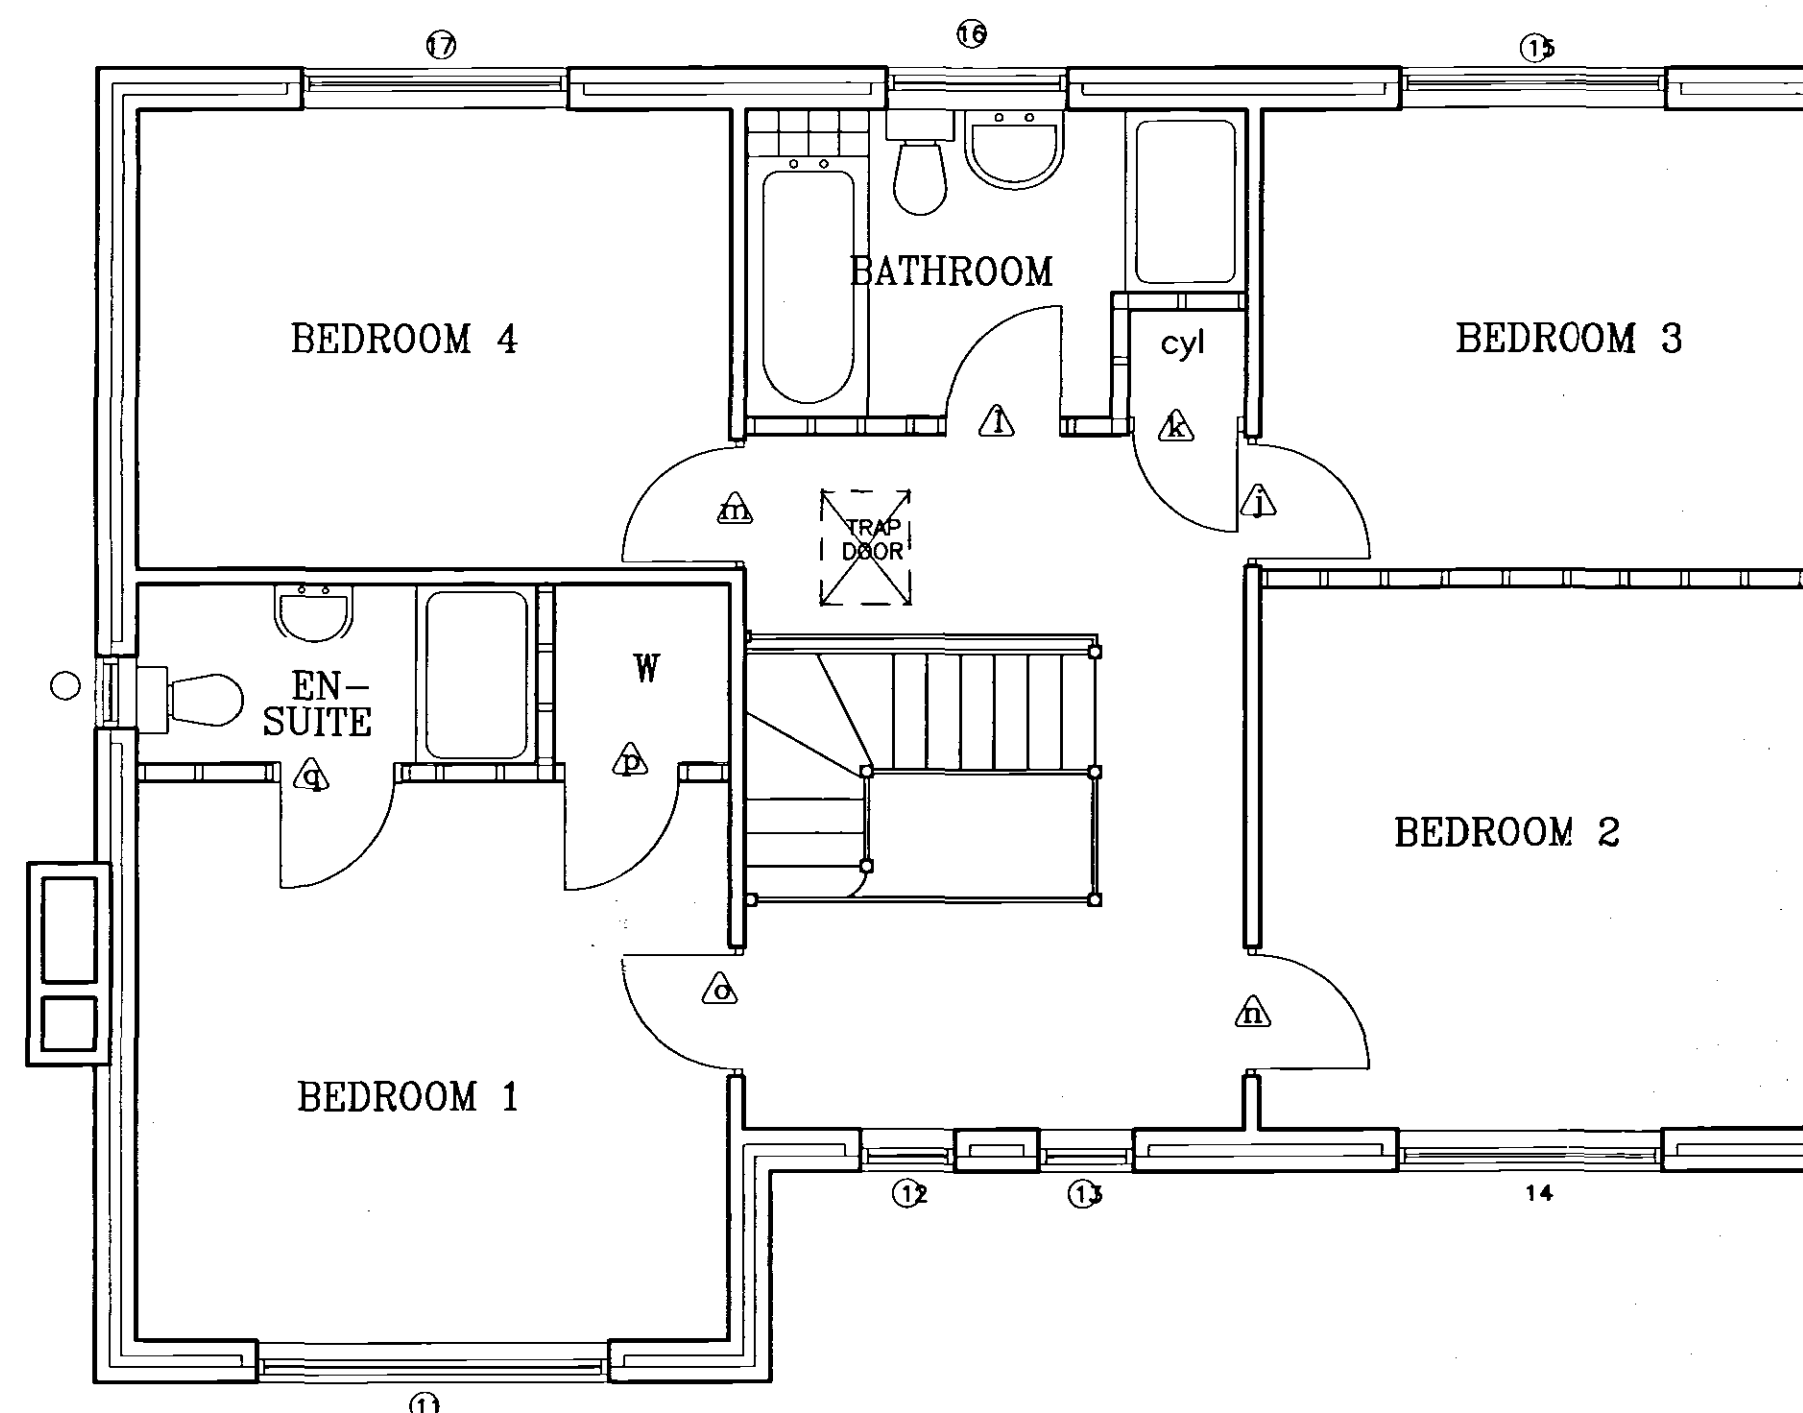
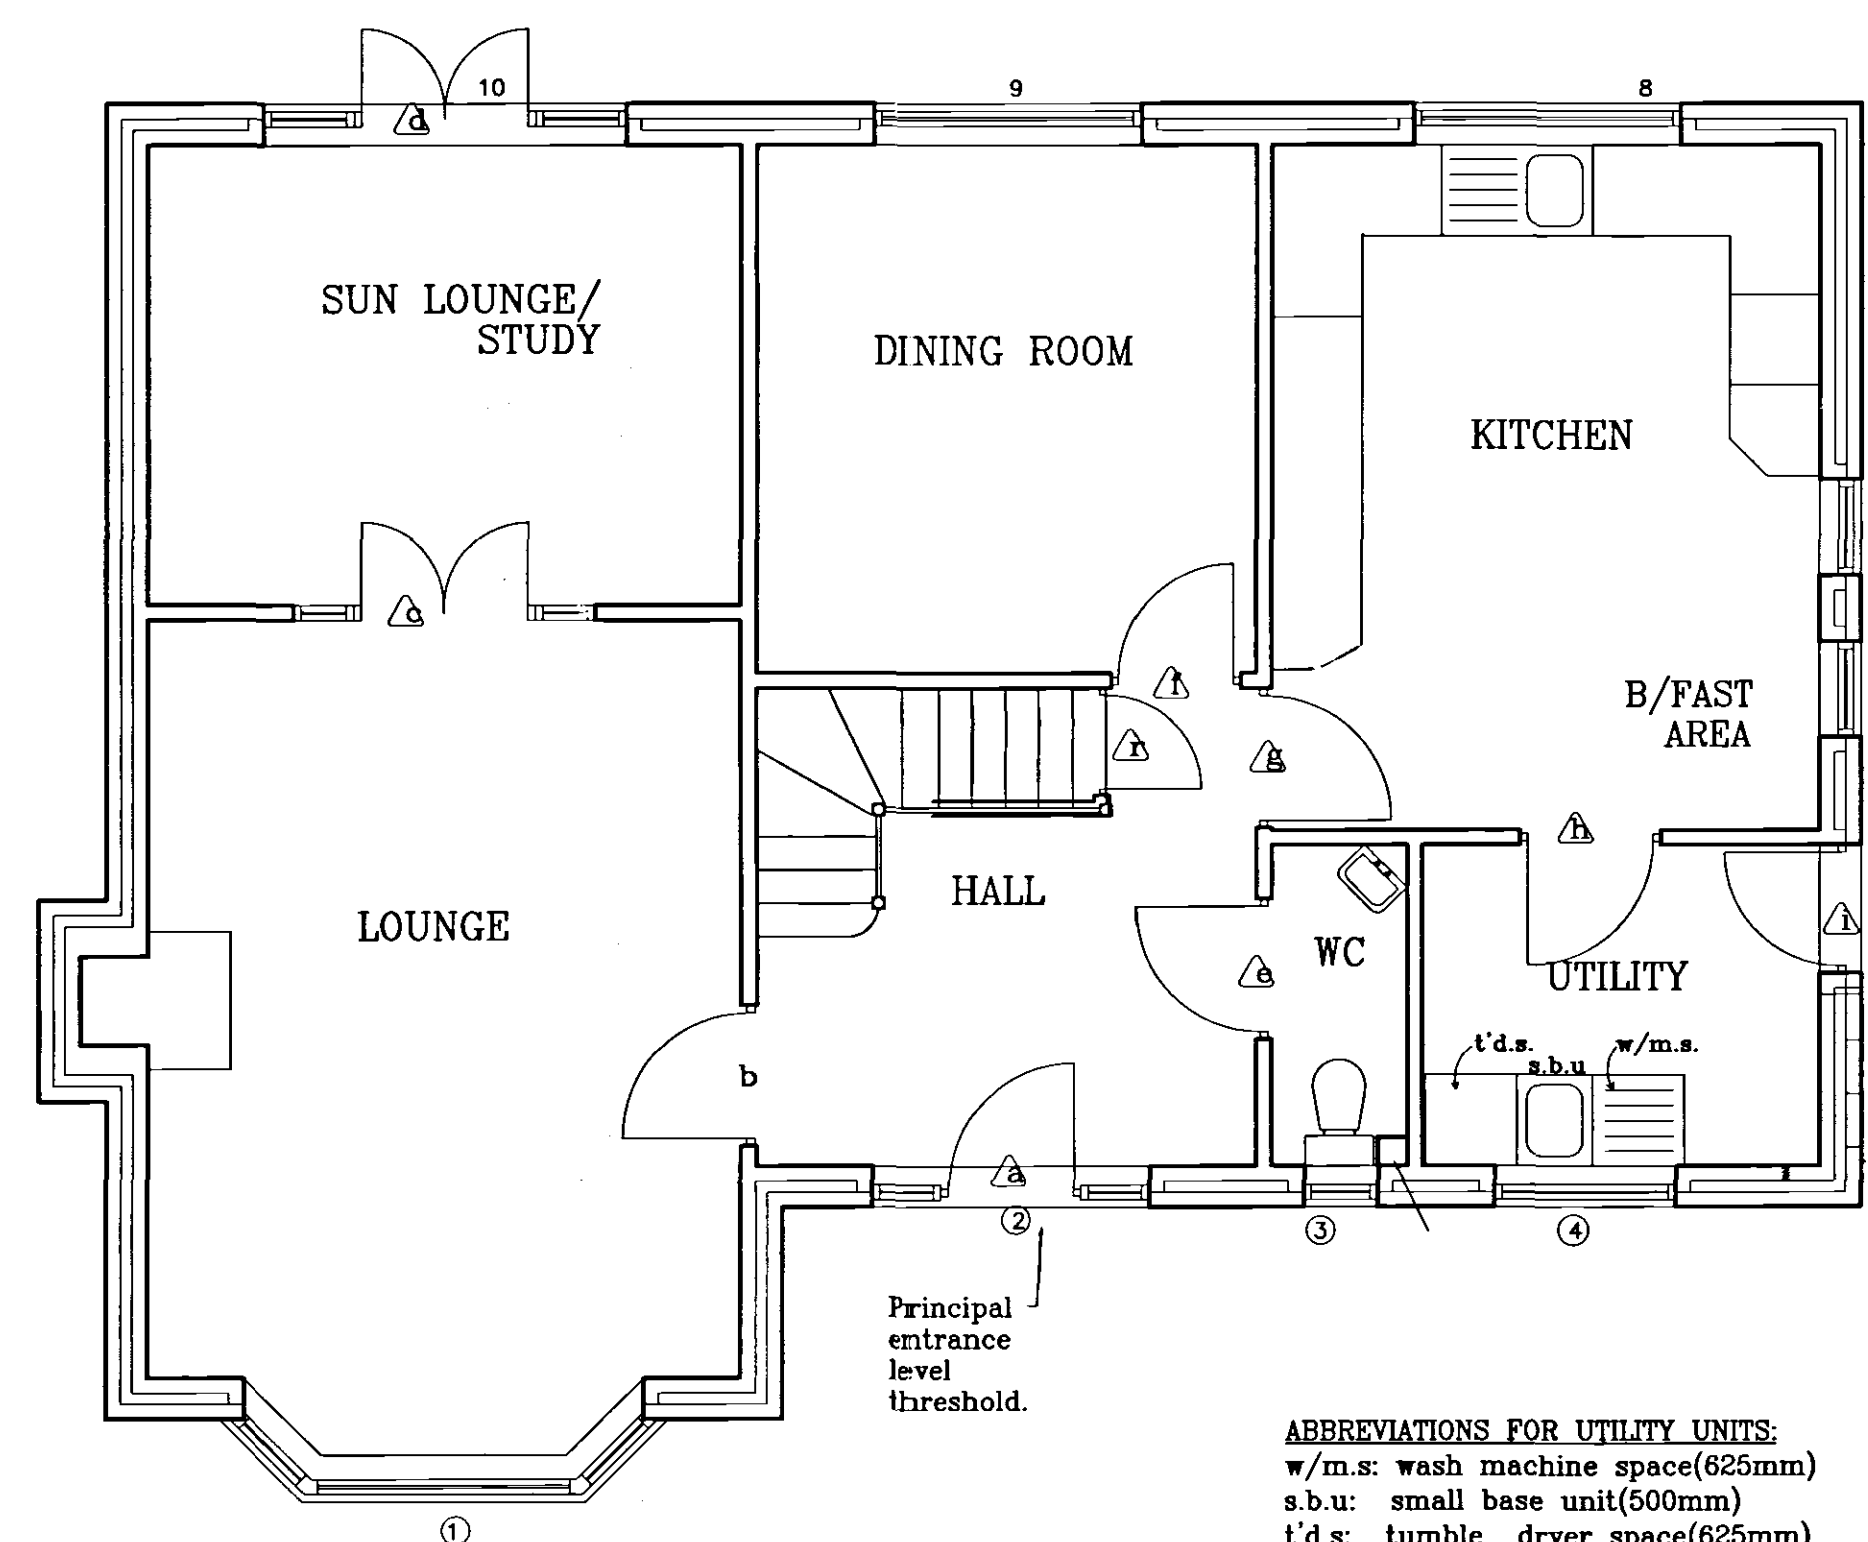


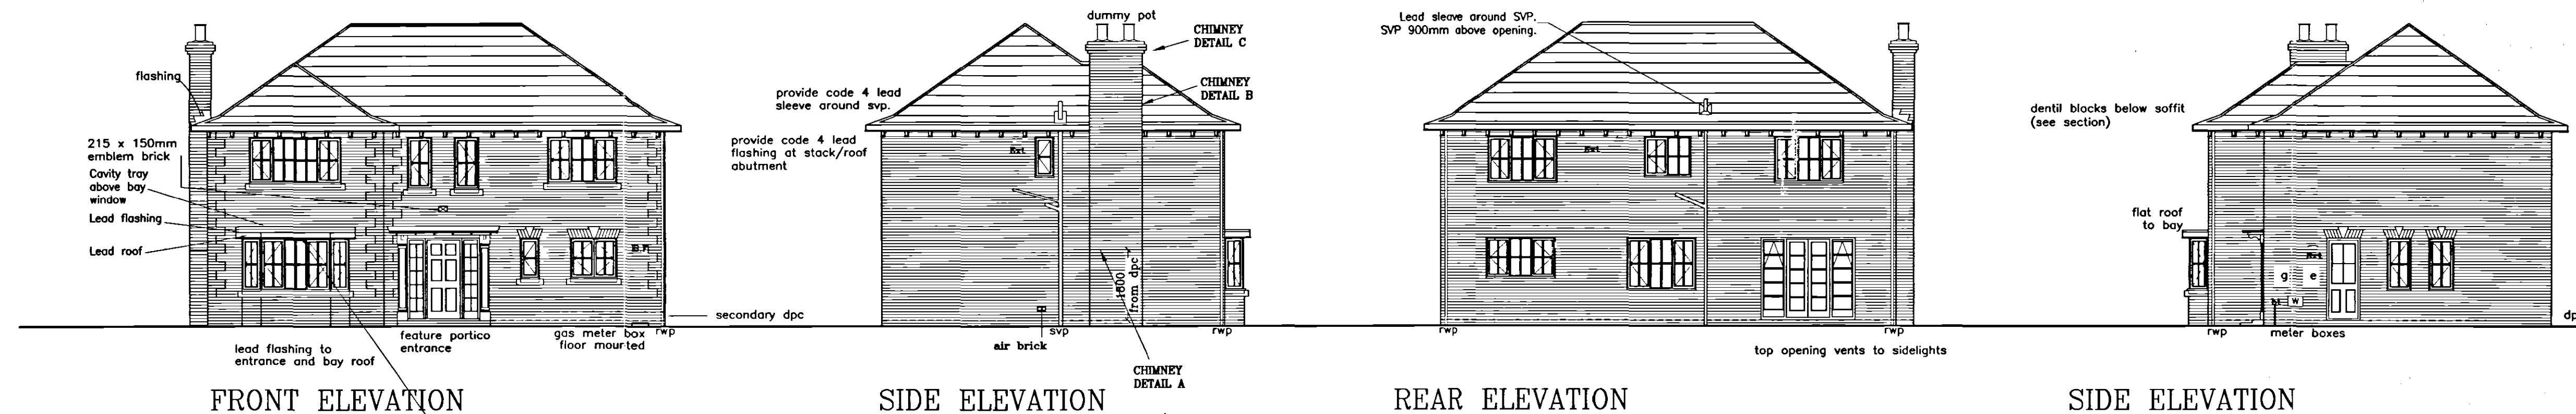

Broadgate Homes Limited

Broadgate House, Weston Hills,
 Spalding, Lincolnshire, PE12 6DB.
 Telephone: 01406 380532 Fax:01406 380014

PROJECT TITLE
STANDARD DWELLING TYPE.
'LIMEGATE'

Plots 113,147, SHDC
 Holland Park, Planning & Development
 Spalding, 13 JUL 2004
 Lincs, R: 0956104

DRAWING
FLOOR LAYOUTS
&
ELEVATIONS

DESCRIPTION	DATE	BY

SCALE 1:50 1:100	DRAWN
DATE JUNE '04	DRAWING No. 0407/113,147 -01