




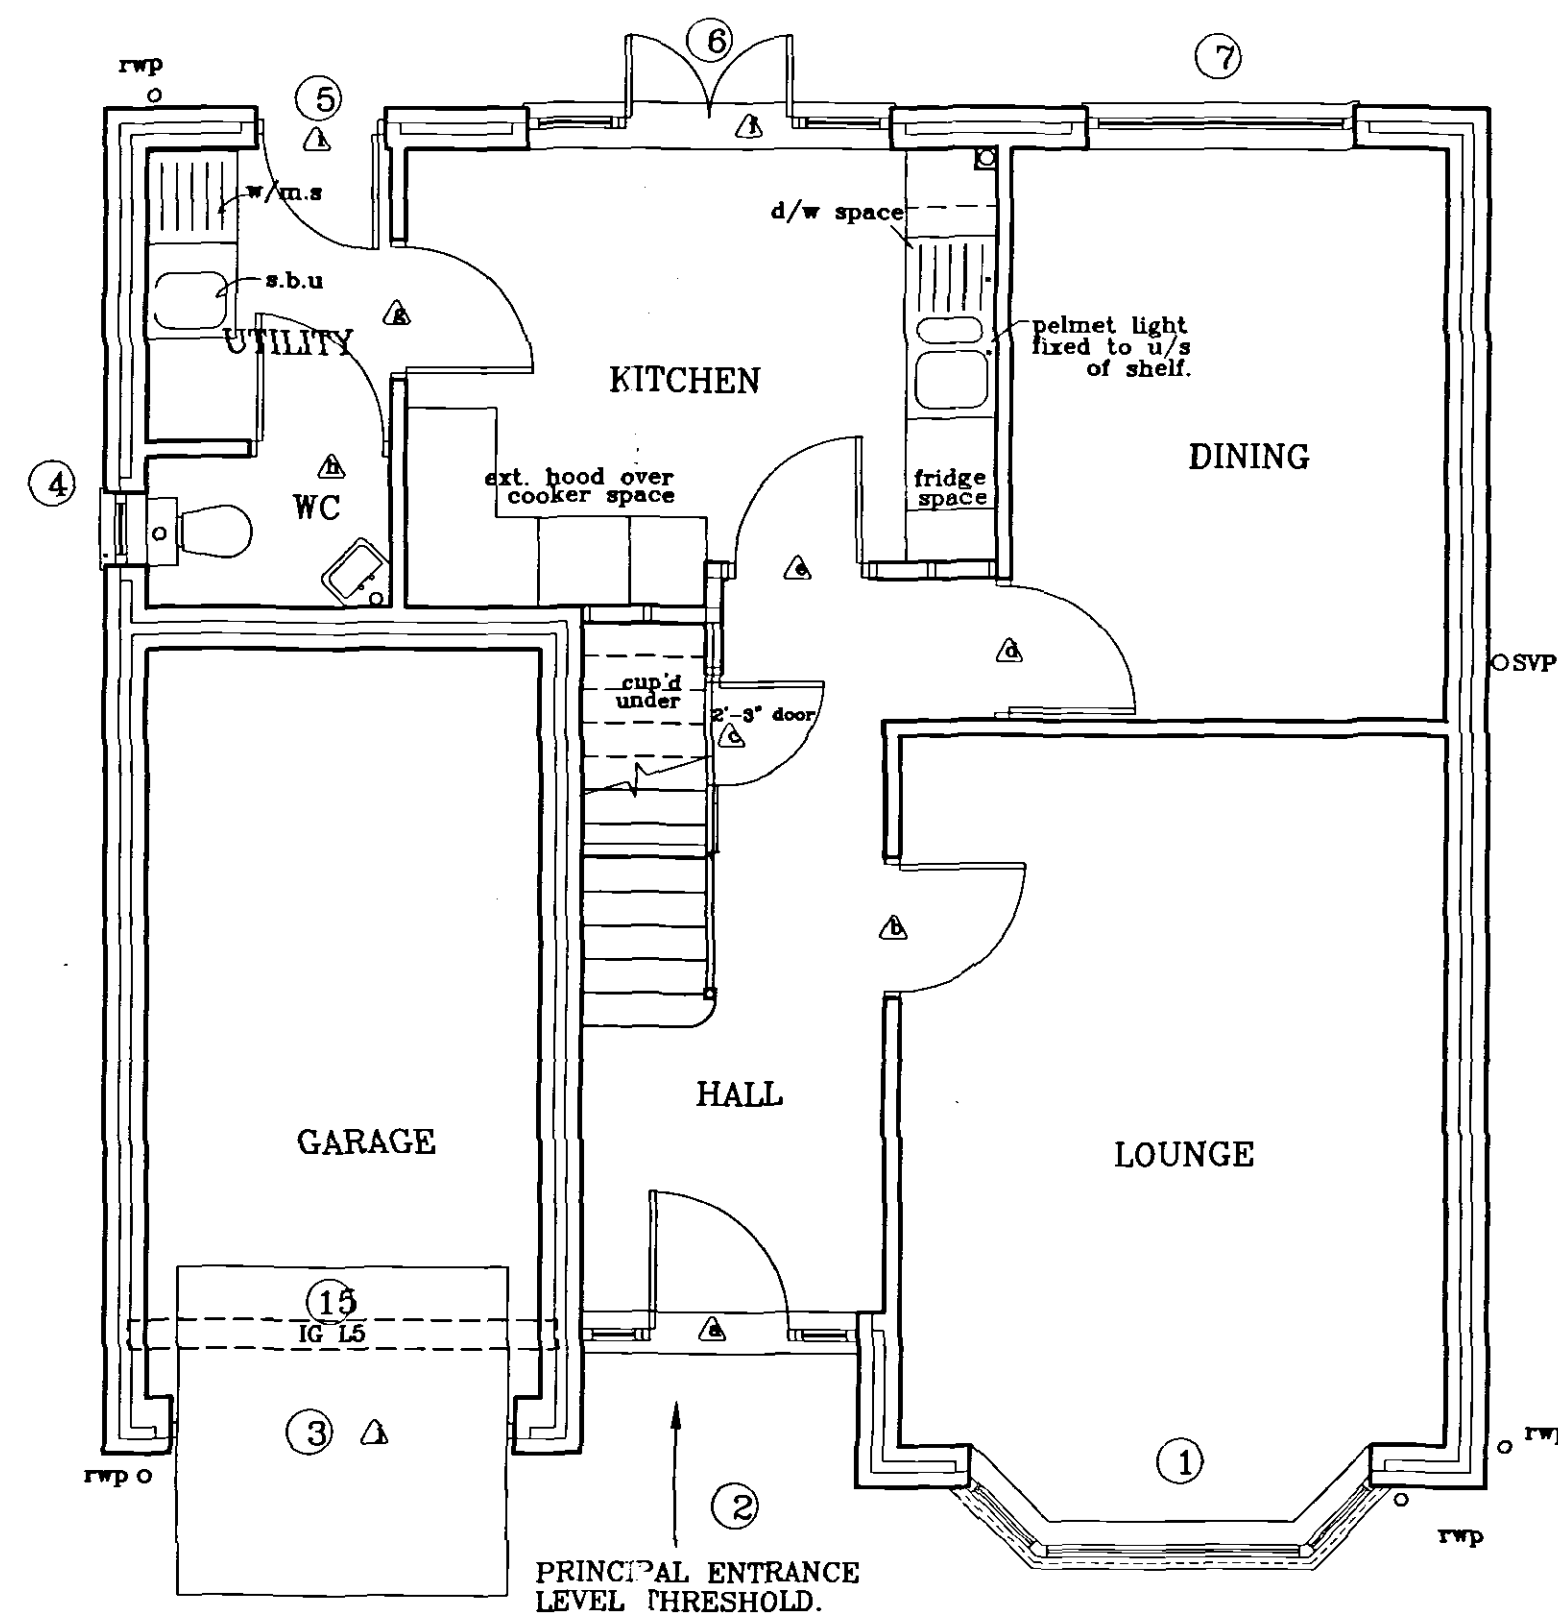

GROUND FLOOR LAYOUT

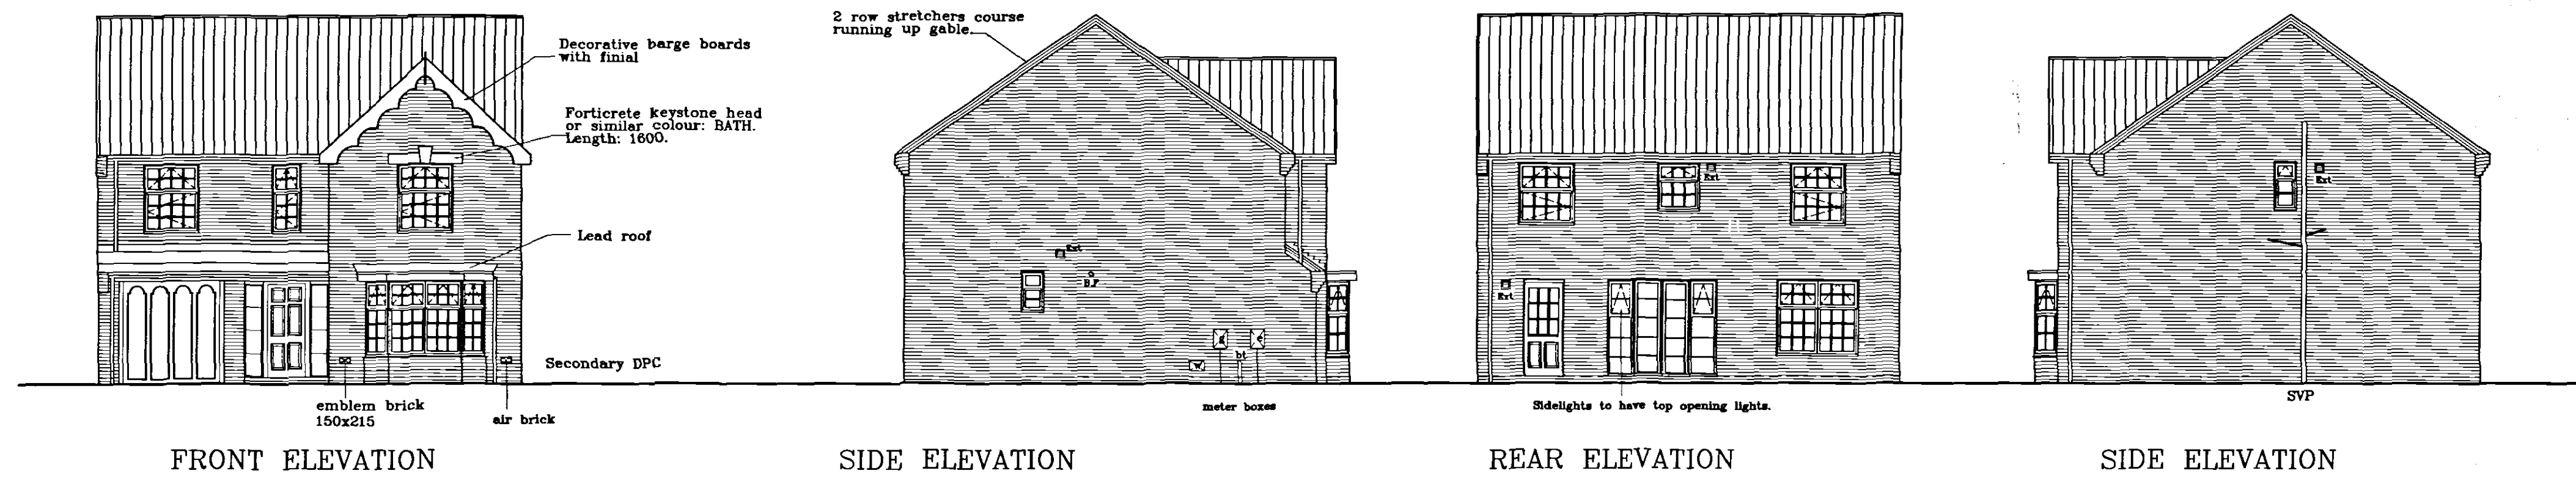

FIRST FLOOR LAYOUT

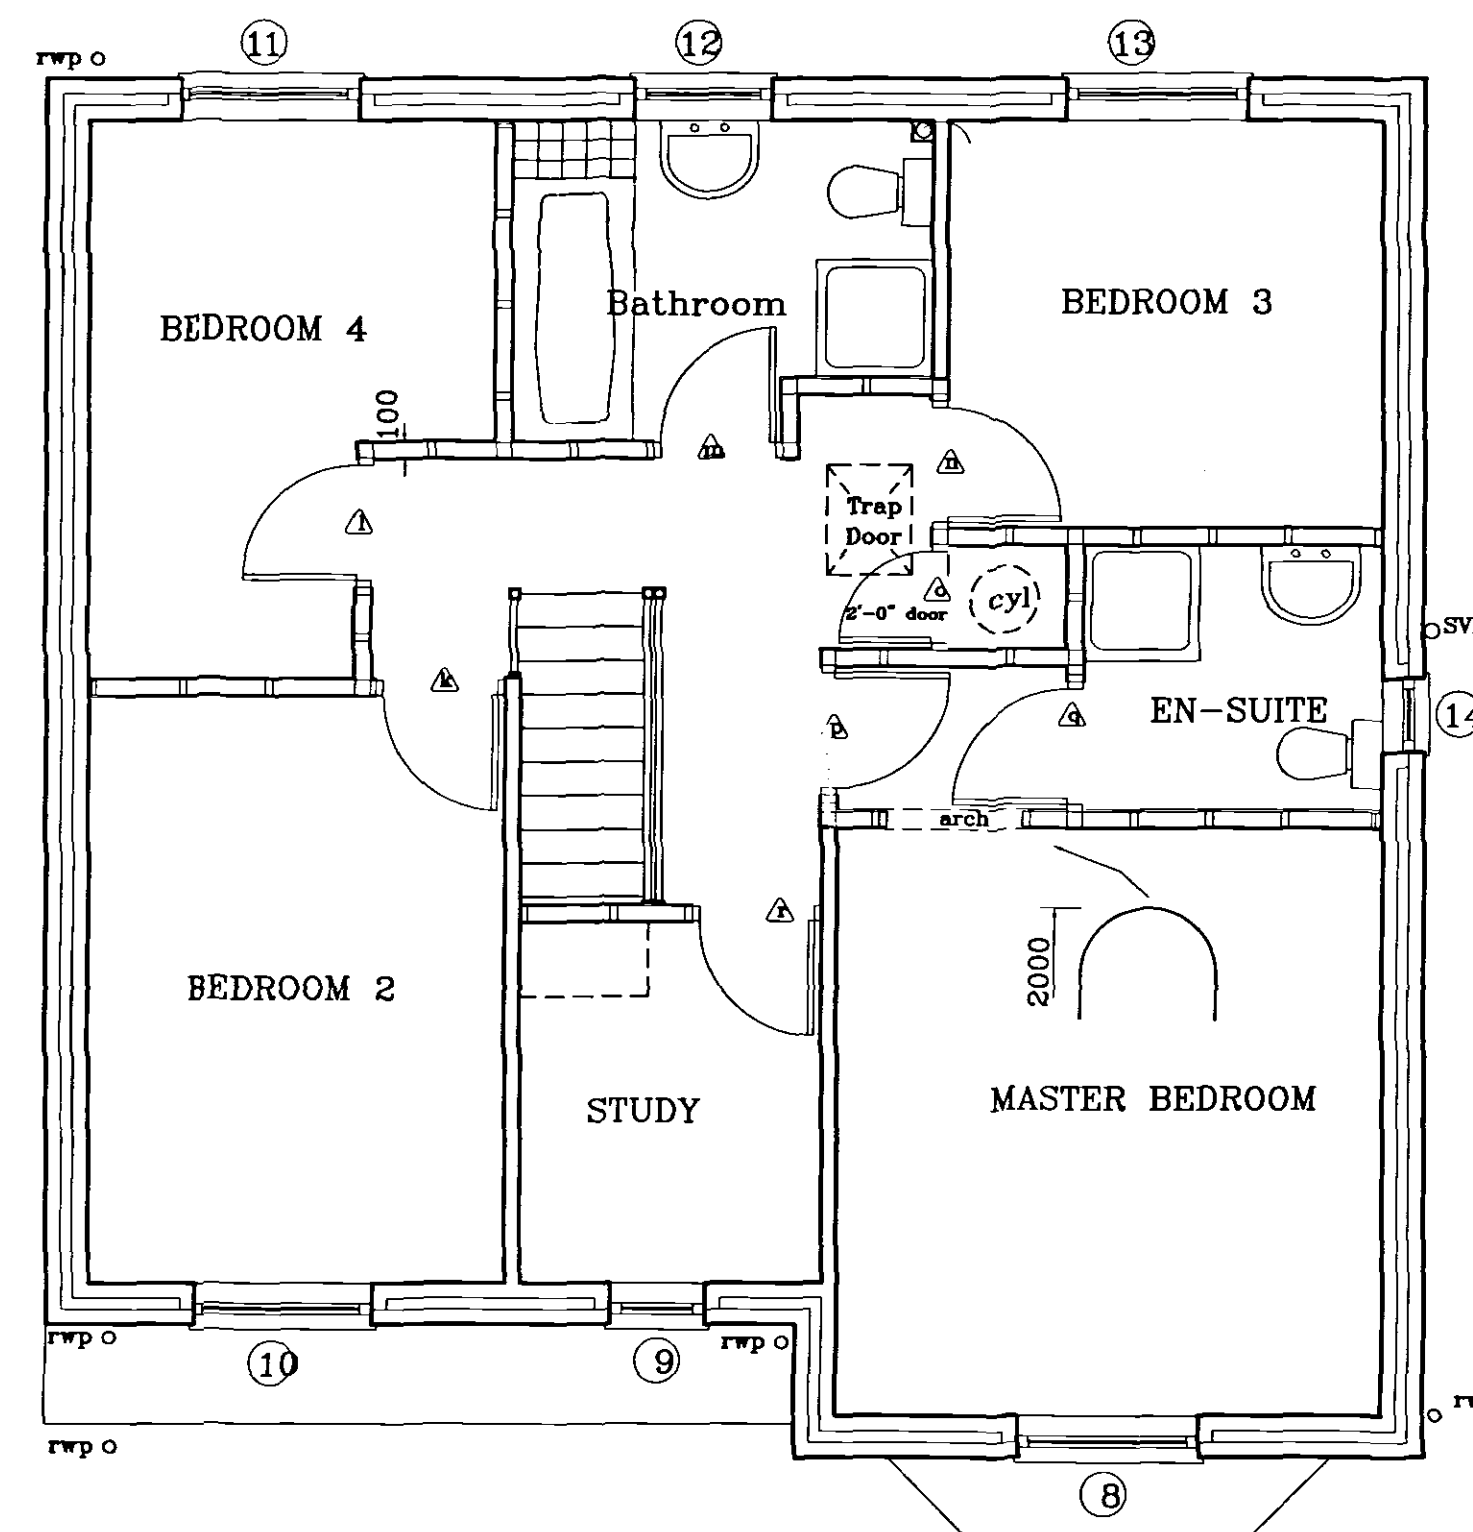

Broadgate Homes Limited
Broadgate House, Weston Hills,
Spalding, Lincolnshire, PE12 6DB.
Telephone: 01406 380532 Fax: 01406 380014

PROJECT TITLE
STANDARD DWELLING TYPE.

'MALLOWGATE'

Plots 105, 188,
Holland Park,
Spalding,
Lincs

SHDC
Planning & Development
13 JUL 2004
Ref: 0956/04

DRAWING
**FLOOR LAYOUTS
&
ELEVATIONS**

DESCRIPTION	DATE	BY

SCALE
1:50 1:100

DRAWN

DATE
JUNE '04

DRAWING No.
0407/105,188 - 01