




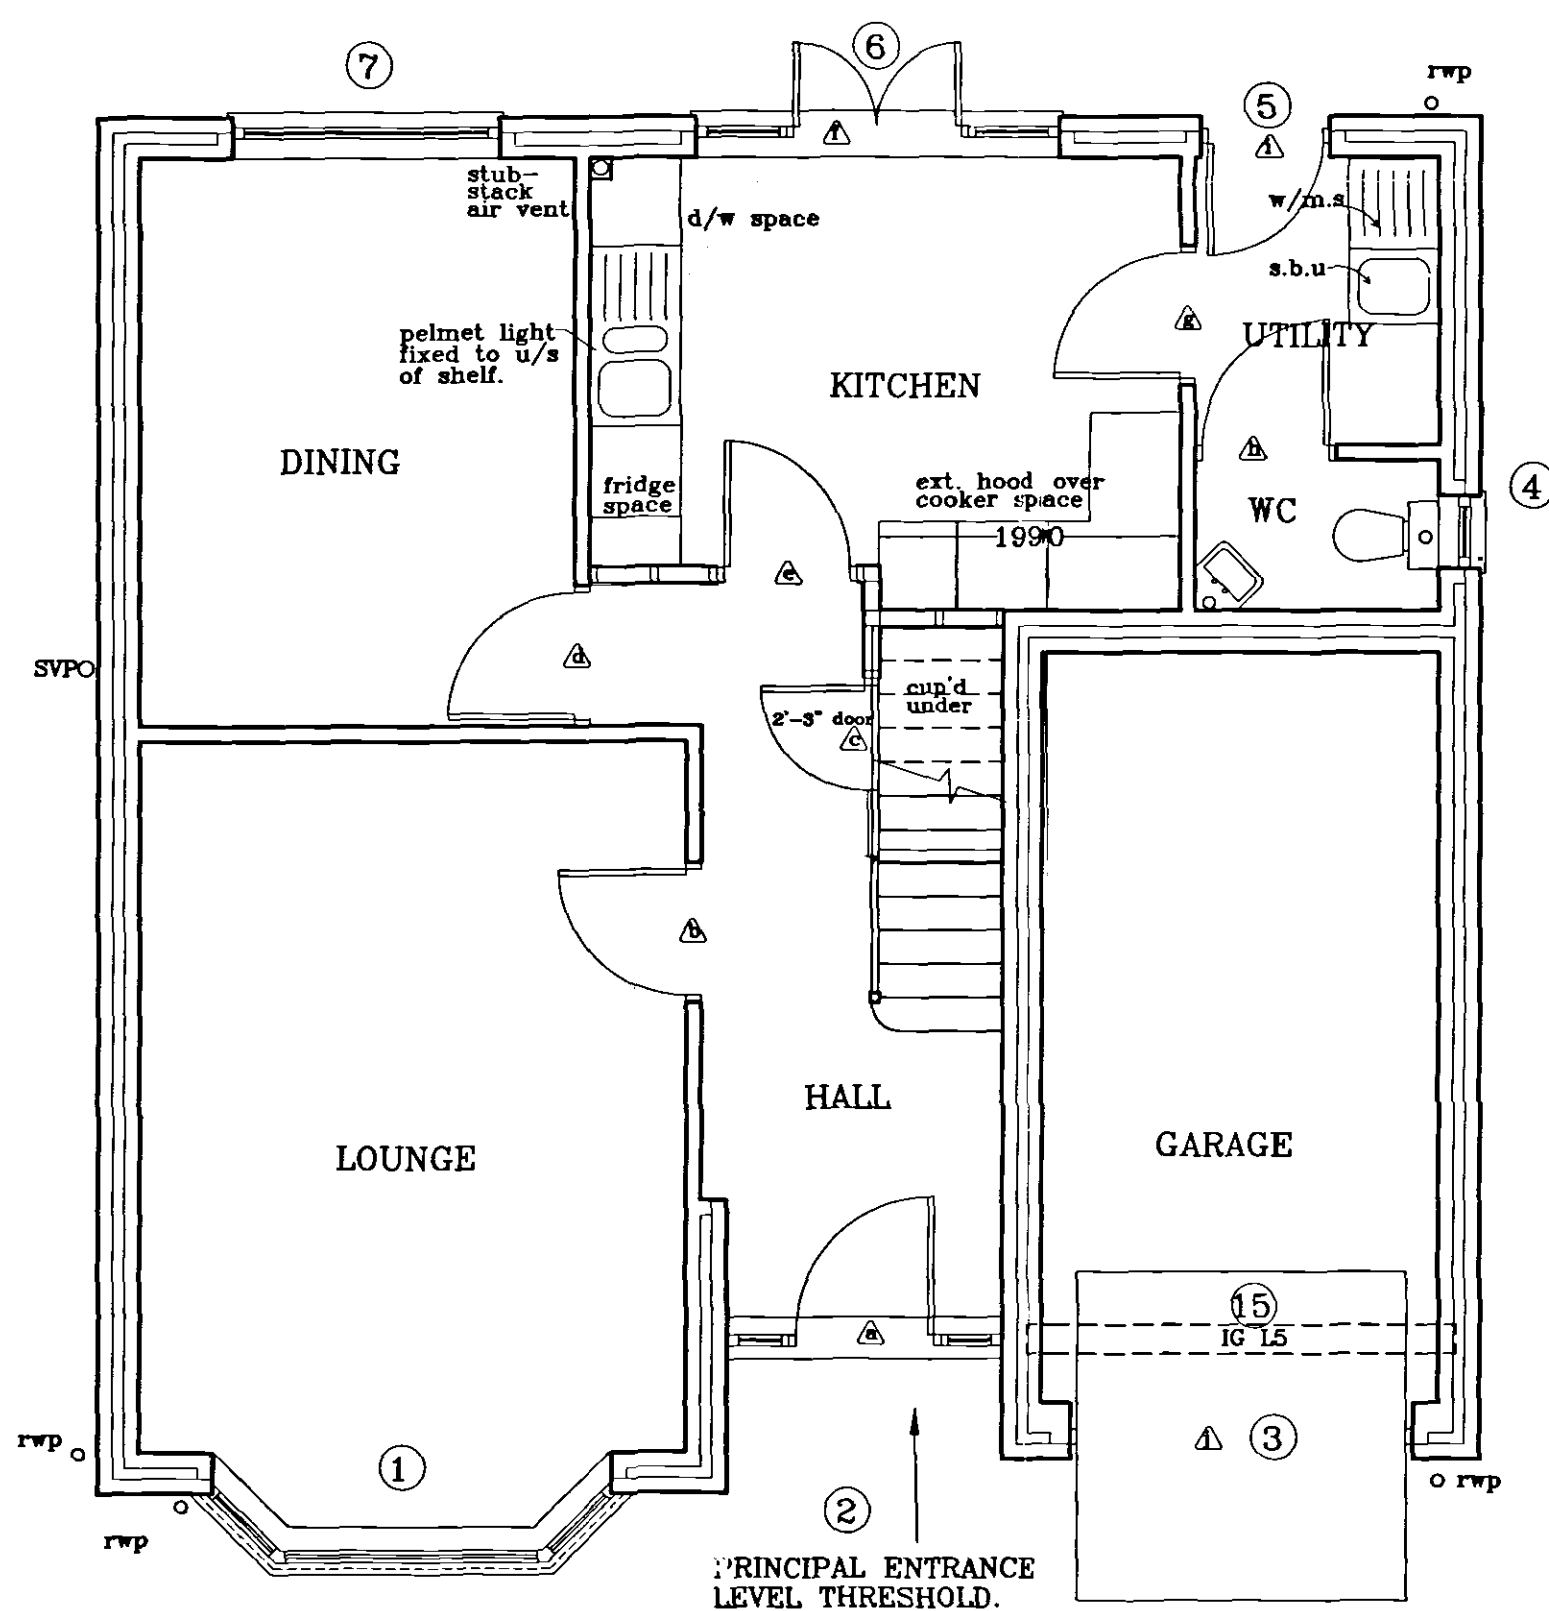

GROUND FLOOR LAYOUT

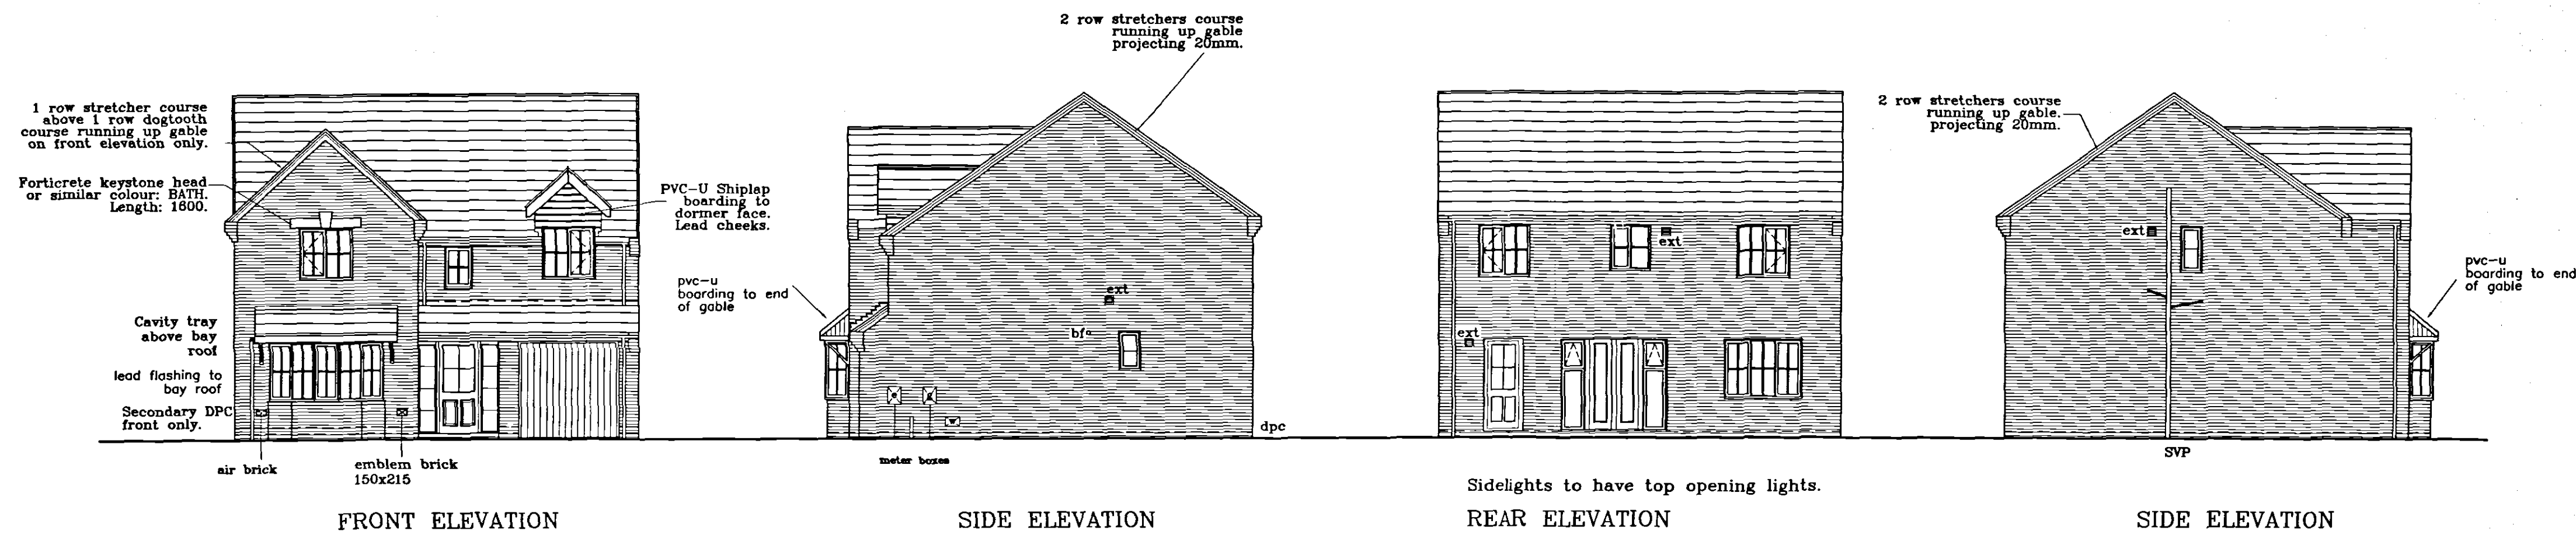

FIRST FLOOR LAYOUT

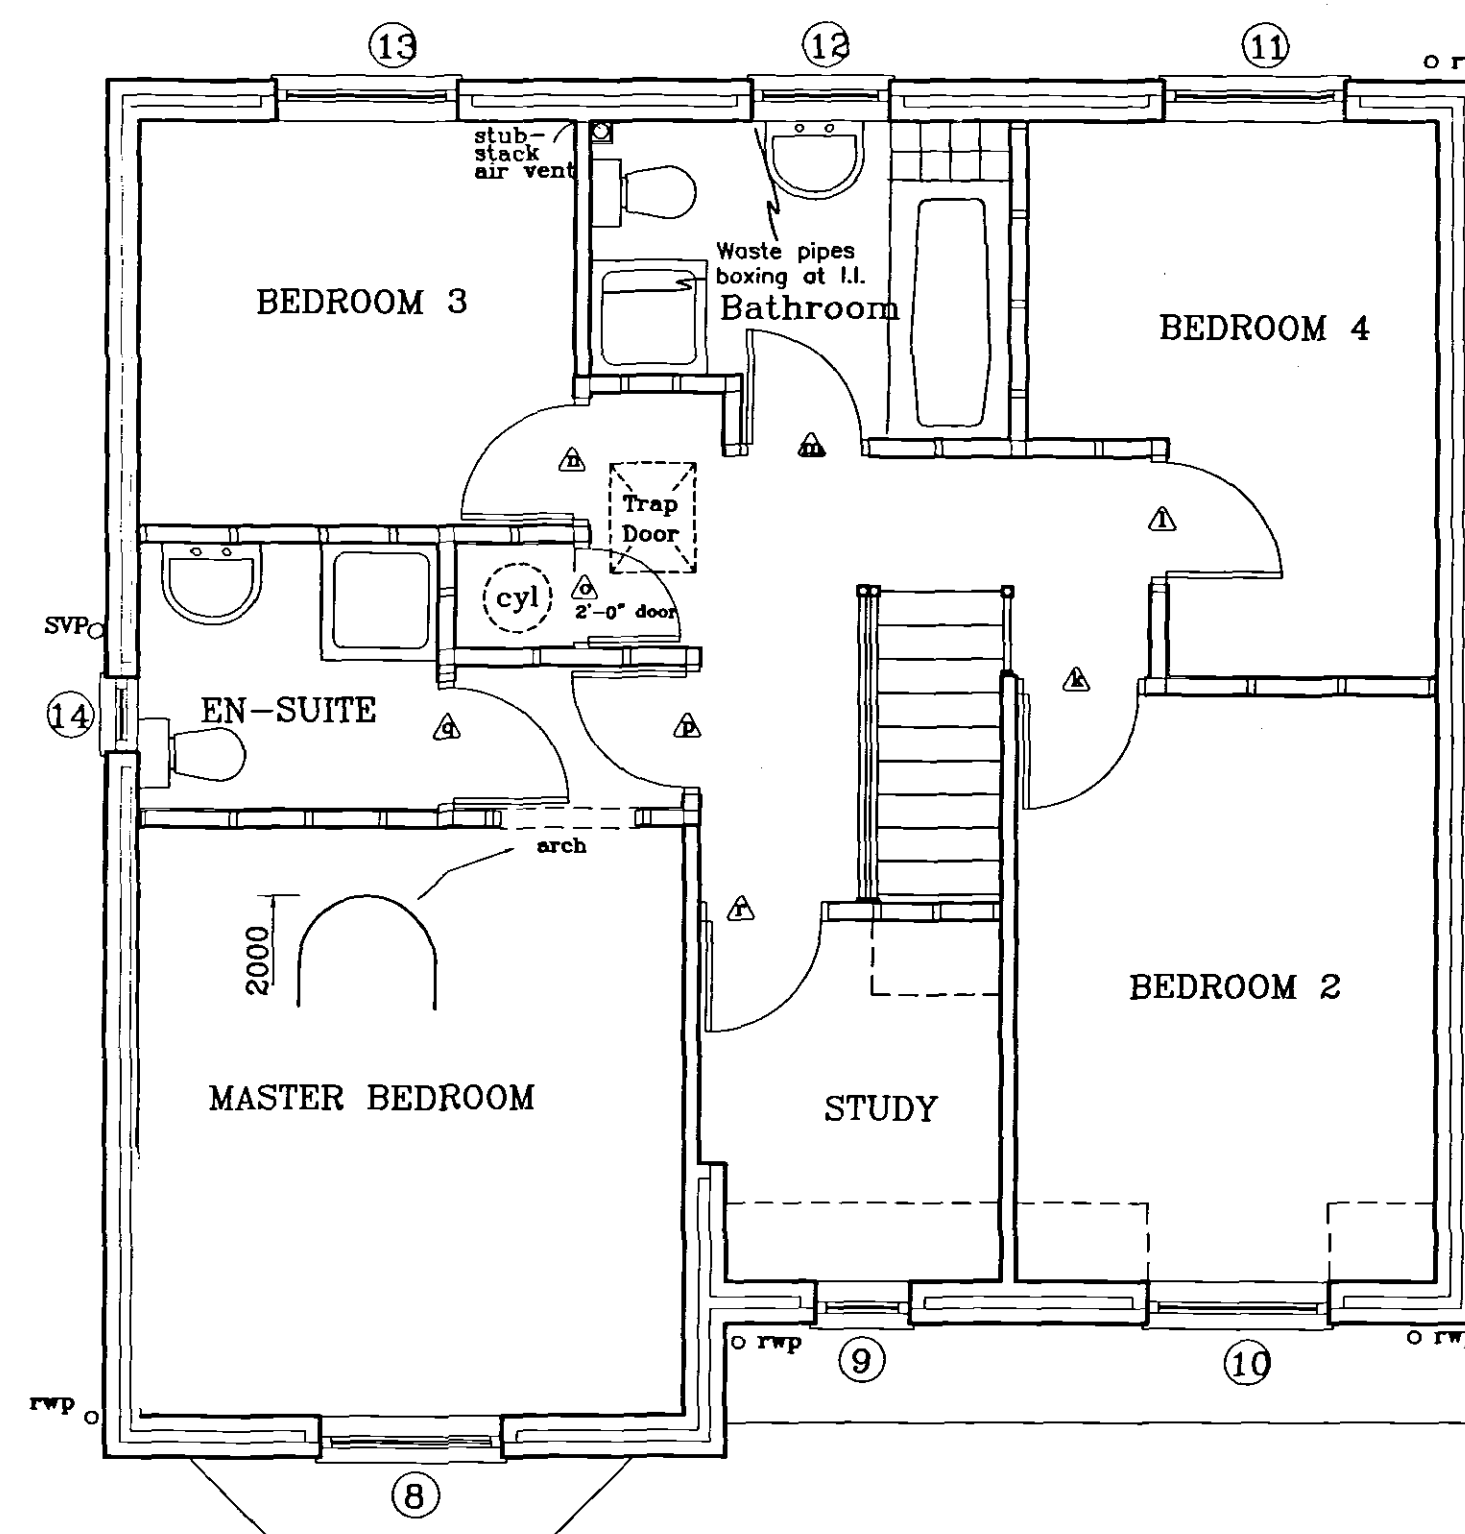

Broadgate Homes Limited
Broadgate House, Weston Hills,
Spalding, Lincolnshire. PE12 6DB.
Telephone: 01406 380532 Fax:01406 380014

PROJECT TITLE
STANDARD DWELLING TYPE.
'POPPYGATE'

Plots 104, 109, 158
Holland Park,
Spalding,
Lincs

SHUC
Planning & Development
13 JUL 2004
Ref: 0956104

DRAWING
FLOOR LAYOUTS
&
ELEVATIONS

DESCRIPTION	DATE	BY

SCALE
1:50 1:100

DRAWN

DATE
JUNE '04

DRAWING No.
0407/104, 109, 158 - 01