
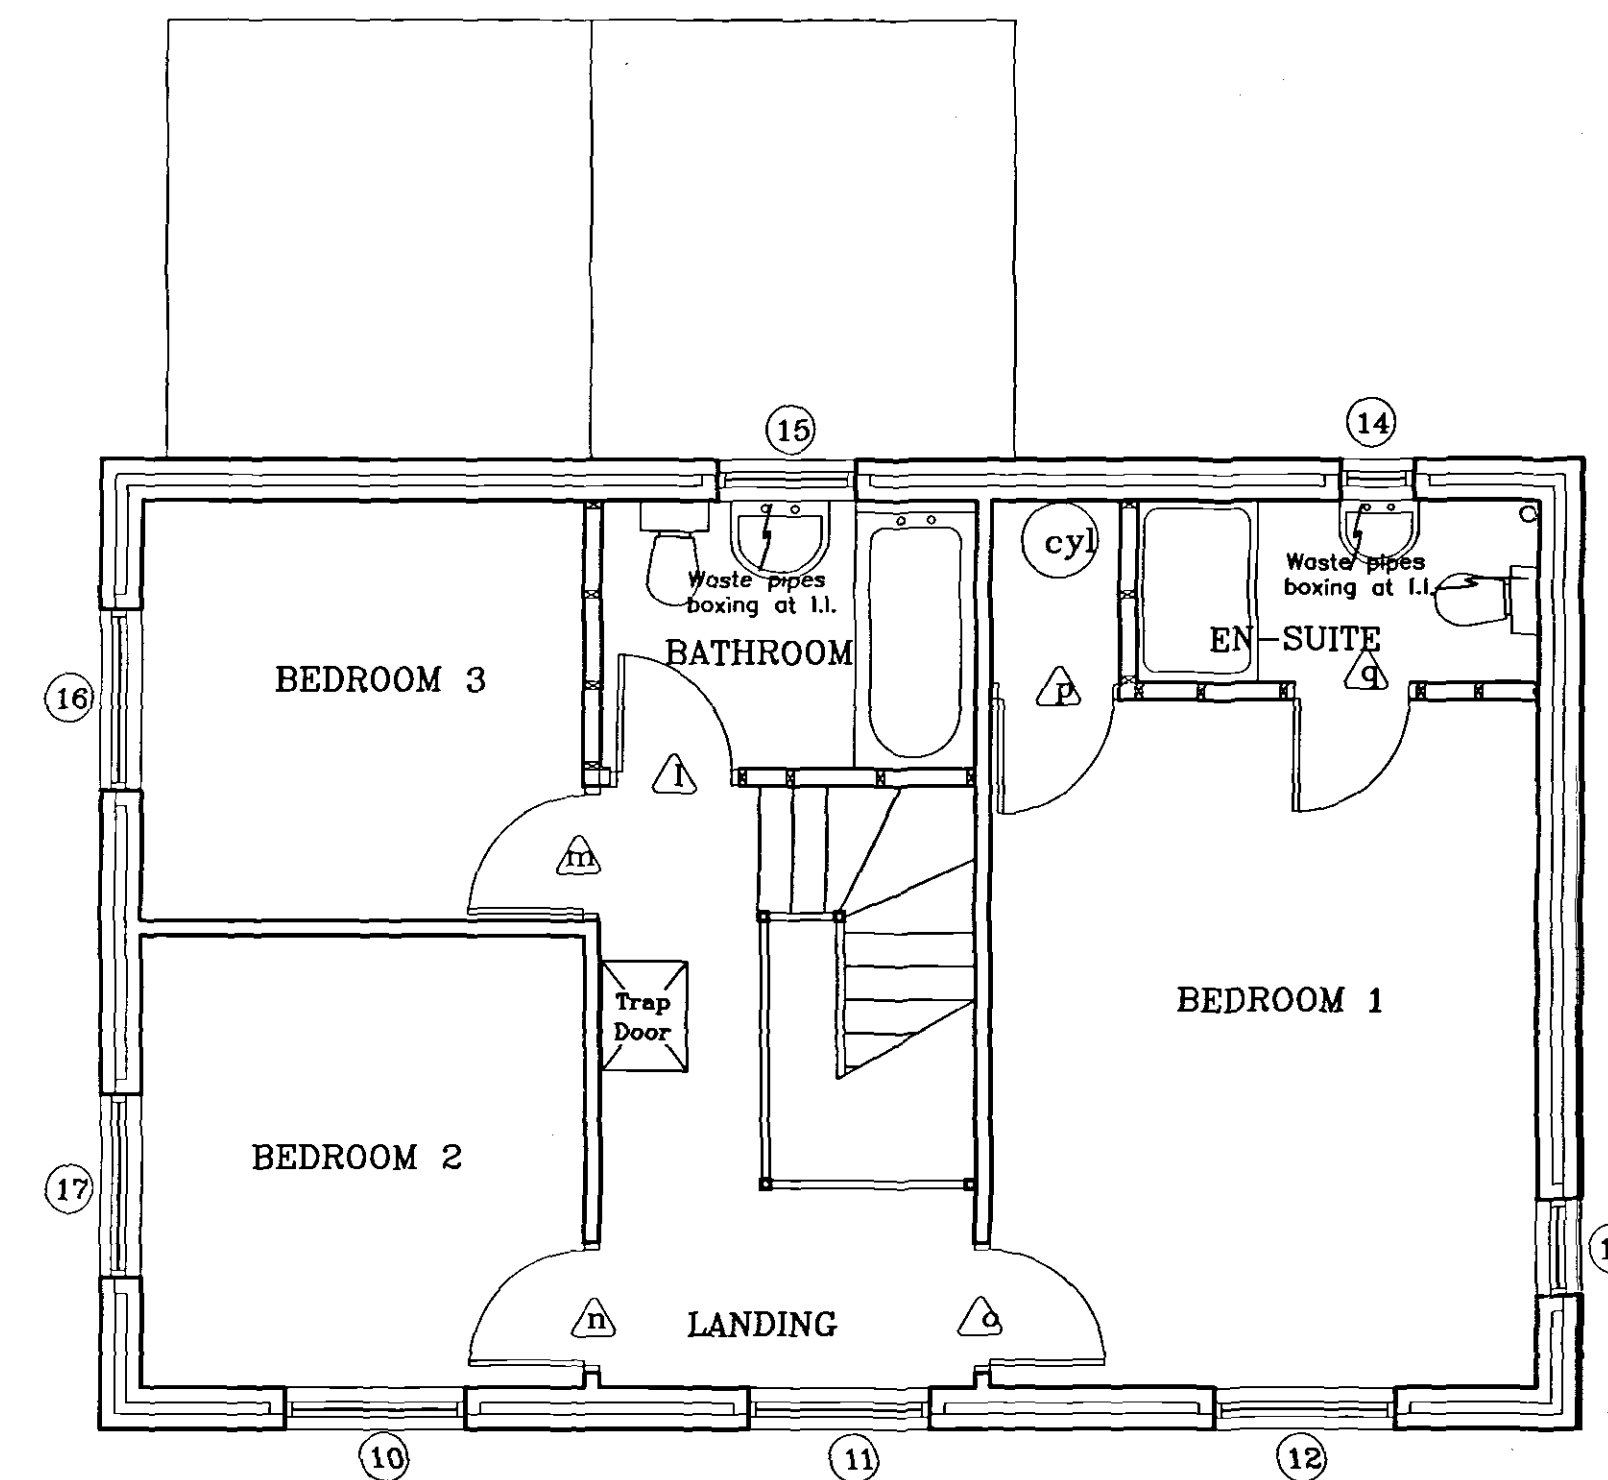


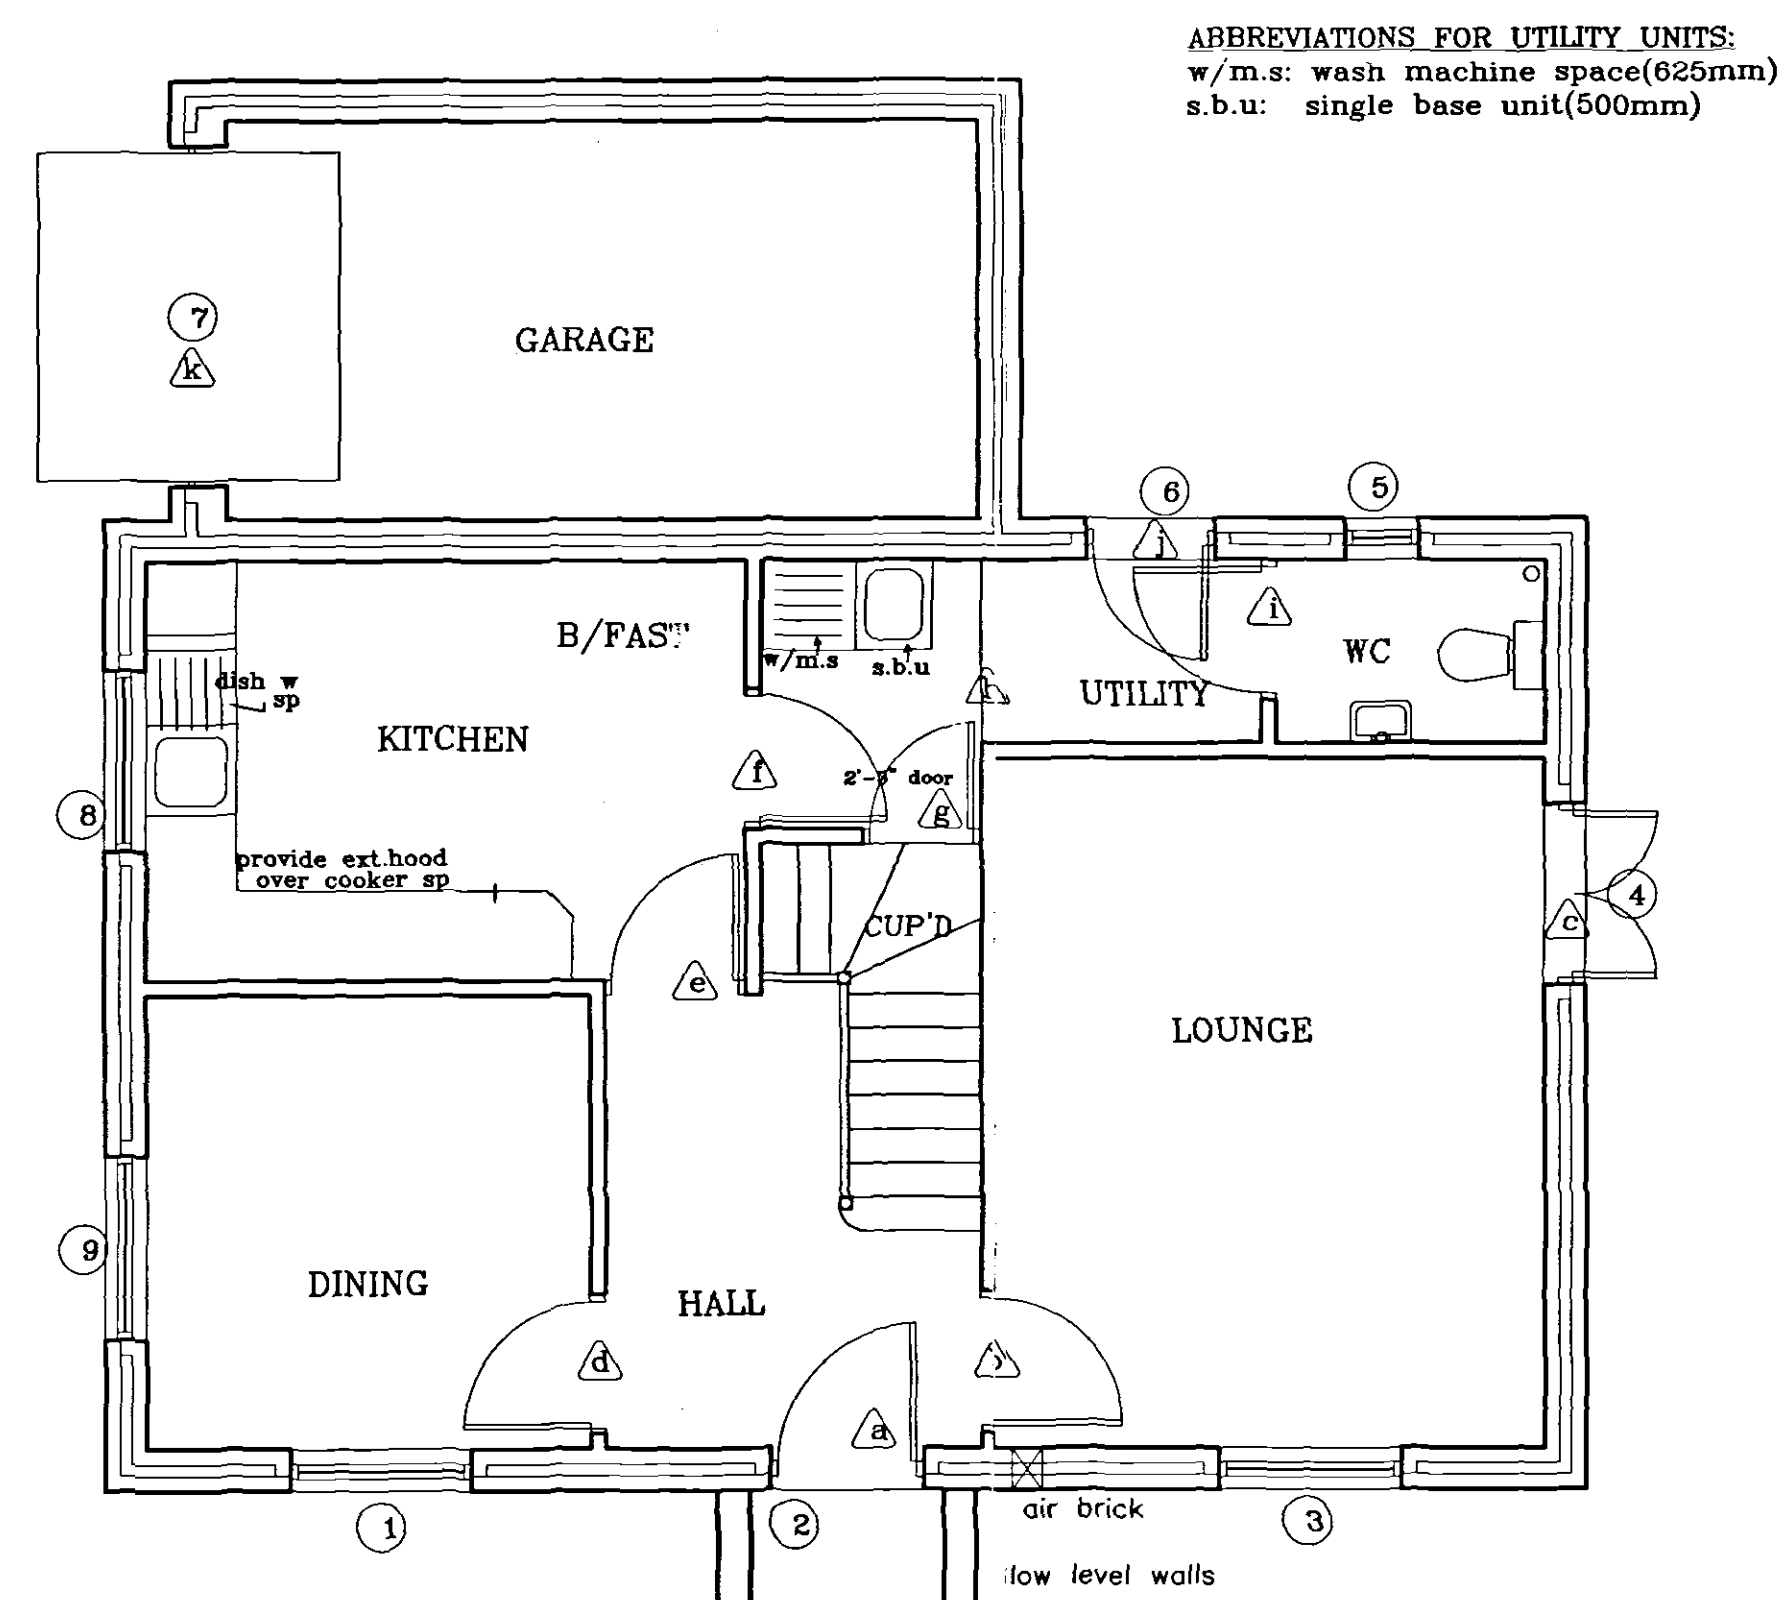

Broadgate Homes Limited
Broadgate House, Weston Hills,
Spalding, Lincolnshire. PE12 6DB.
Telephone: 01406 380532 Fax:01406 380014

PROJECT TITLE

STANDARD HOUSE "ELDERGATE"

Plots 103,187
Holland Park
Spalding
Lincs.

SHDC
Planning & Development
13 JUL 2004
Ref: 0956104

DRAWING

FLOOR LAYOUTS
&
ELEVATIONS

DESCRIPTION	DATE	BY

SCALE
1:50 1:100

DRAWN

DATE
JUNE '04

DRAWING No.
0407/103,187-01