

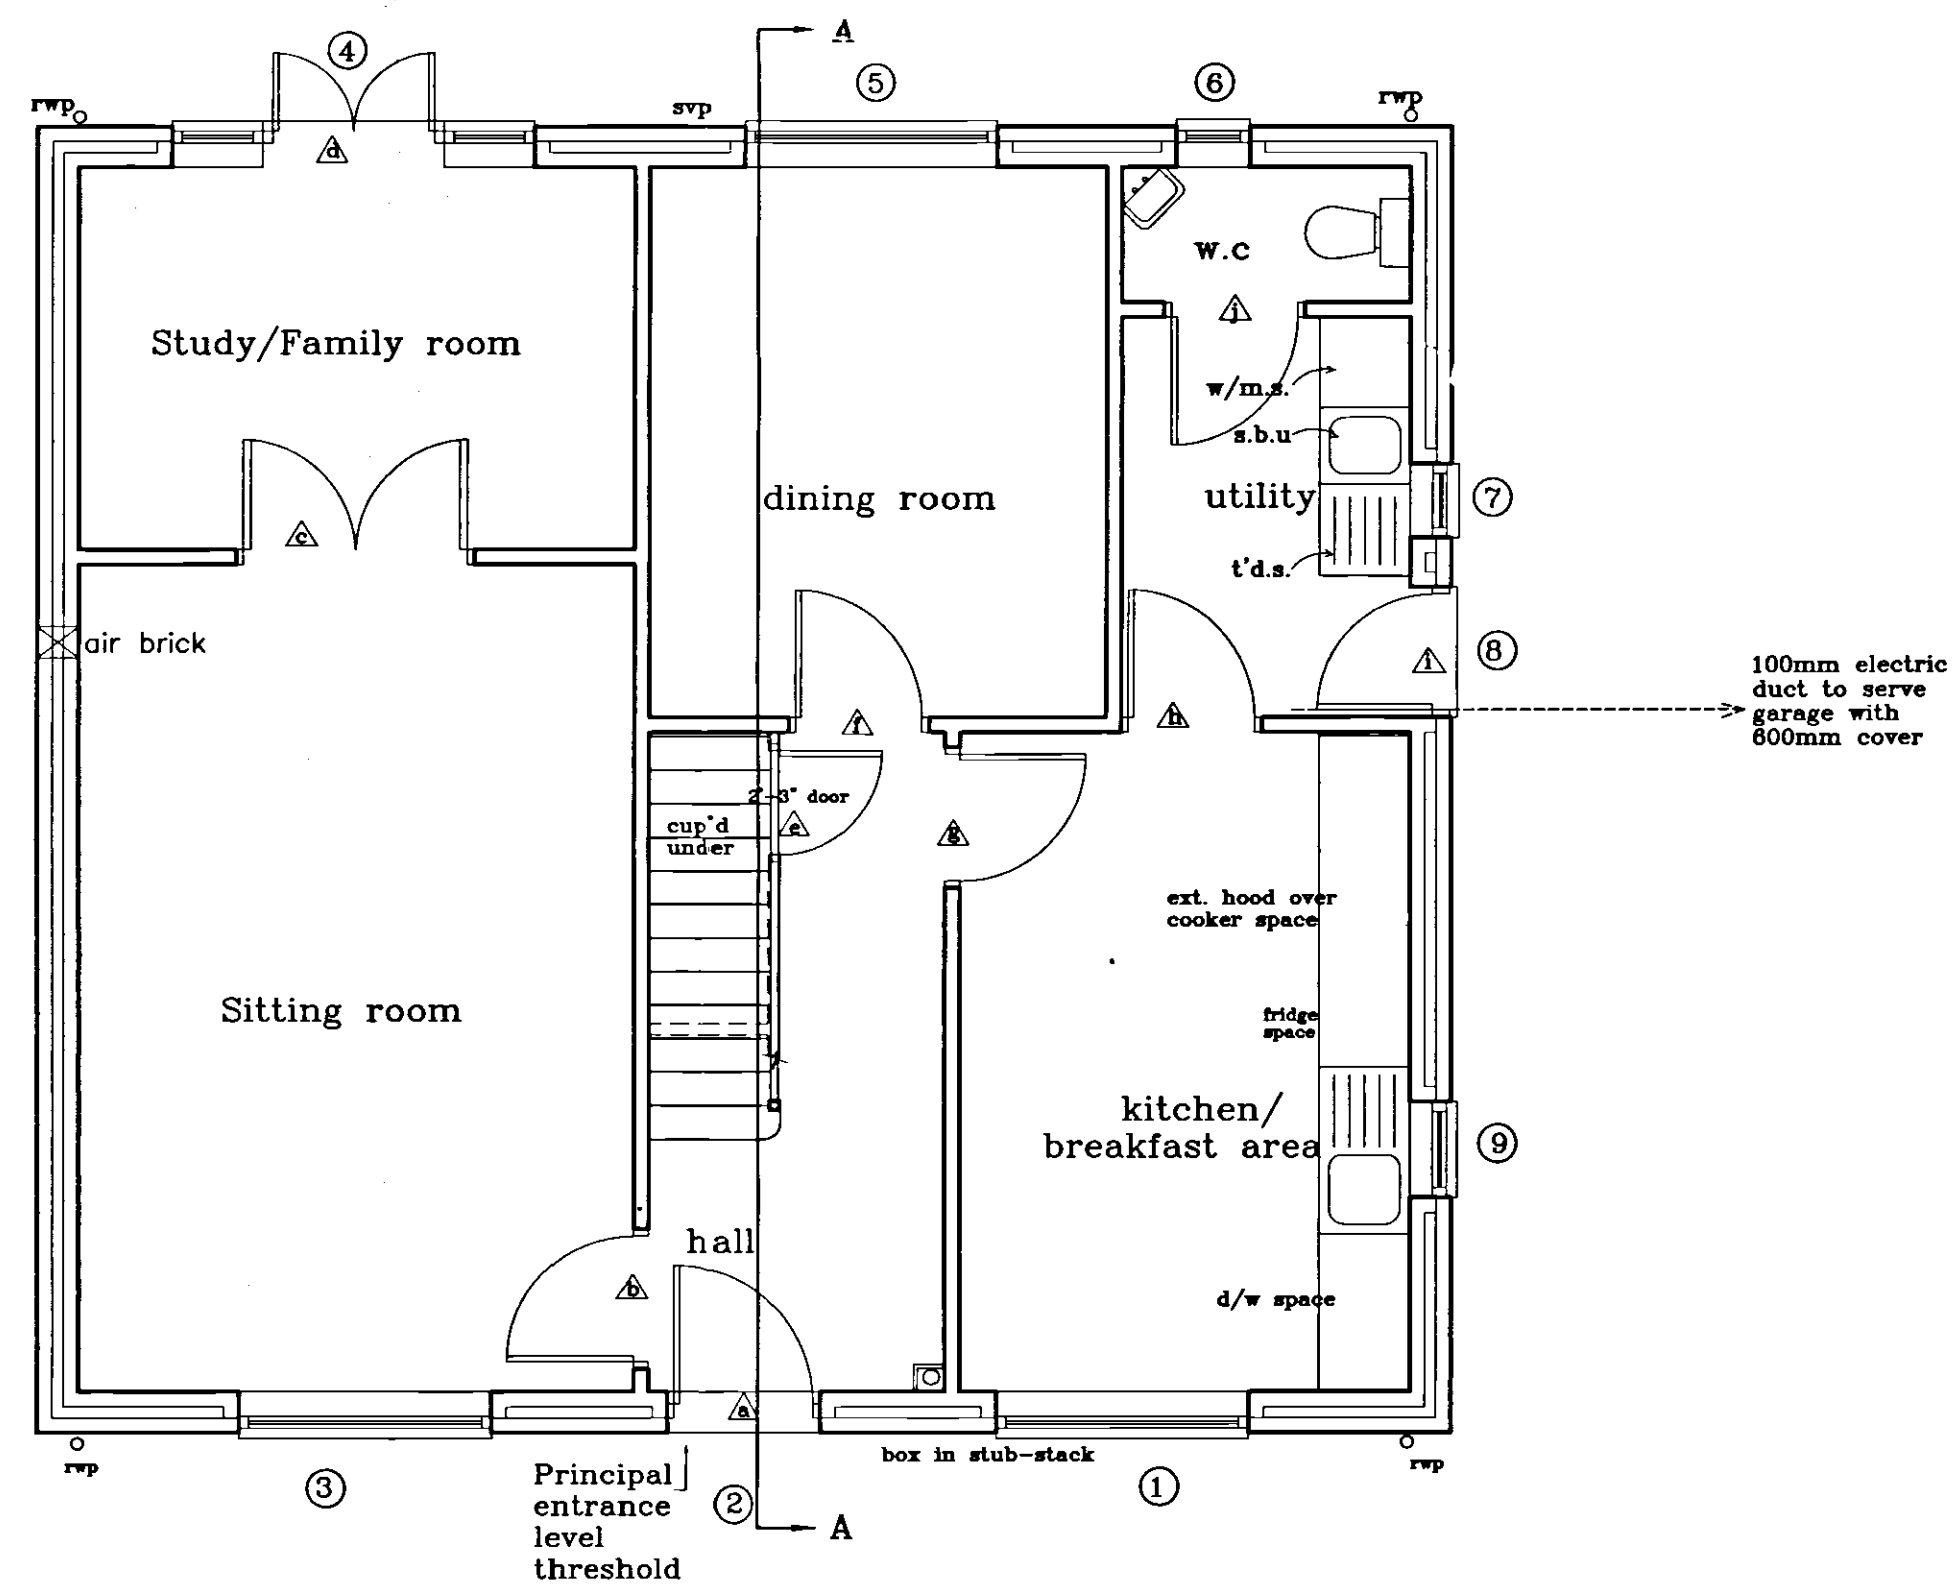


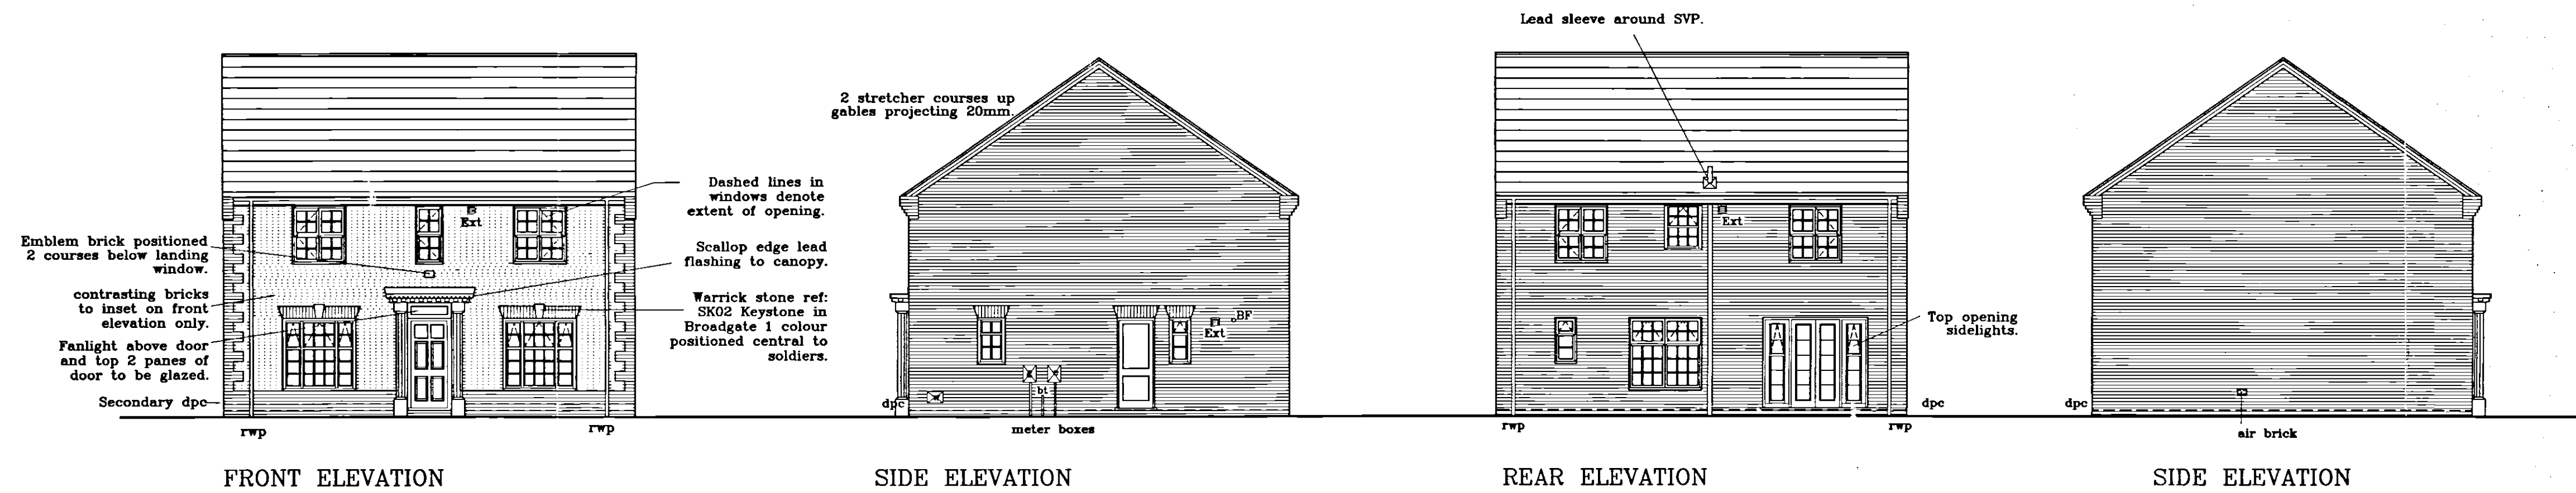

GROUND FLOOR LAYOUT

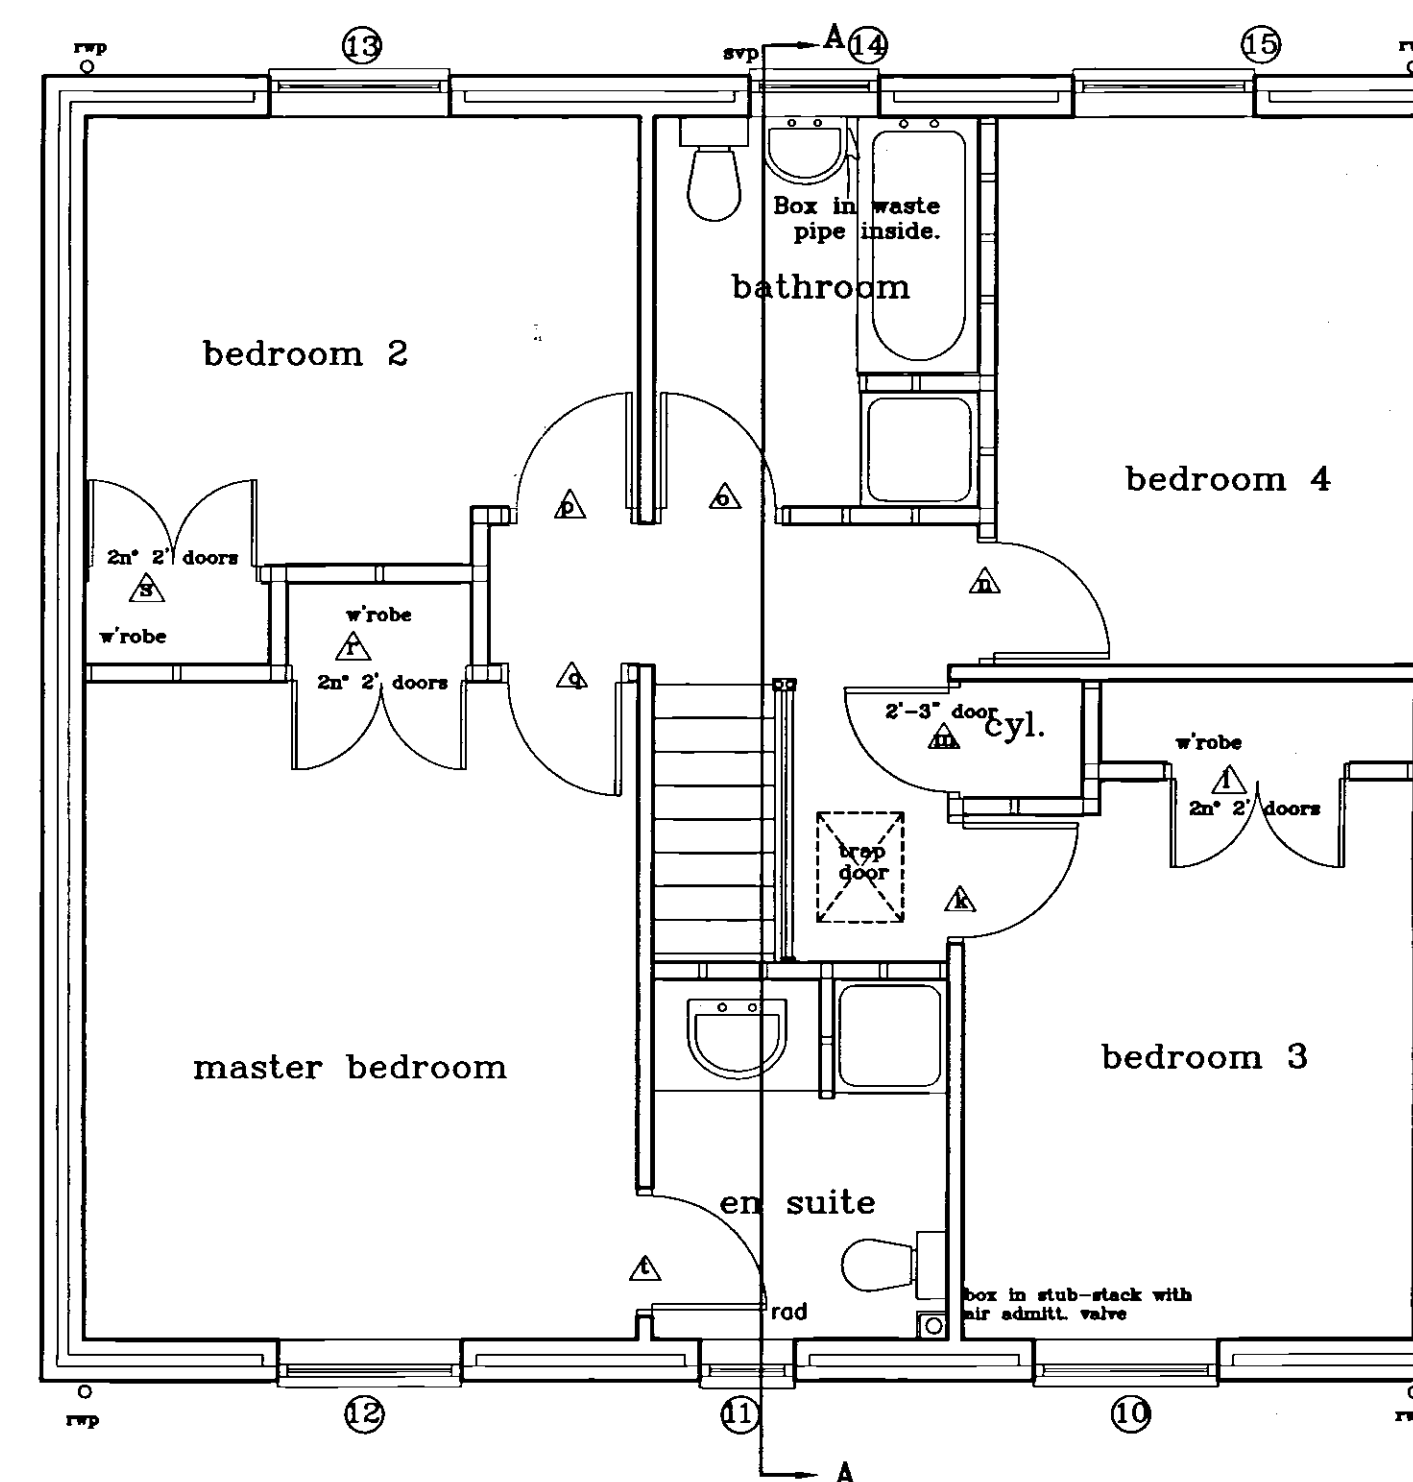

FIRST FLOOR LAYOUT

SHDC
Planning & Development
13 JUL 2004
Ref: 0956104



Broadgate Homes Limited
Broadgate House, Weston Hills,
Spalding, Lincolnshire, PE12 6DB.
Telephone: 01453 330532 Fax: 01406 380014

PROJECT TITLE
STANDARD DWELLING TYPE.
'RICHFIELD 2'
Plots 101,149,157.
Holland Park.
Spalding.
Lincs

DRAWING
FLOOR LAYOUTS
&
ELEVATIONS

DESCRIPTION	DATE	BY

SCALE
1:50 1:100
DATE
JUNE '04
DRAWING No.
0407/101,149,157 -01