


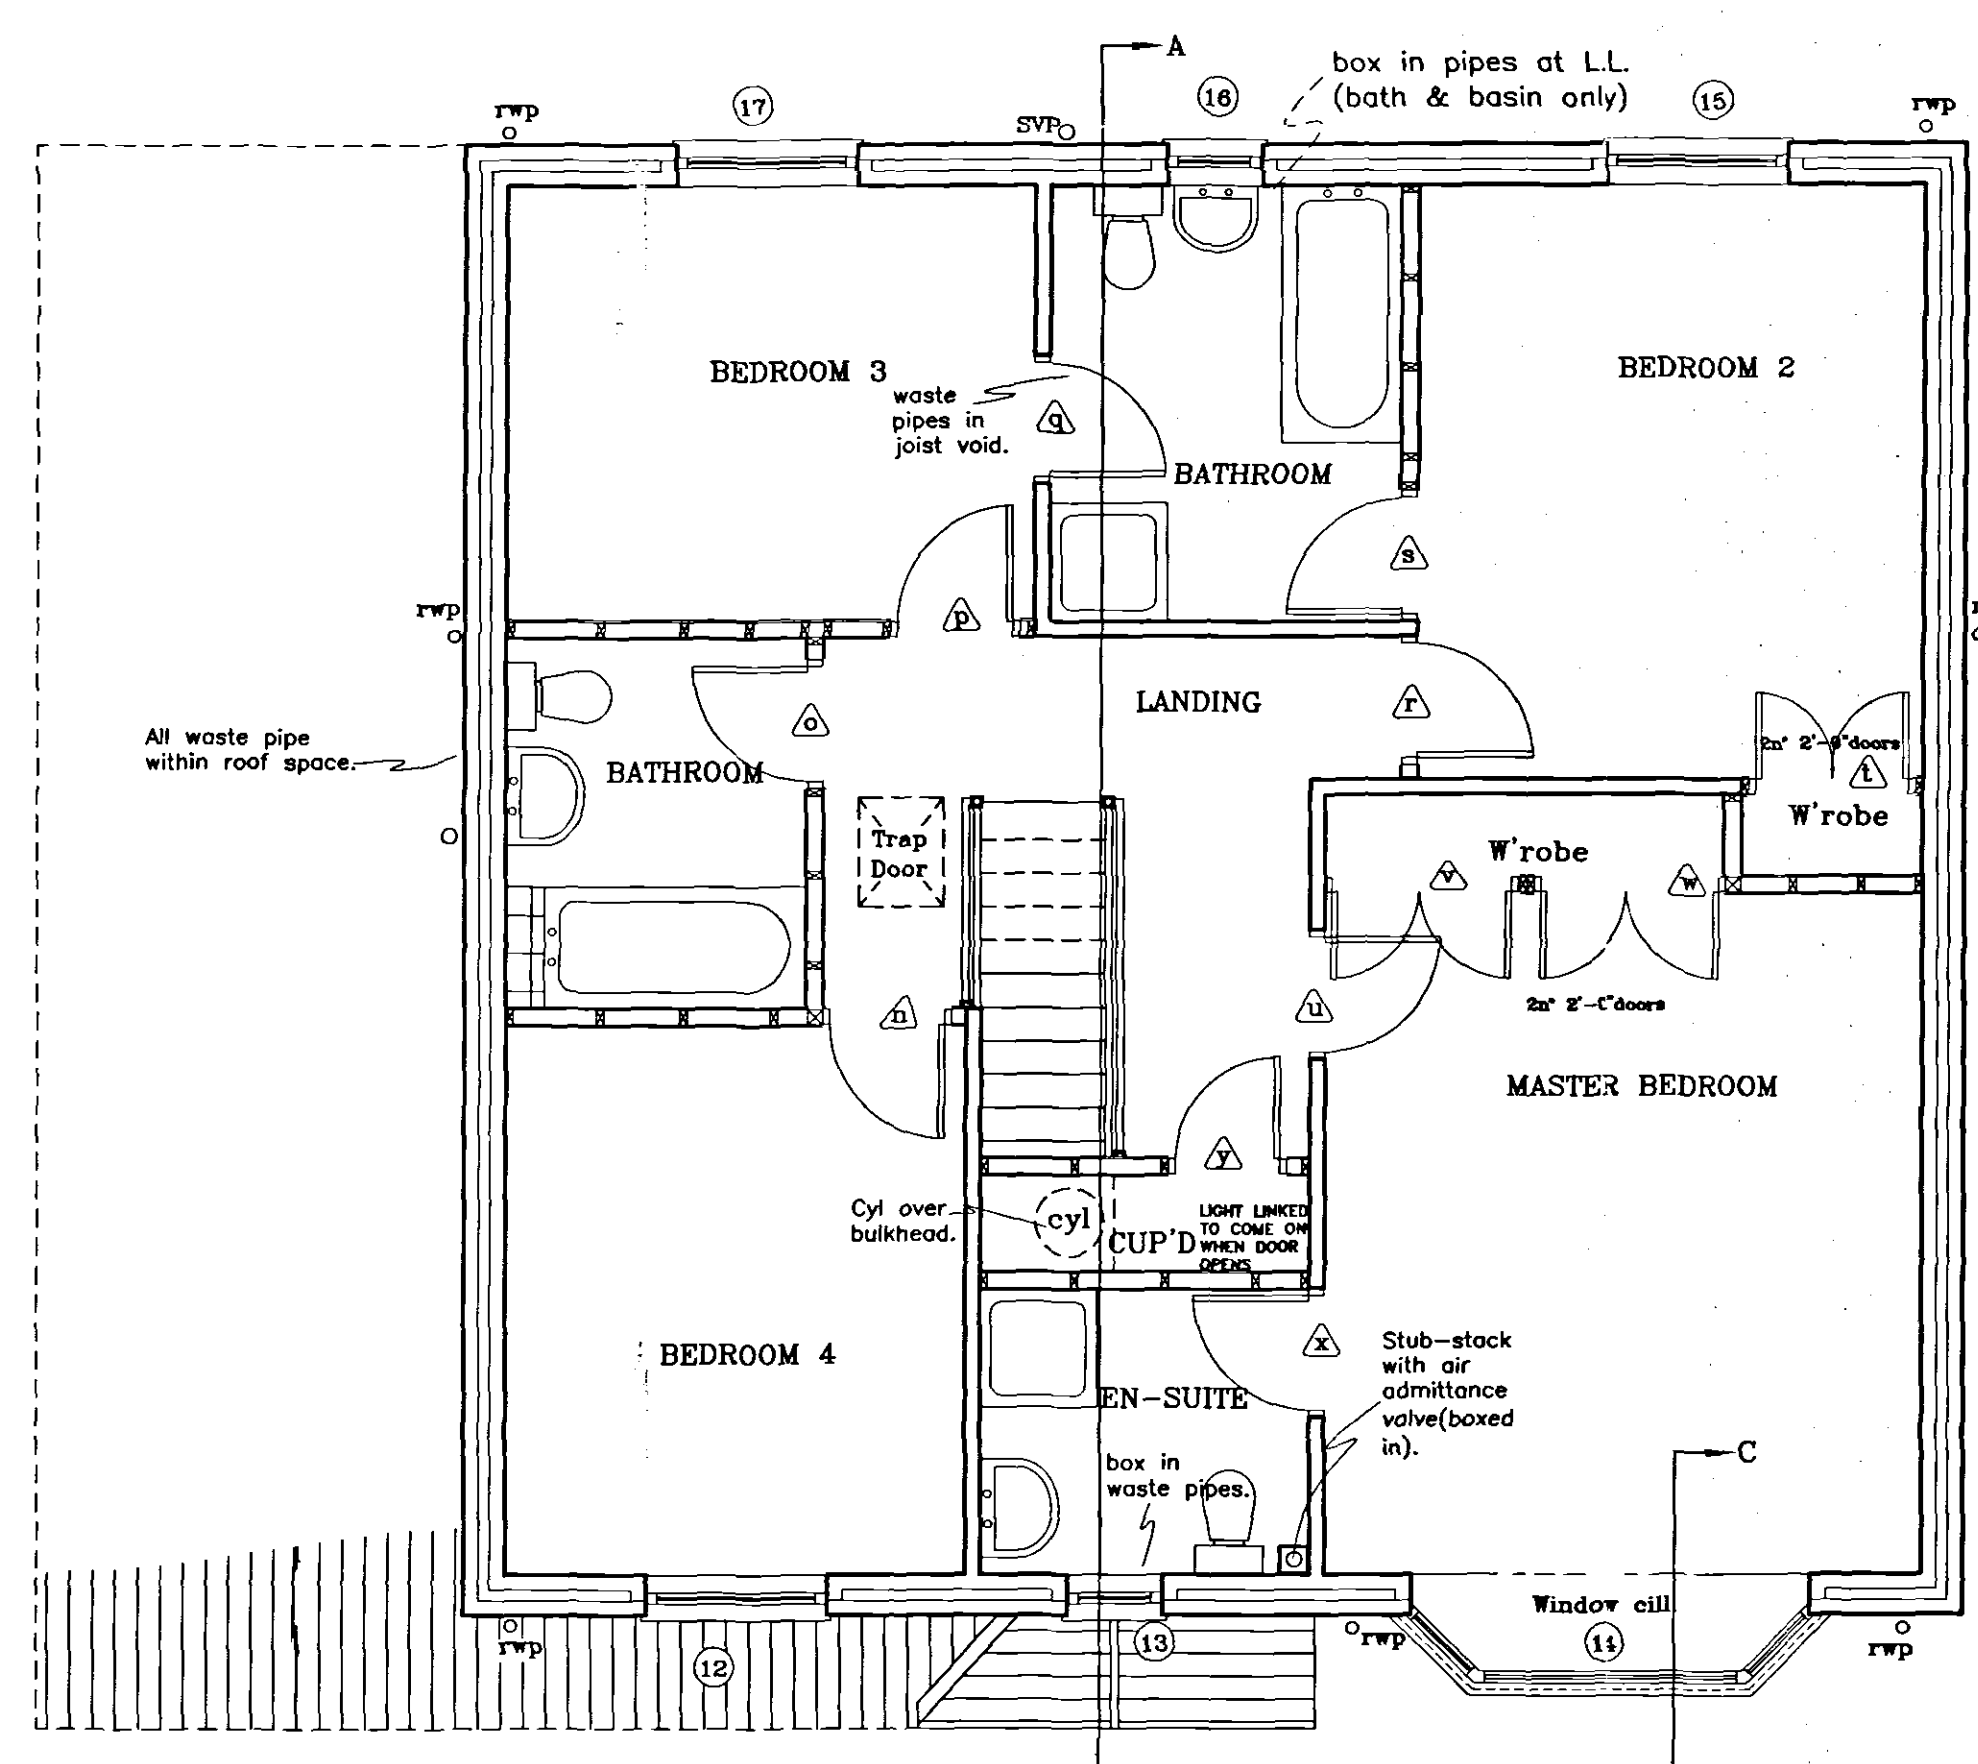

Broadgate House, Weston Hills,
Spalding, Lincolnshire. PE12 6DB.
Telephone: 01406 380532 Fax: 01406 380014

Plot 156.
Holland Park.
Spalding.
LINCS

SHOC
Planning & Development
13 JUL 2004
Ref: 0956/04

DRAWING

FLOOR LAYOUTS & ELEVATIONS

[illegible]

SCALE
1:50 1:100

DATE	DRAWING No.
JUNE '04	0407/156 -01