
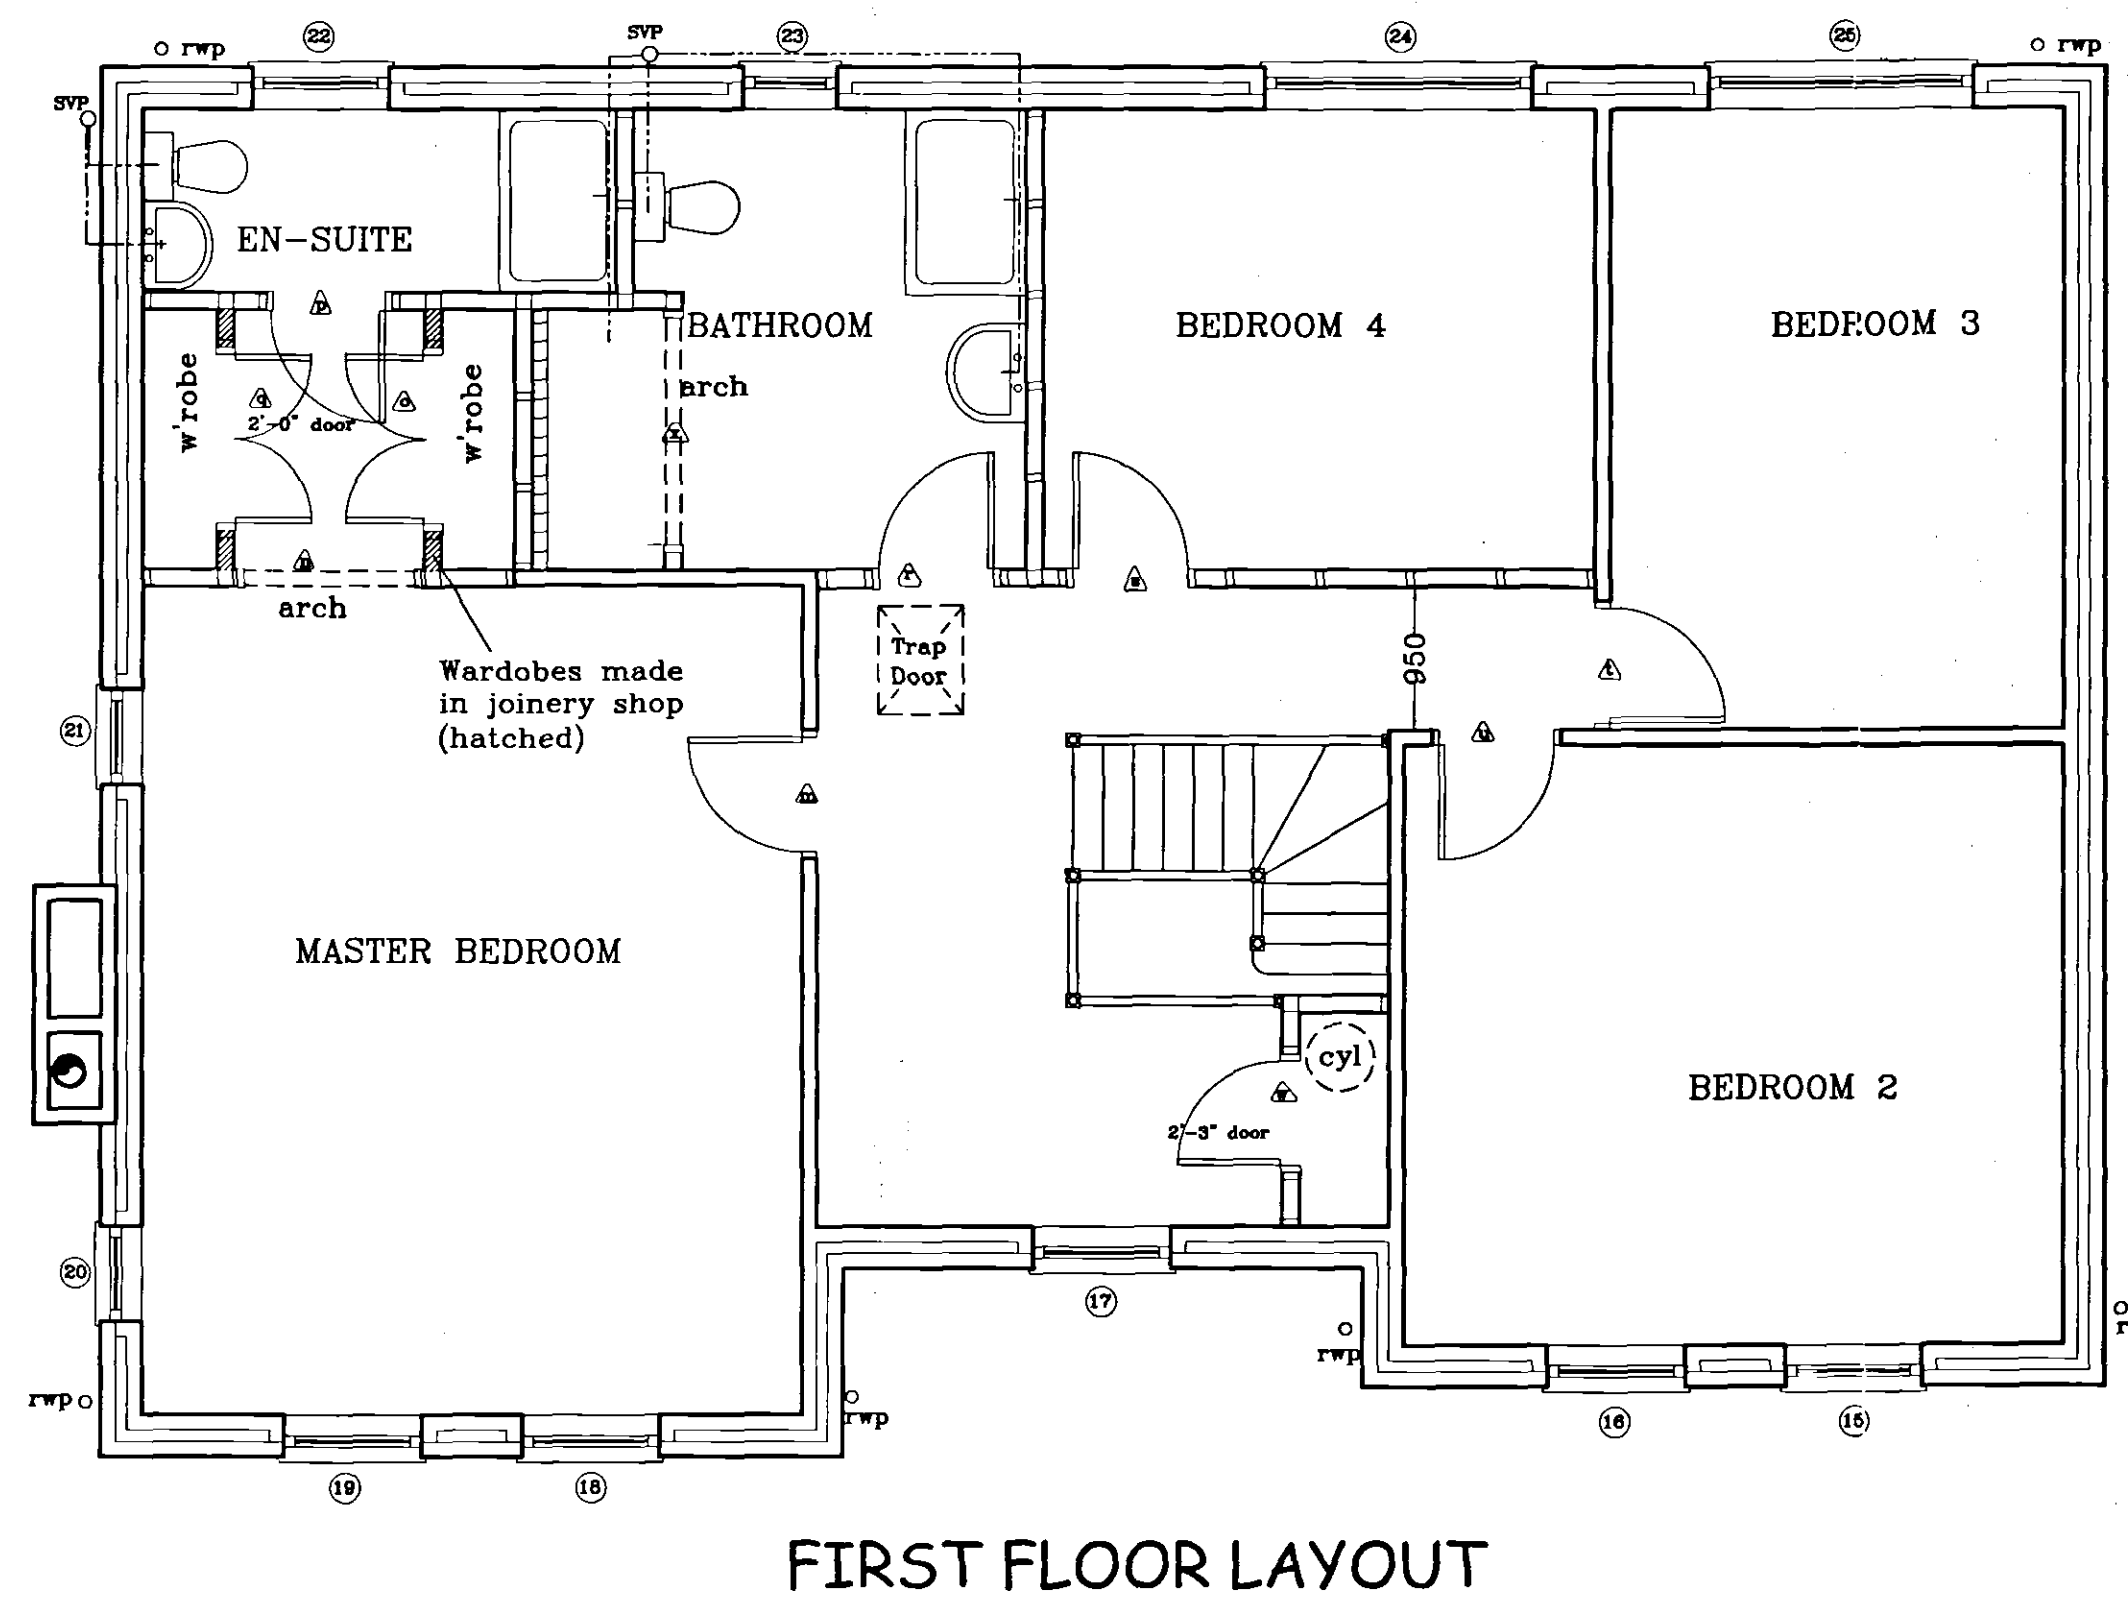
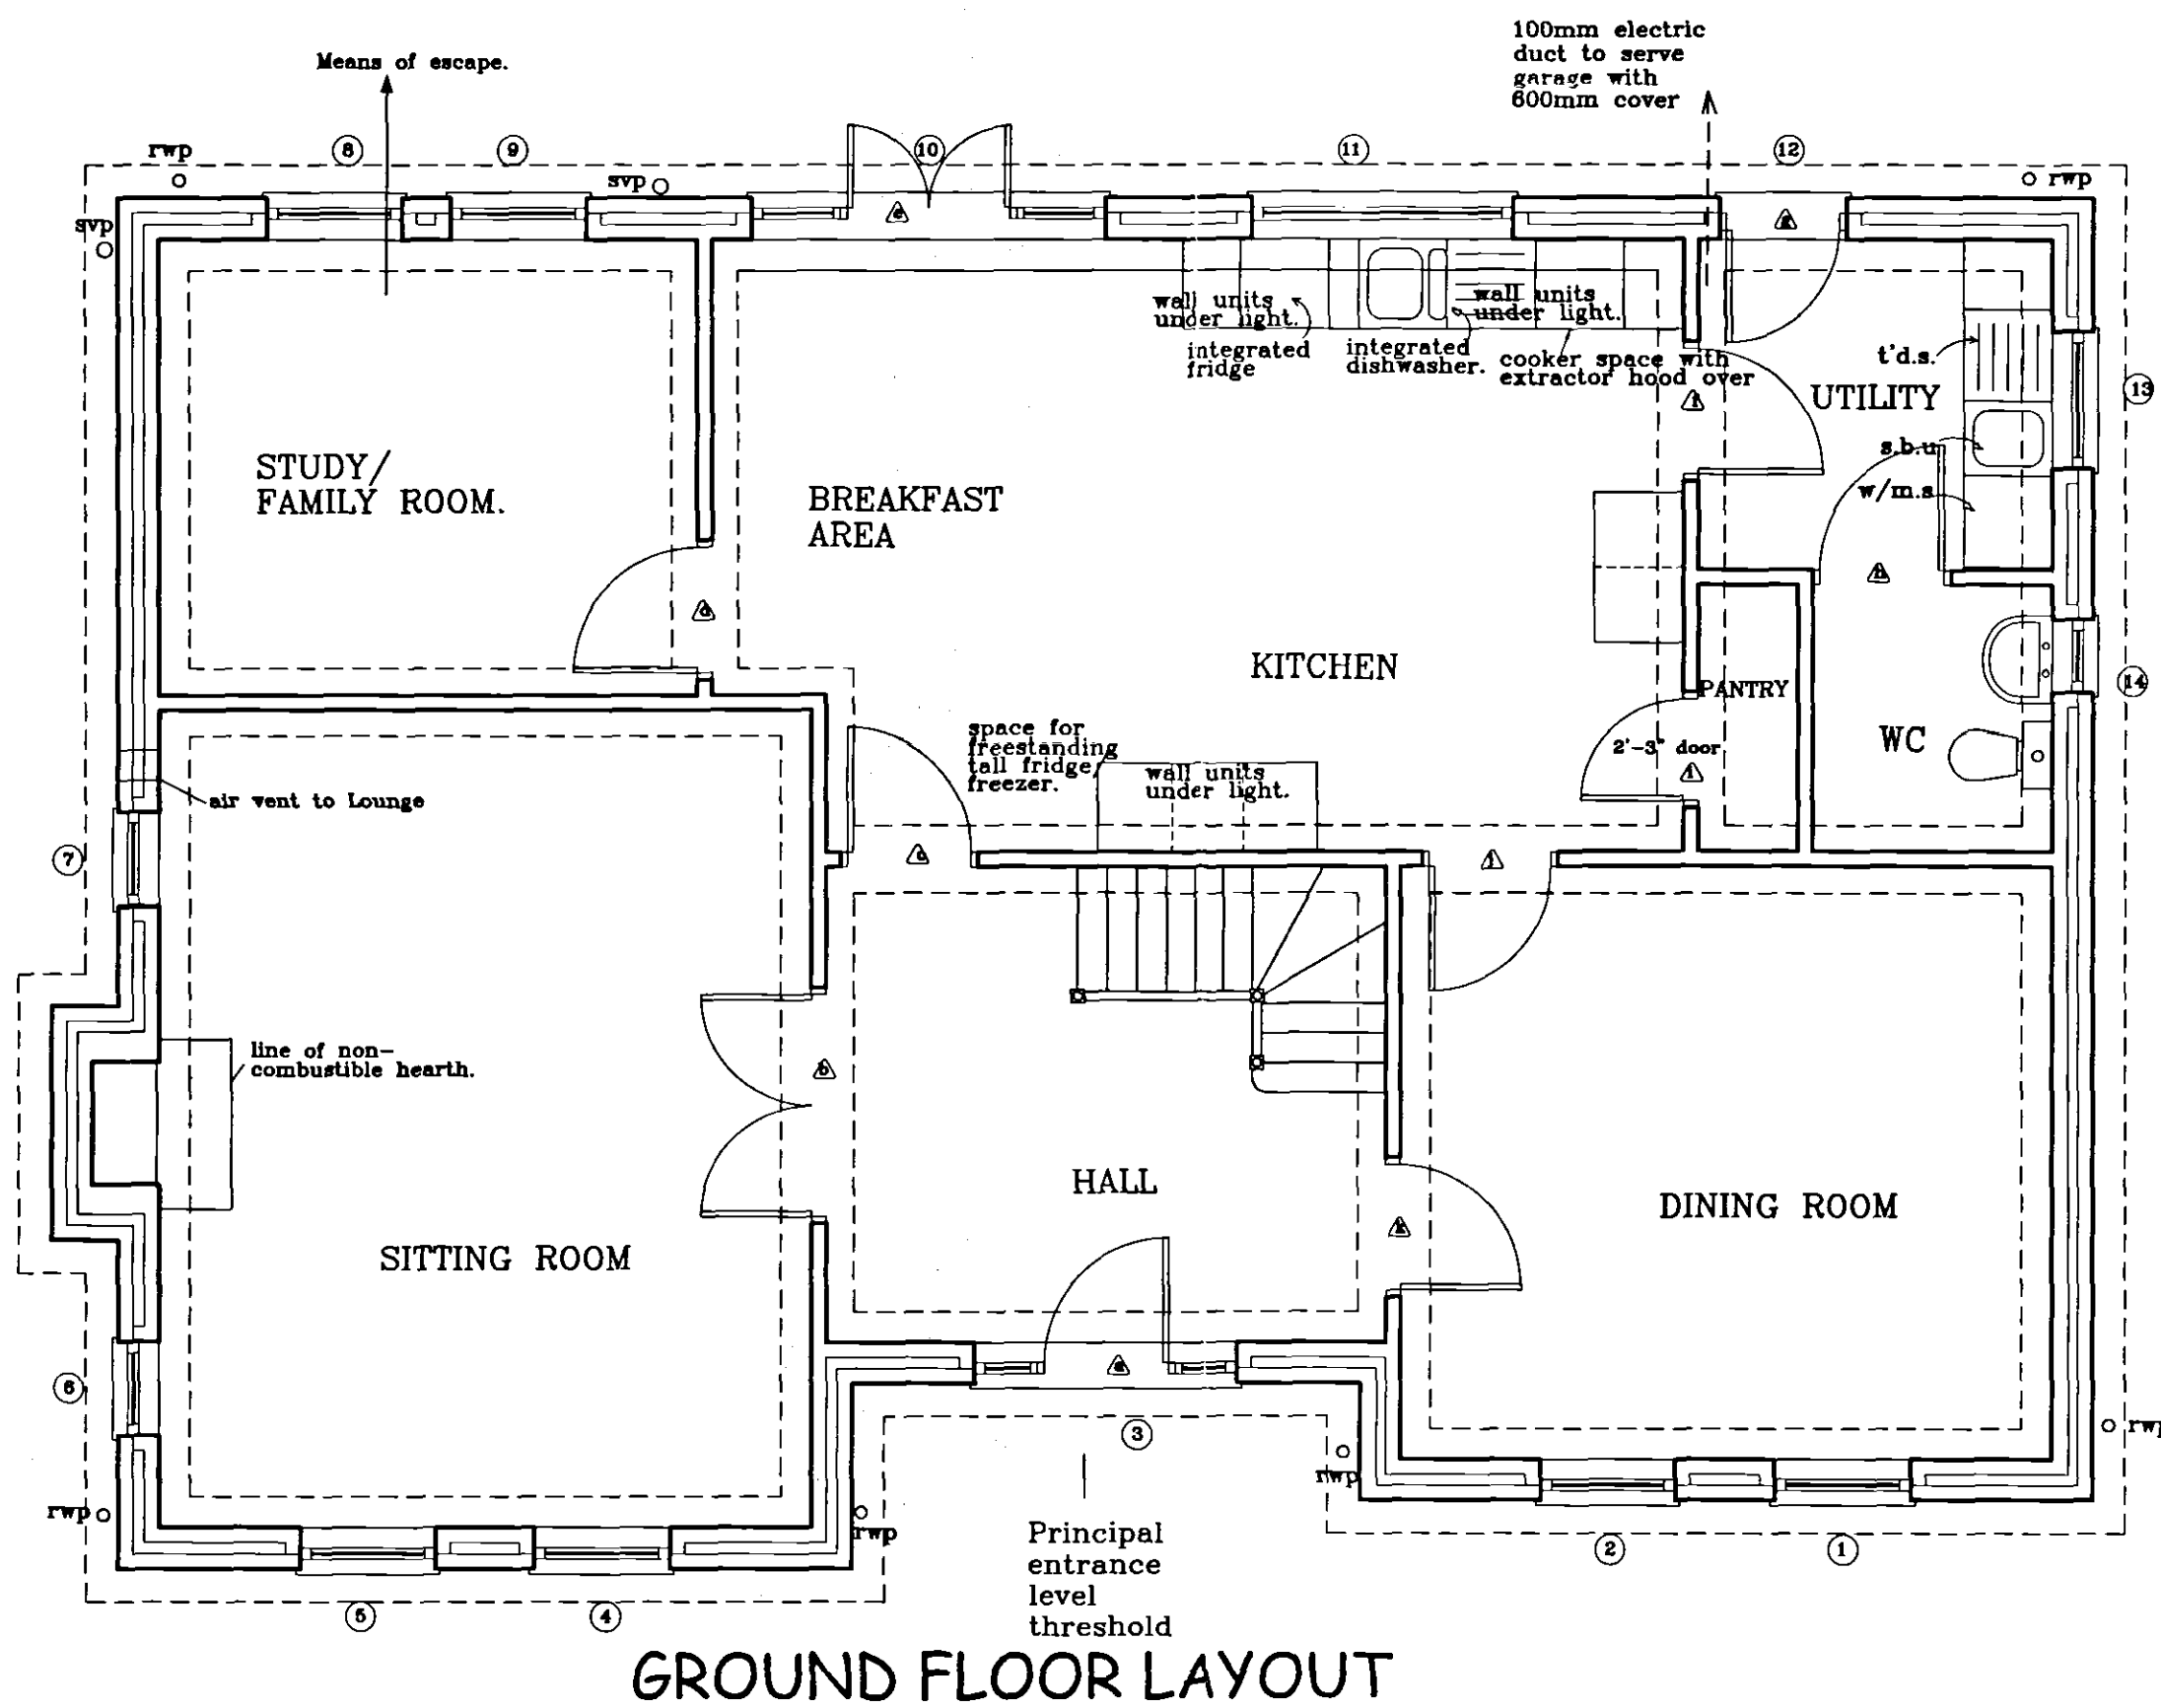


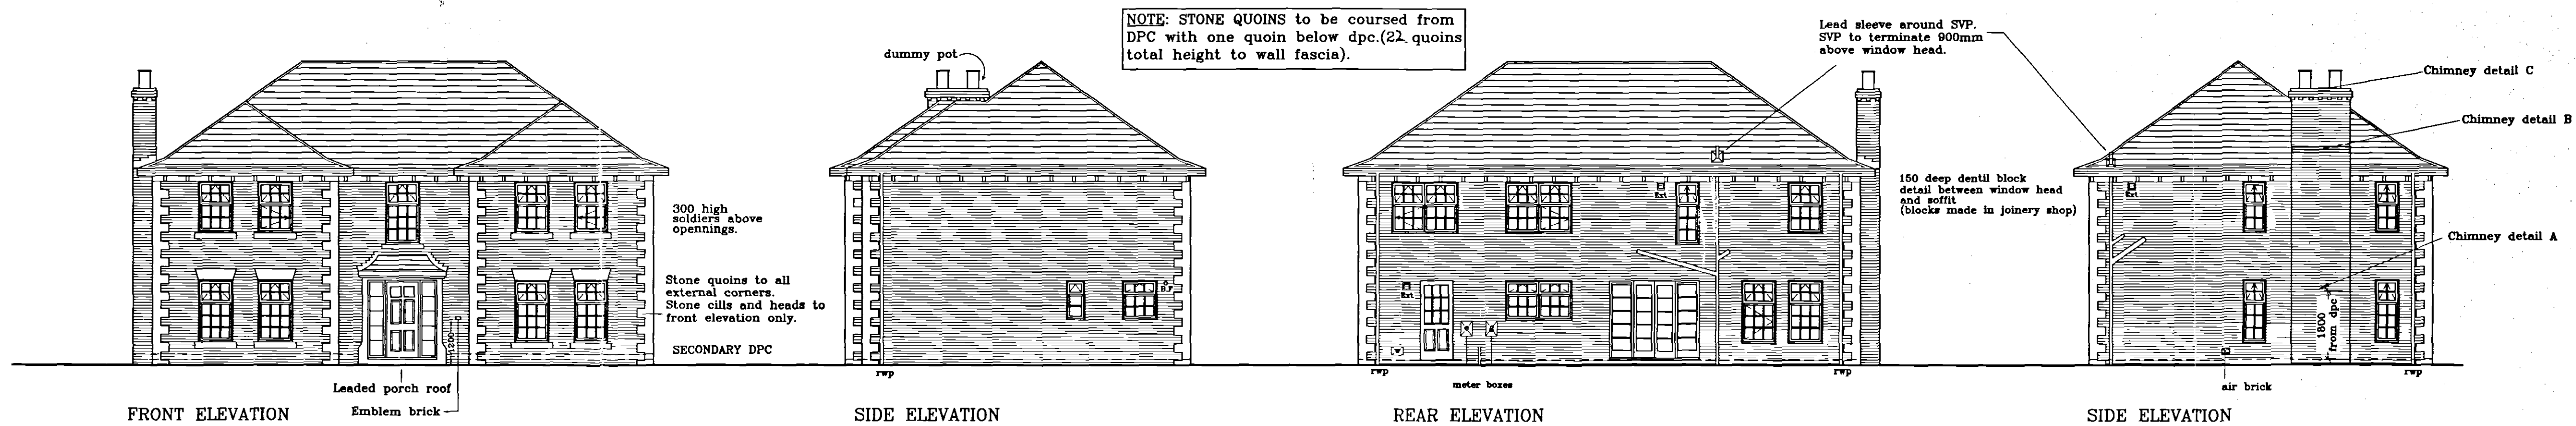

Broadgate Homes Limited
Broadgate House, Weston Hills,
Spalding, Lincolnshire, PE12 6DB.
Telephone: 01406 380532 Fax:01406 380014

PROJECT TITLE

STANDARD HOUSE "BIRCHGATE"
Plot 112
Holland Park
Spalding
Lincs.

DRAWING

FLOOR LAYOUTS
&
ELEVATIONS

DESCRIPTION	DATE	BY

SCALE
1:50 1:100

DRAWN
ASZ

DATE
JUNE '04

DRAWING No.
0407/112-01