
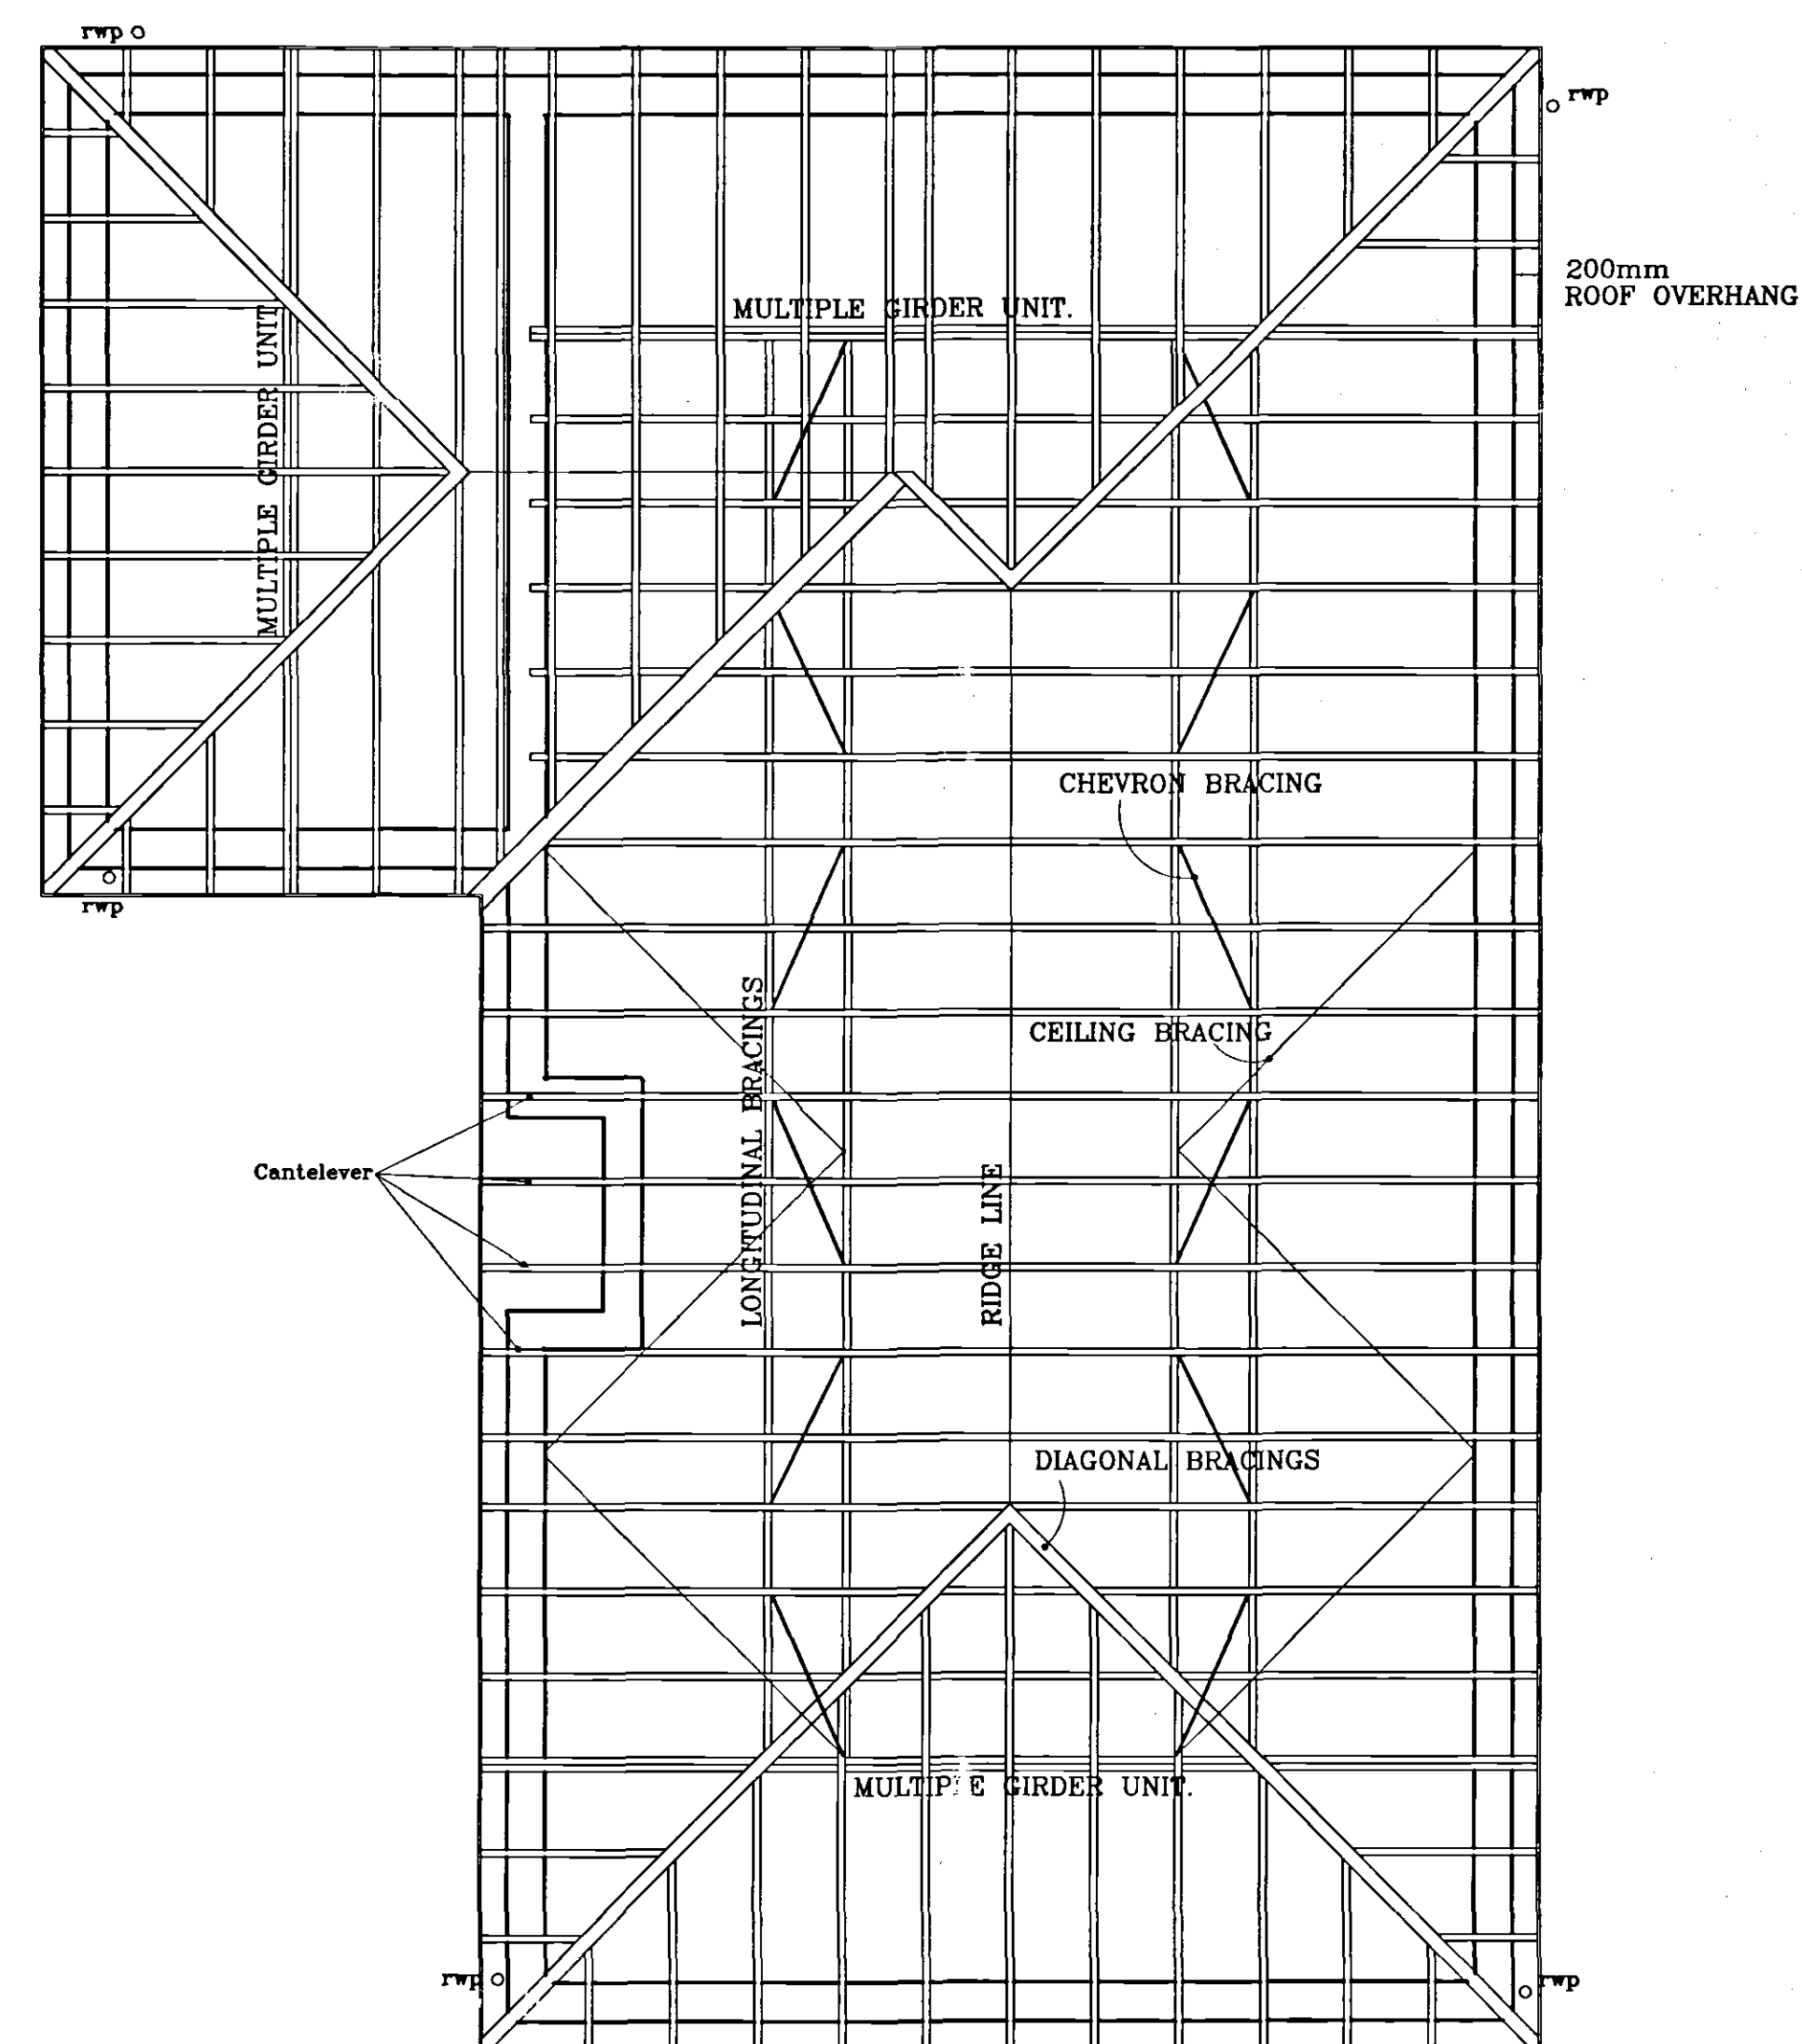
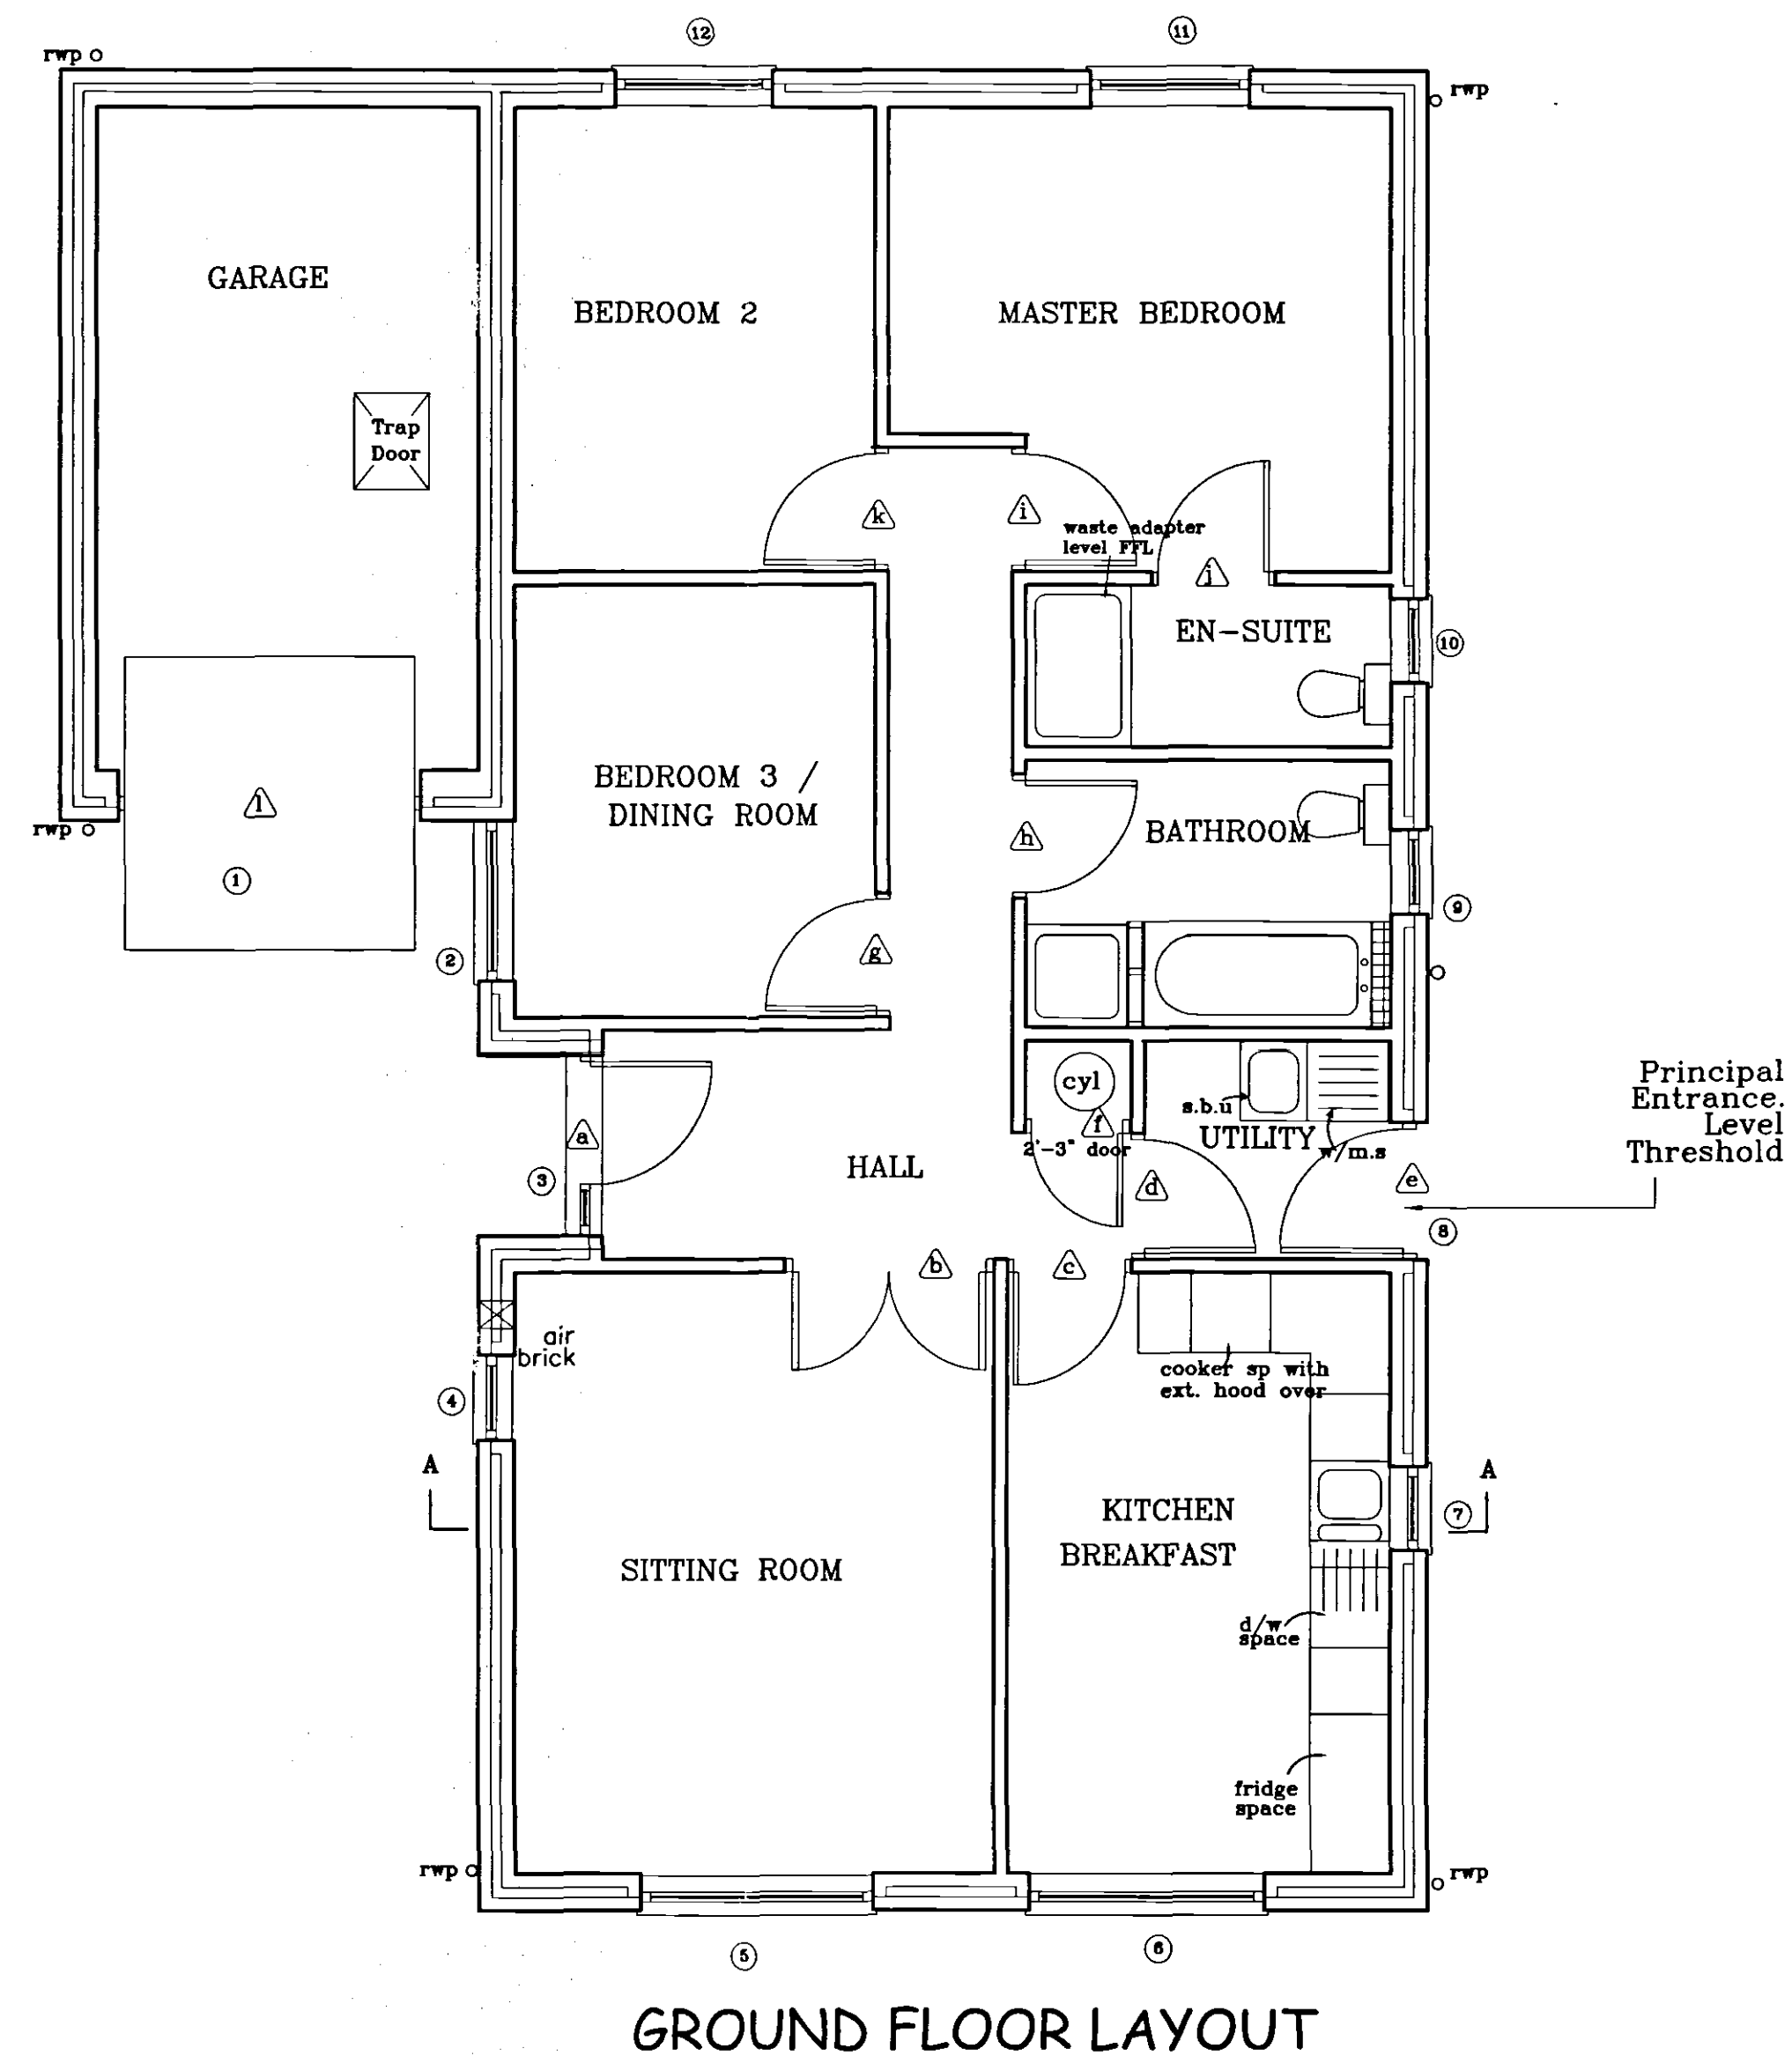


NOTE ONE COURSE OF BRICKS BETWEEN WINDOW HEAD AND SOFFITS

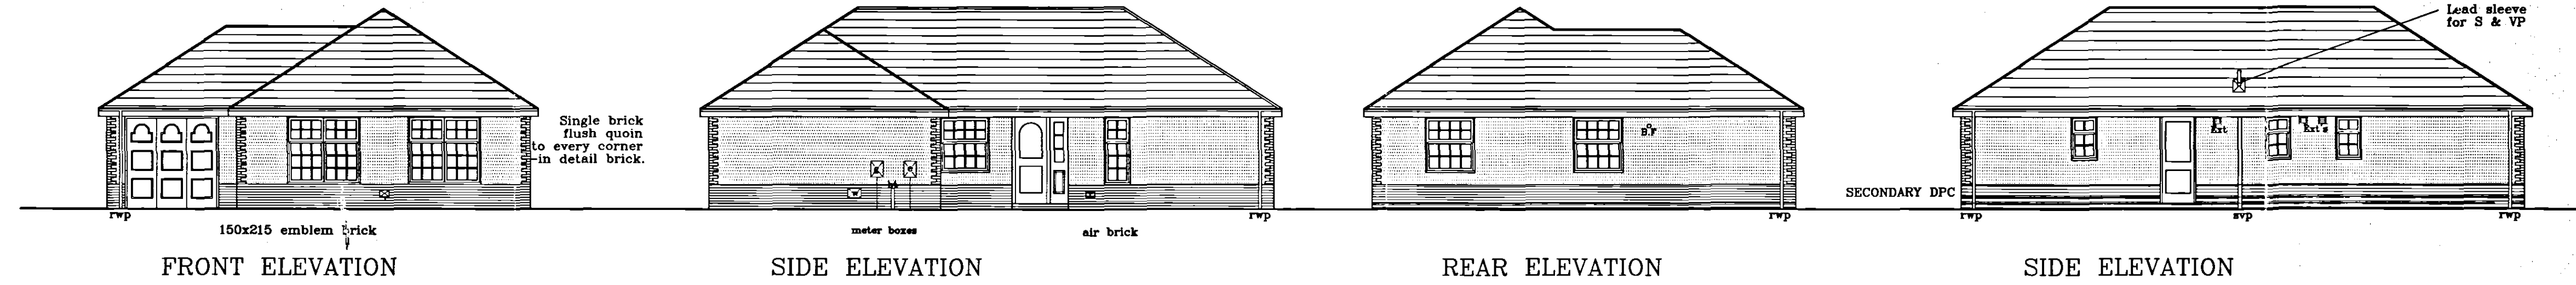

Broadgate Homes Limited
Broadgate House, Weston Hills,
Spalding, Lincolnshire, PE12 6DB.
Telephone: 01406 380532 Fax: 01406 380014

PROJECT TITLE
STANDARD DWELLING TYPE.
'LILYGATE'

Plot 83.
Holland Park.
Spalding.
Lincs

SHOC
Planning & Development
13 JUL 2004
Ref: 0956104

DRAWING
FLOOR LAYOUTS
&
ELEVATIONS

DESCRIPTION	DATE	BY

SCALE
1:50 1:100

DRAWN

DATE
JUNE '0

DRAWING No.
0407/83 -01

