
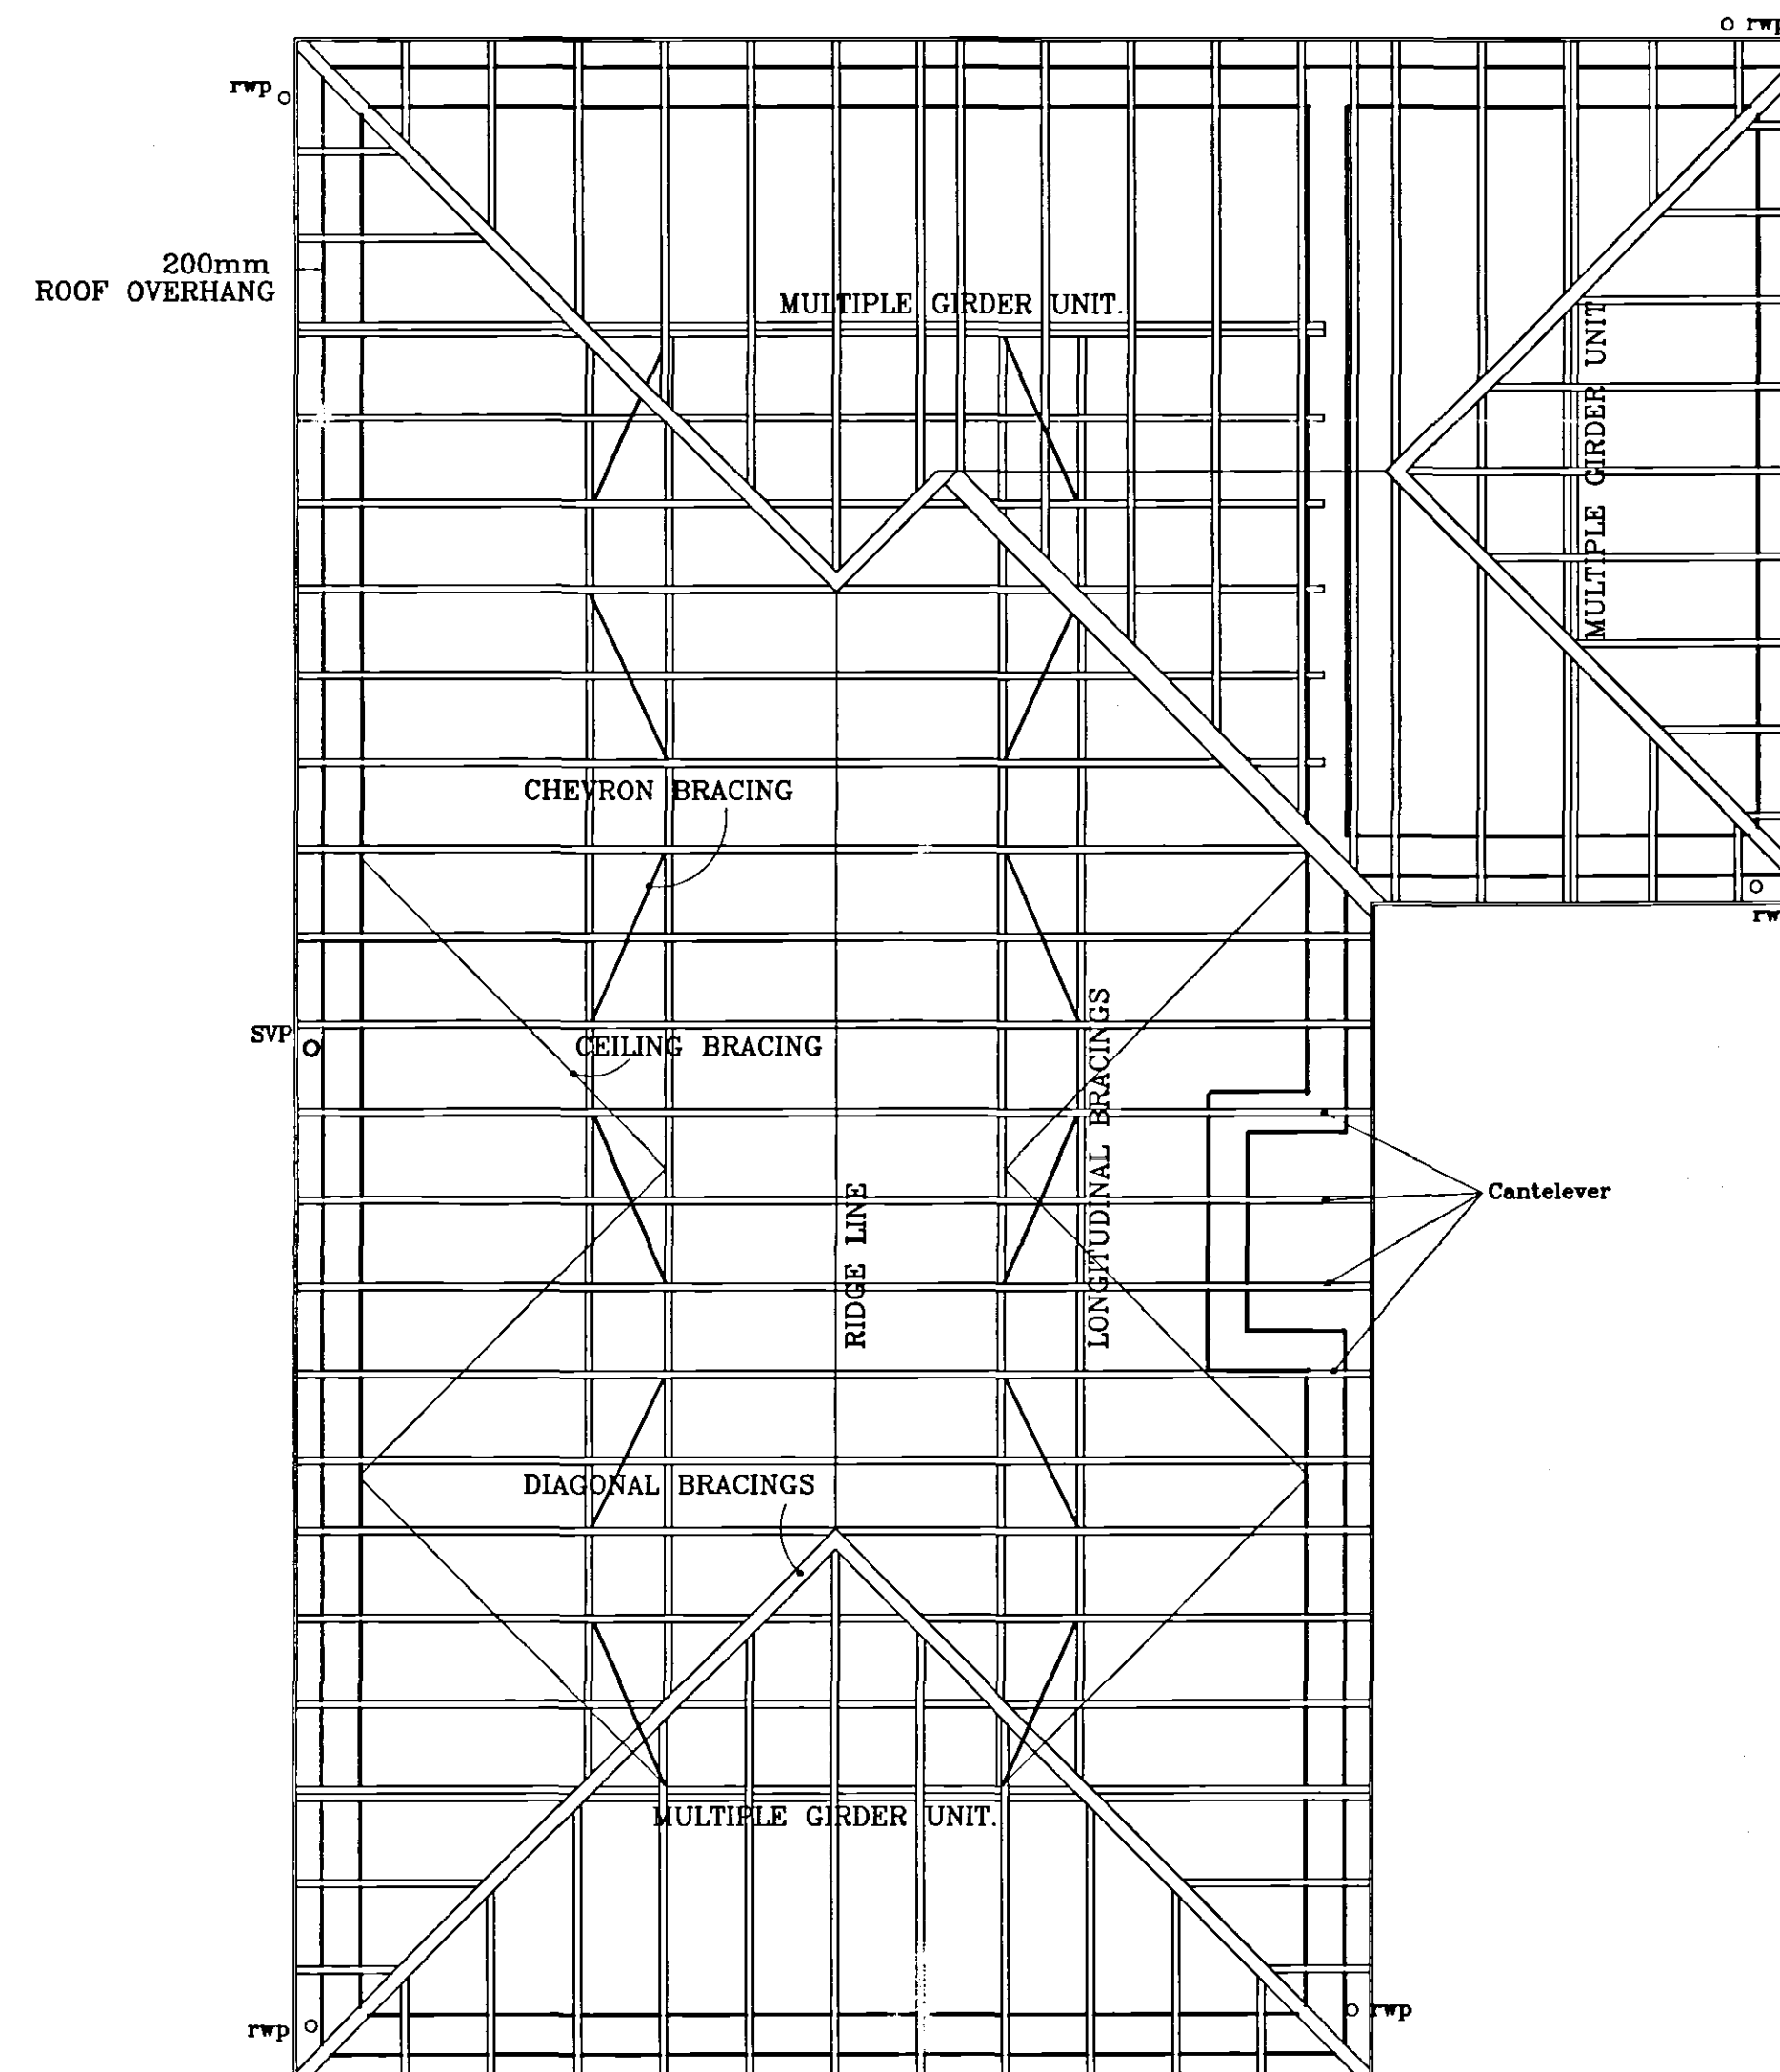
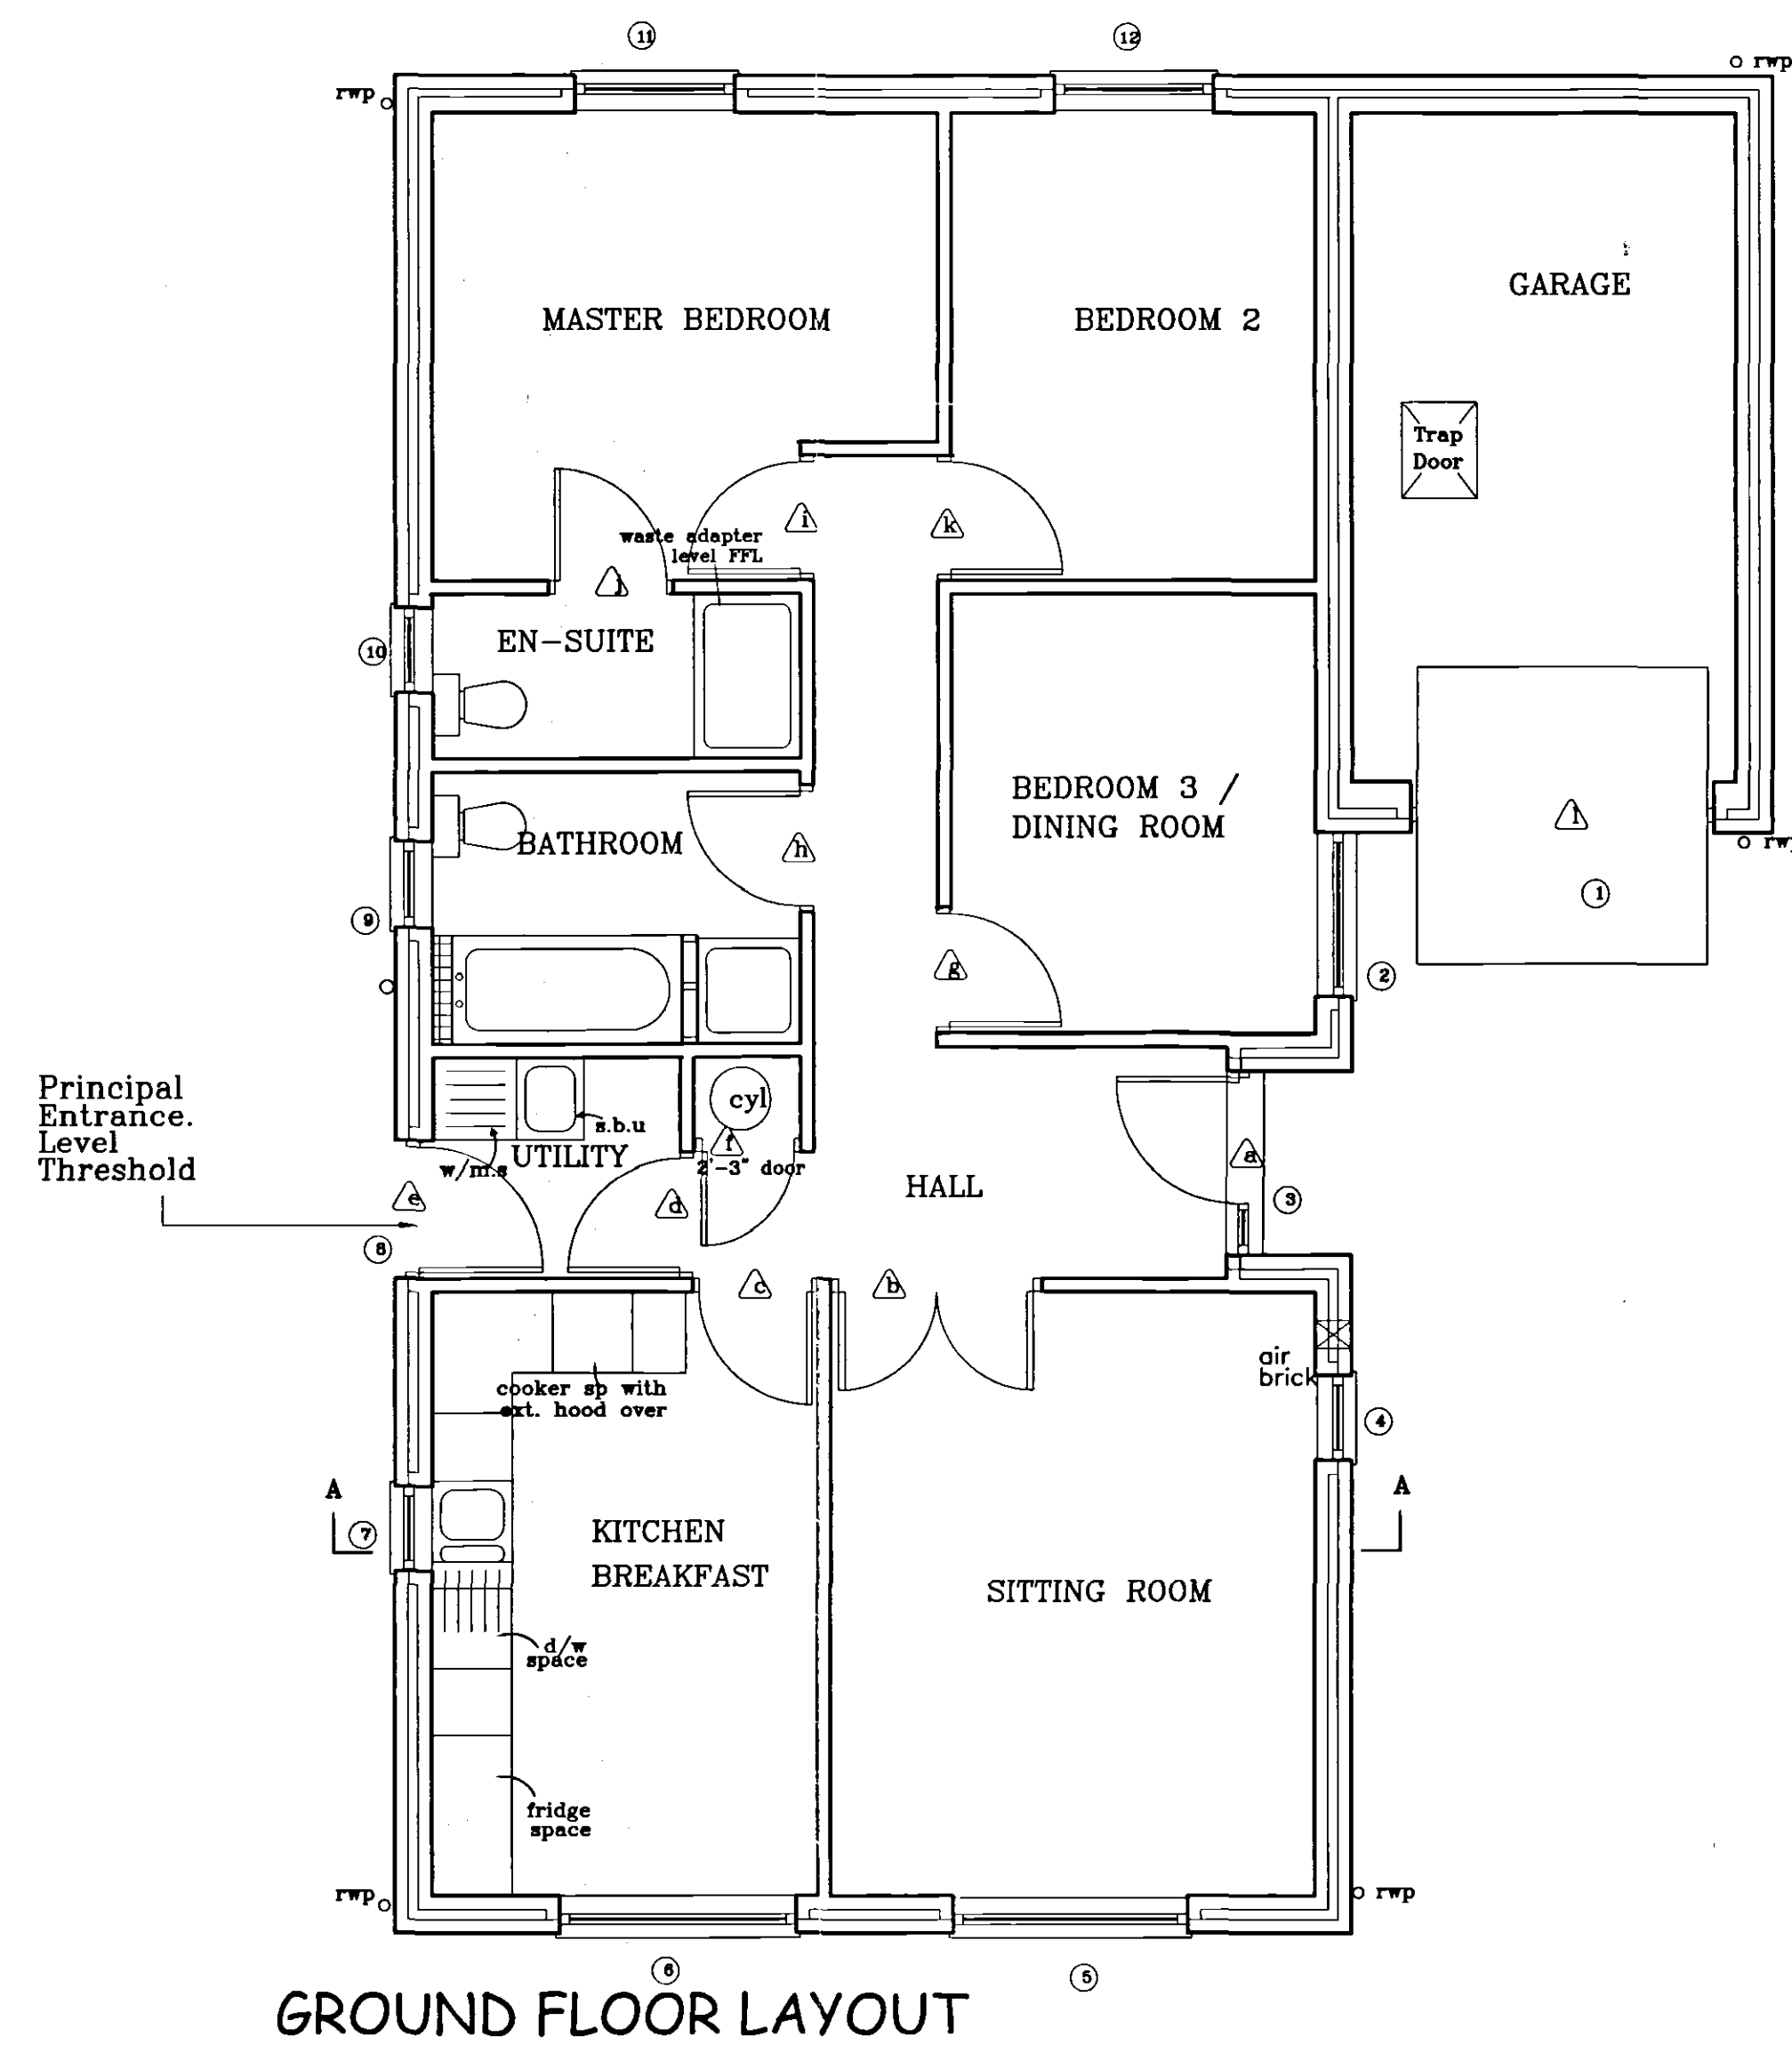


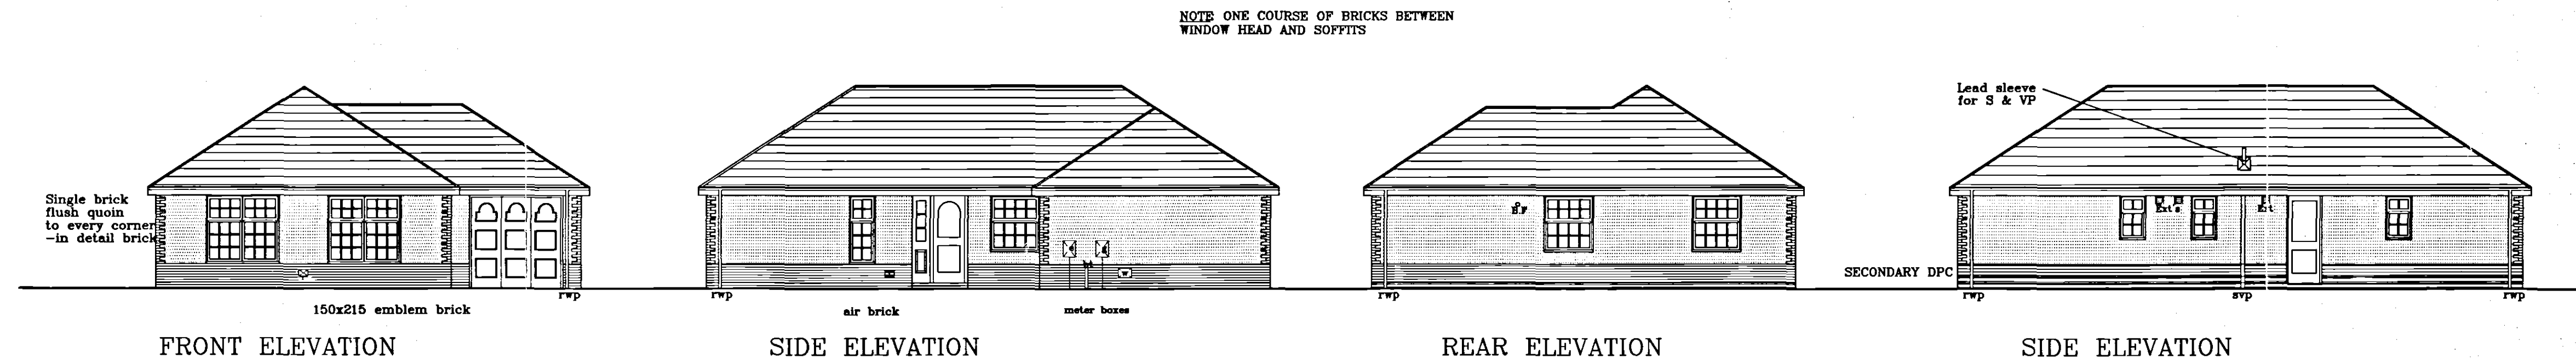

Broadgate Homes Limited
Broadgate House, Weston Hills,
Spalding, Lincolnshire. PE12 6DB.
Telephone: 01406 380532 Fax: 01406 380014

PROJECT TITLE
STANDARD DWELLING TYPE.
'LILYGATE'
Plot 84.
Holland Park.
Spalding.
Lincs

Shoc
Planning & Development
13 JUL 2004
Ref: 0956104

DRAWING
FLOOR LAYOUTS
&
ELEVATIONS

DESCRIPTION	DATE	BY

SCALE
1:50 1:100

DRAWN

DATE
JUNE '04

DRAWING No.
0407/84 -01