


This drawing is copyright and may not be altered, traced, copied, photographed or used for any purpose other than that for which it is issued without consent of Broadgate Homes Ltd.

All dimensions to be checked on site - do not scale from drawing, any discrepancies please report to drawing office as soon as possible.

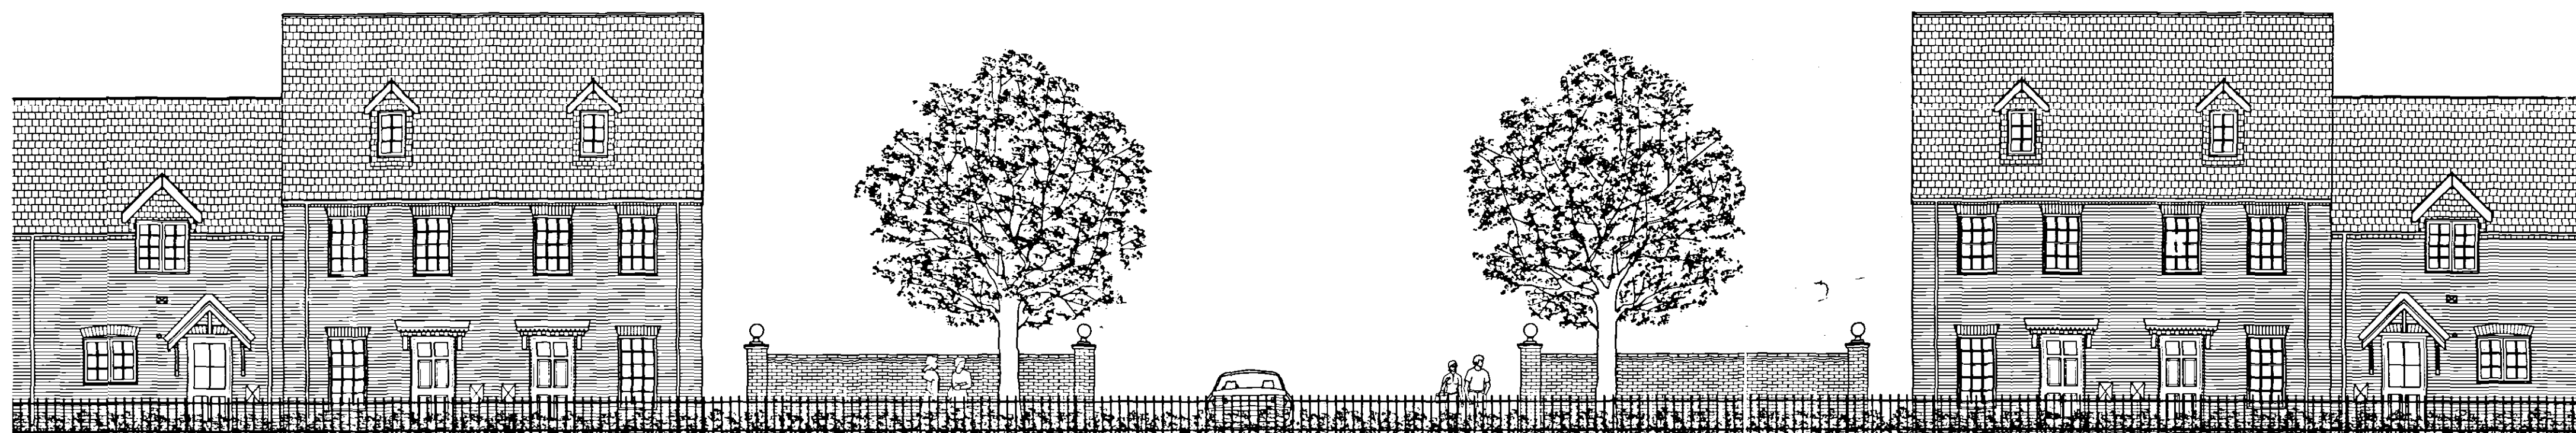

Plot 199

Plot 200

Plot 201

Plot 202

Plot 203

Plot 204

SKGC
Planning & Development
13 JUL 2004
Ref: 0956104



Broadgate Homes Limited

Broadgate House, Weston Hills,
Spalding, Lincolnshire, PE12 6DB.
Telephone: 01406 380532 Fax: 01406 380014

PROJECT TITLE

Holland Park,
Spalding
Lincs

DRAWING

Plots 199 - 204
Street Scene

REV	DESCRIPTION	DATE	BY
SCALE 1:100		DRAWN LB	
DATE JULY 2004		DRAWING No. 0407/SS/01	

DEFERRED
PLAN