

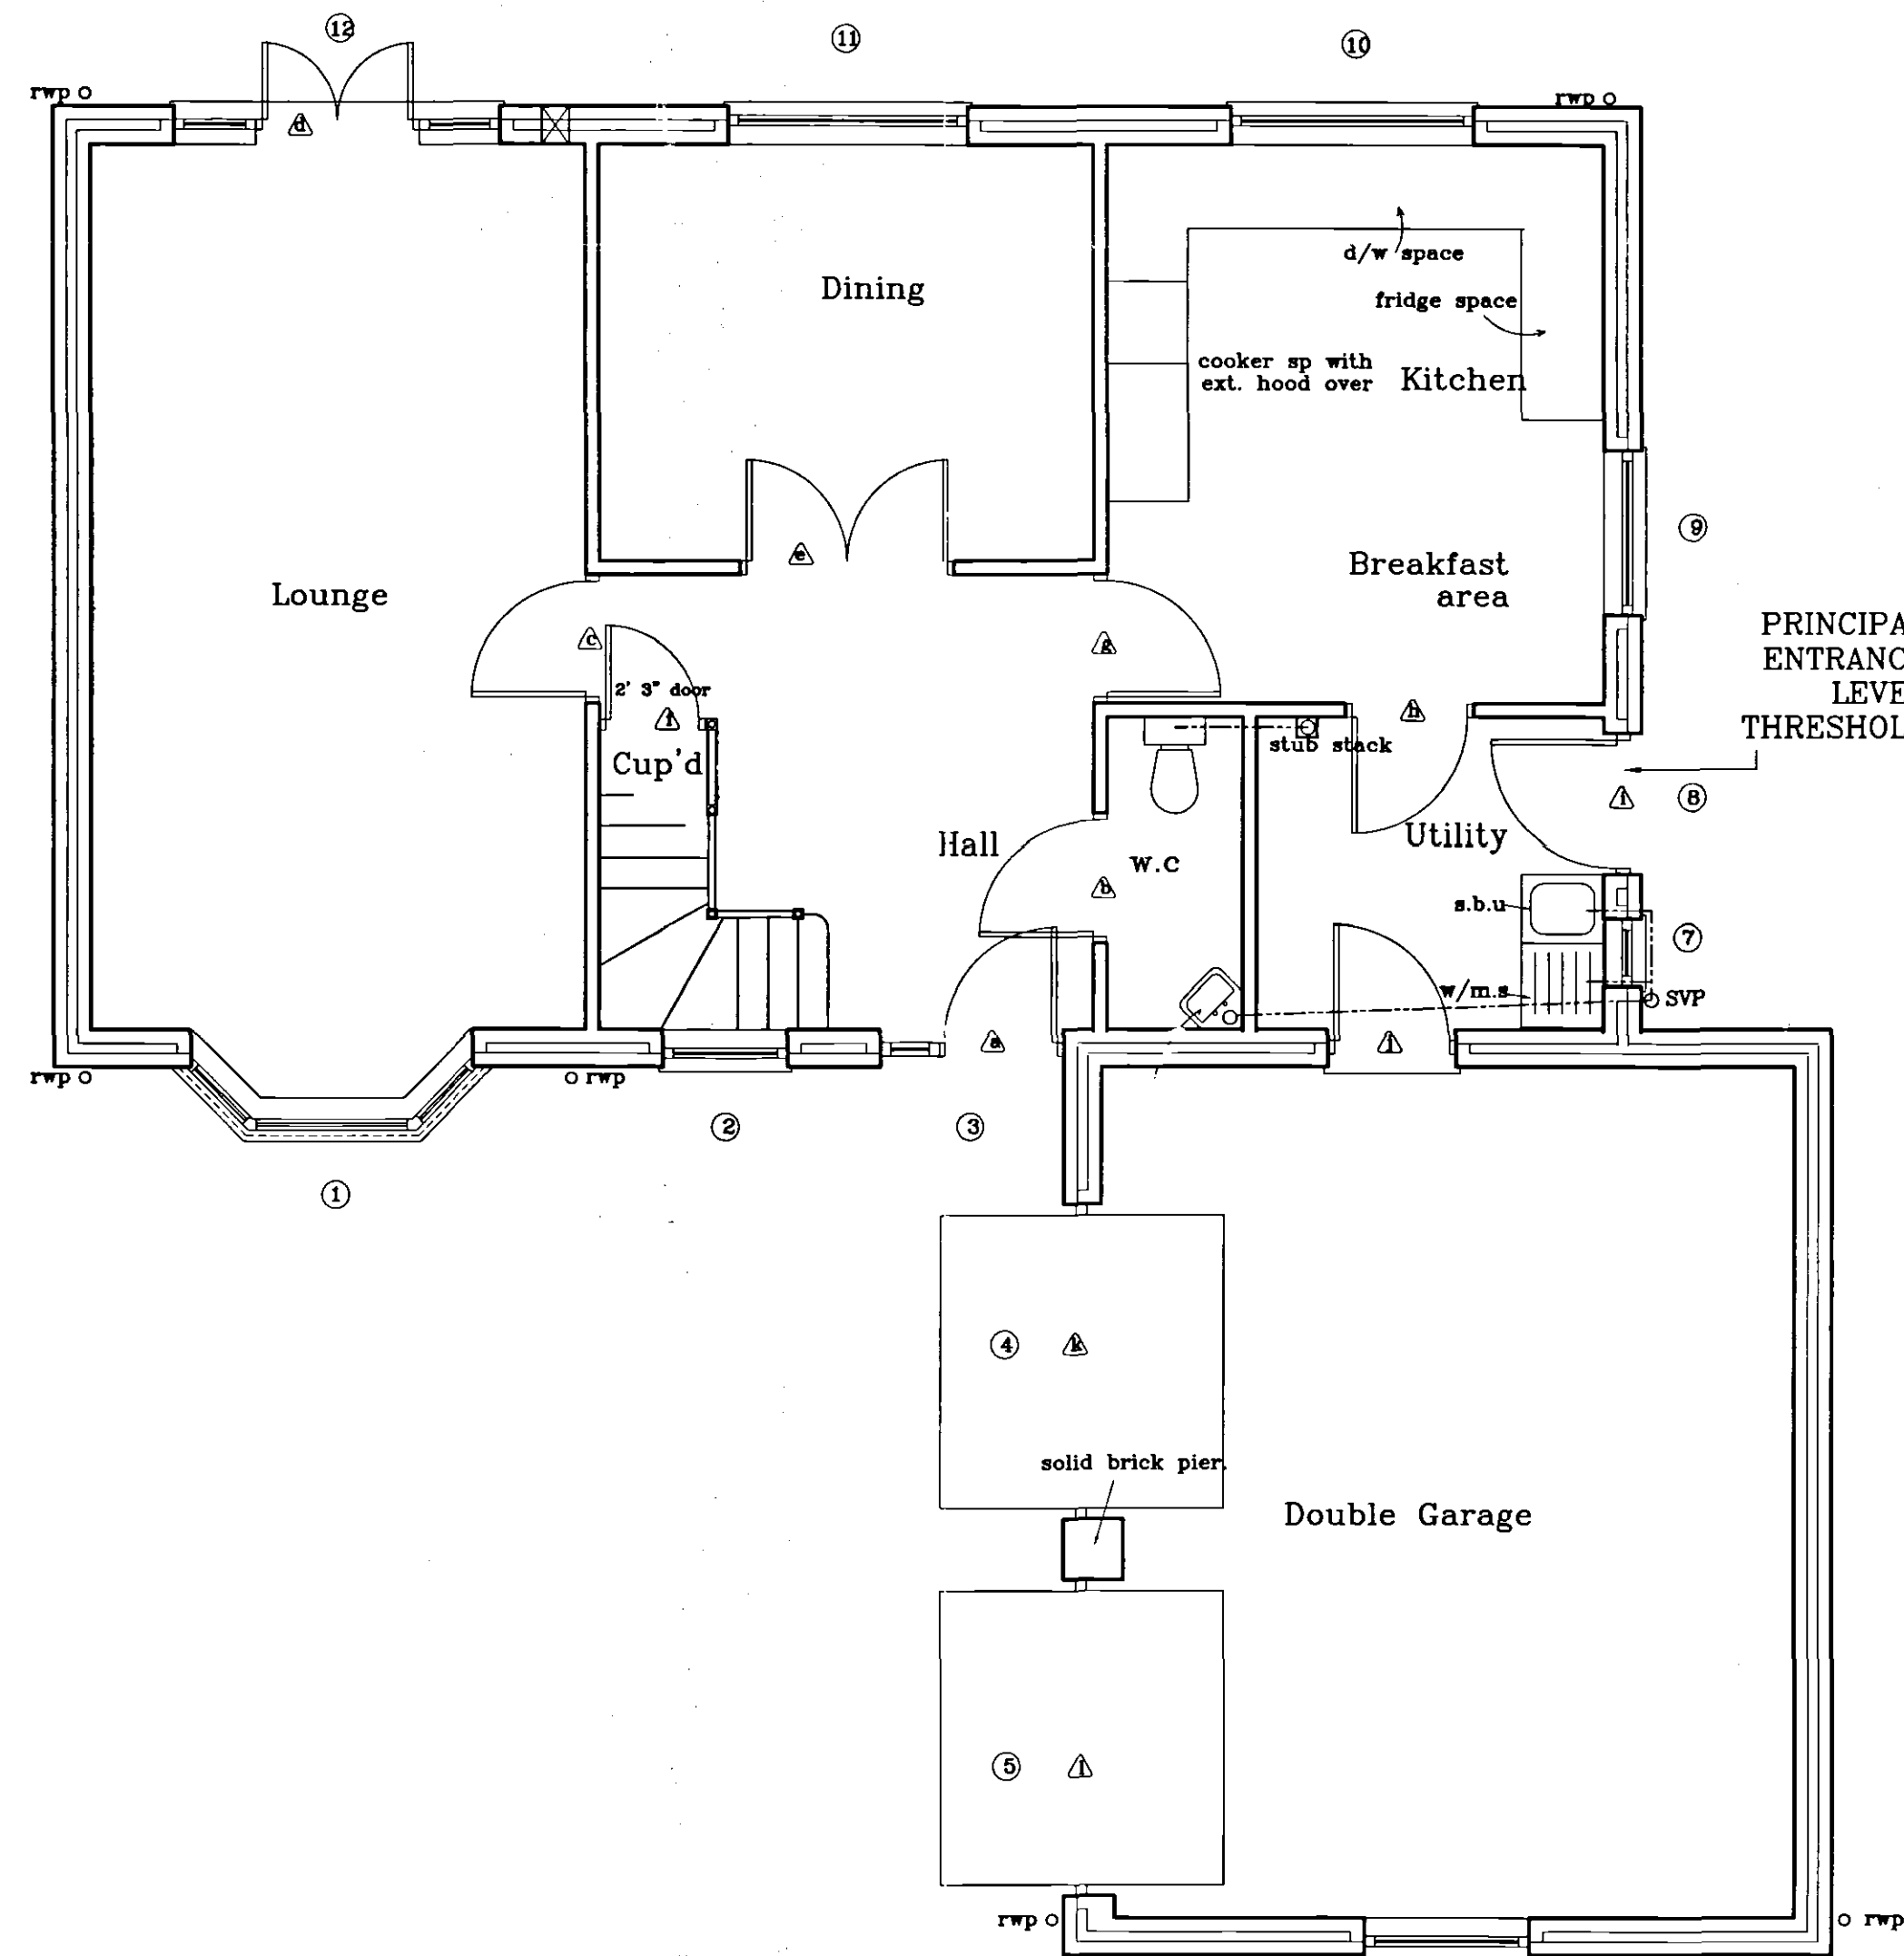


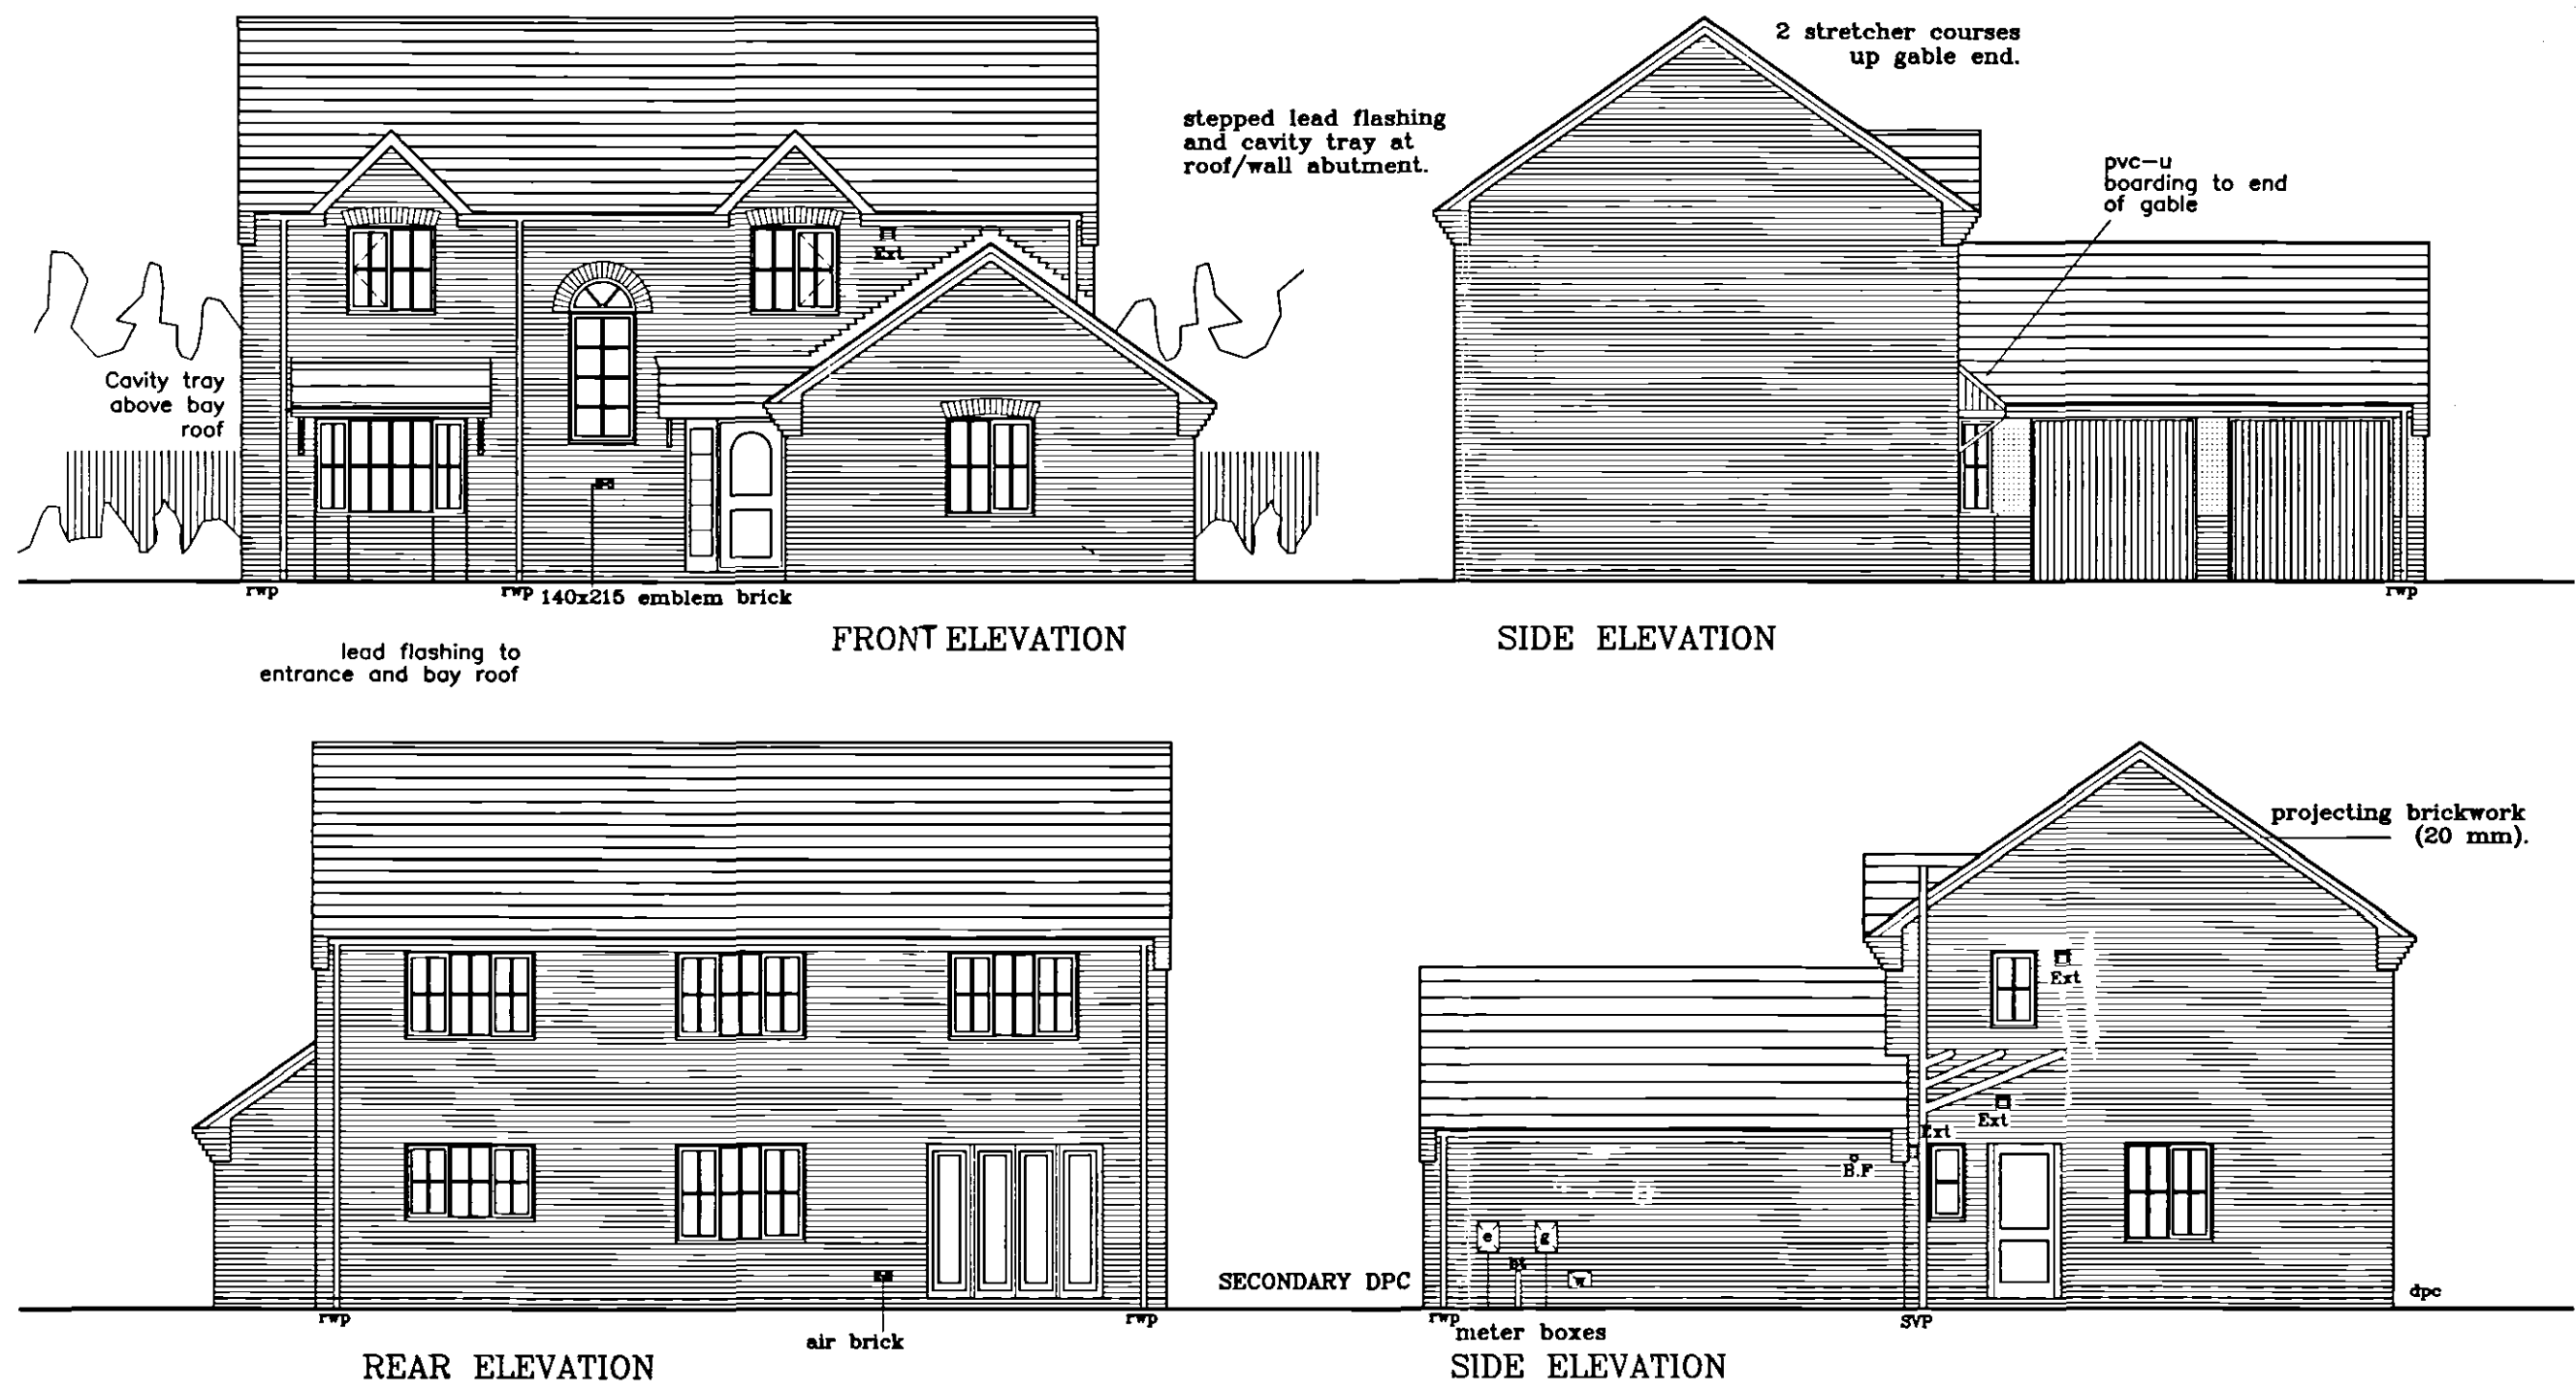

GROUND FLOOR LAYOUT

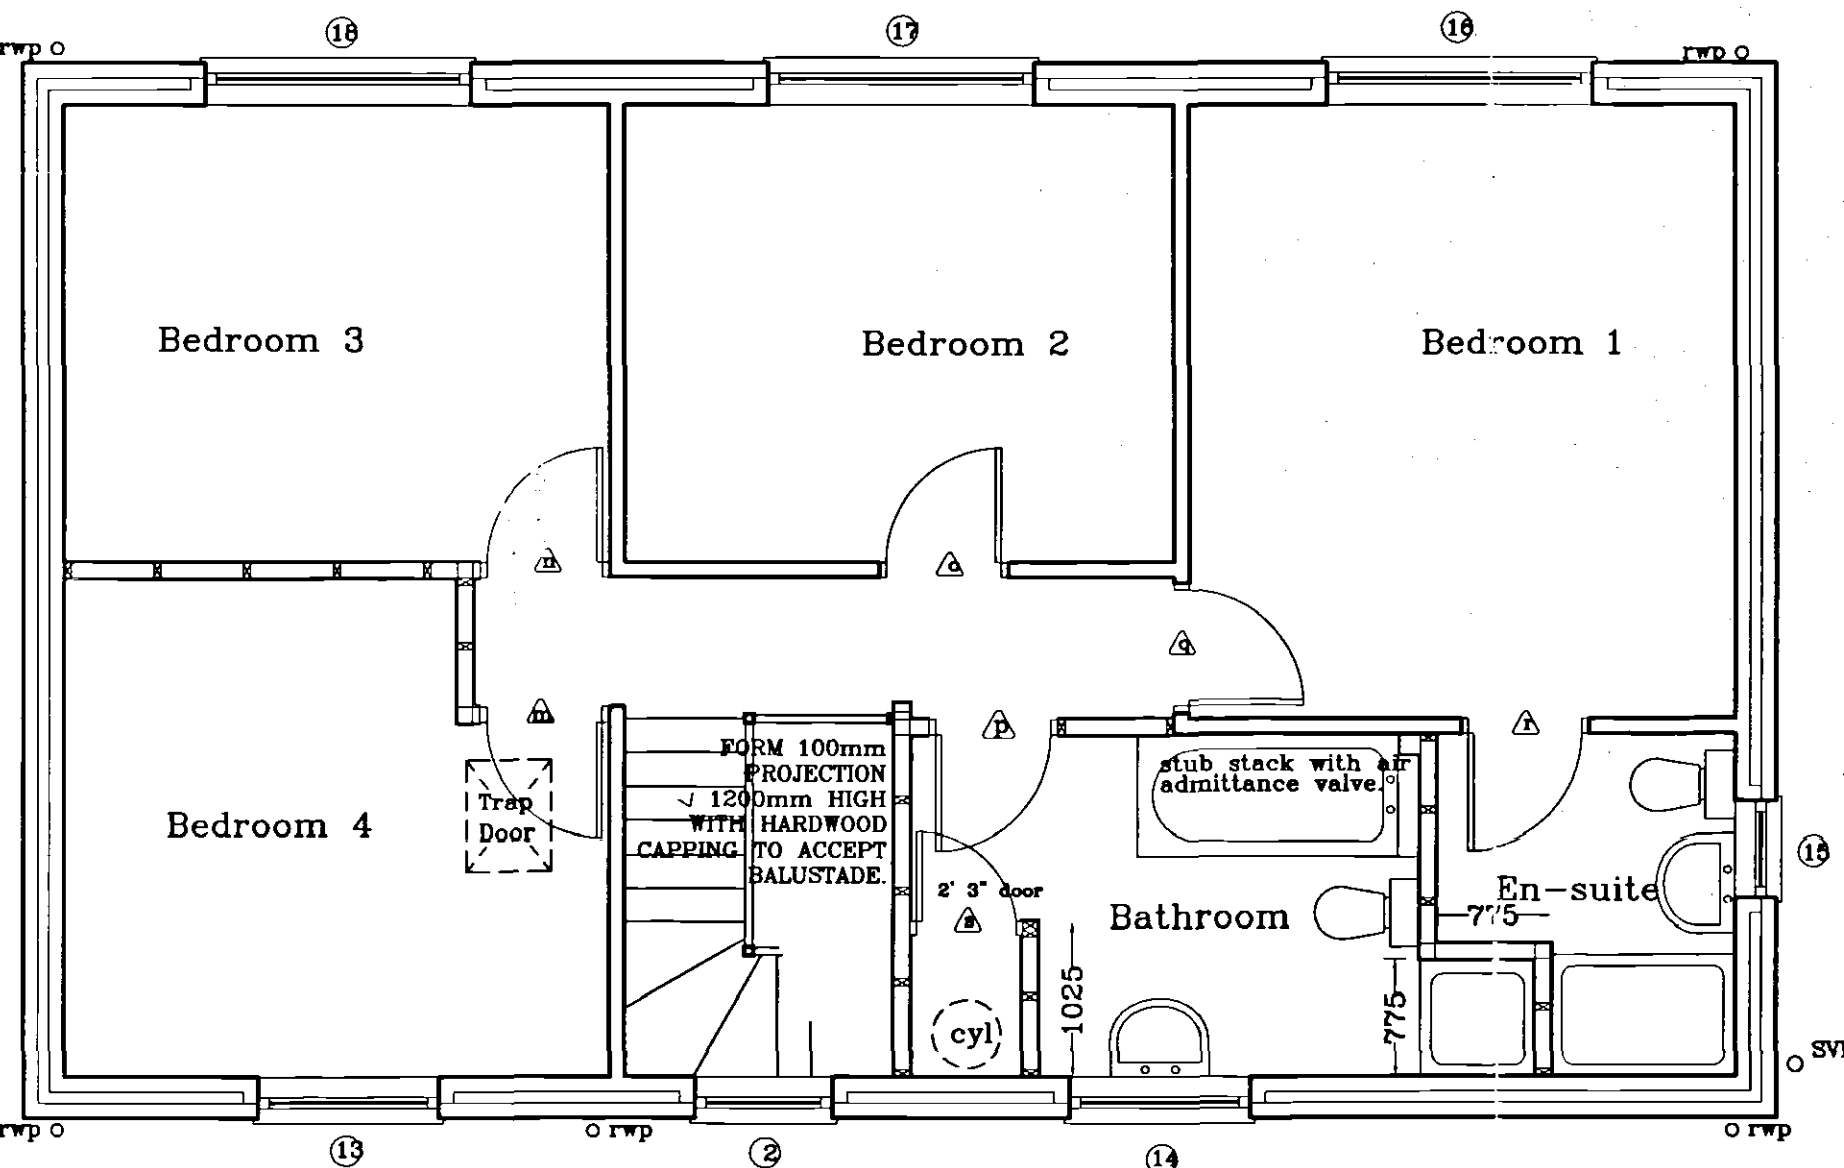

FIRST FLOOR LAYOUT

BROADGATE HOMES

Broadgate Homes Limited
Broadgate House, Weston Hills,
Spalding, Lincolnshire, PE12 6DB.
Telephone: 01766 380532 Fax: 01406 380014

PROJECT TITLE
STANDARD DWELLING TYPE.
'SYCAMORE'

Plots 81, 111,
Holland Park,
Spalding,
Lincs

13 JUL 2004
Ref: 0956104

FLOOR LAYOUTS & ELEVATIONS

DESCRIPTION	DATE	BY

SCALE 1:50 1:100

DATE JUNE '04

DRAWING No. 0407/81,111 -01