
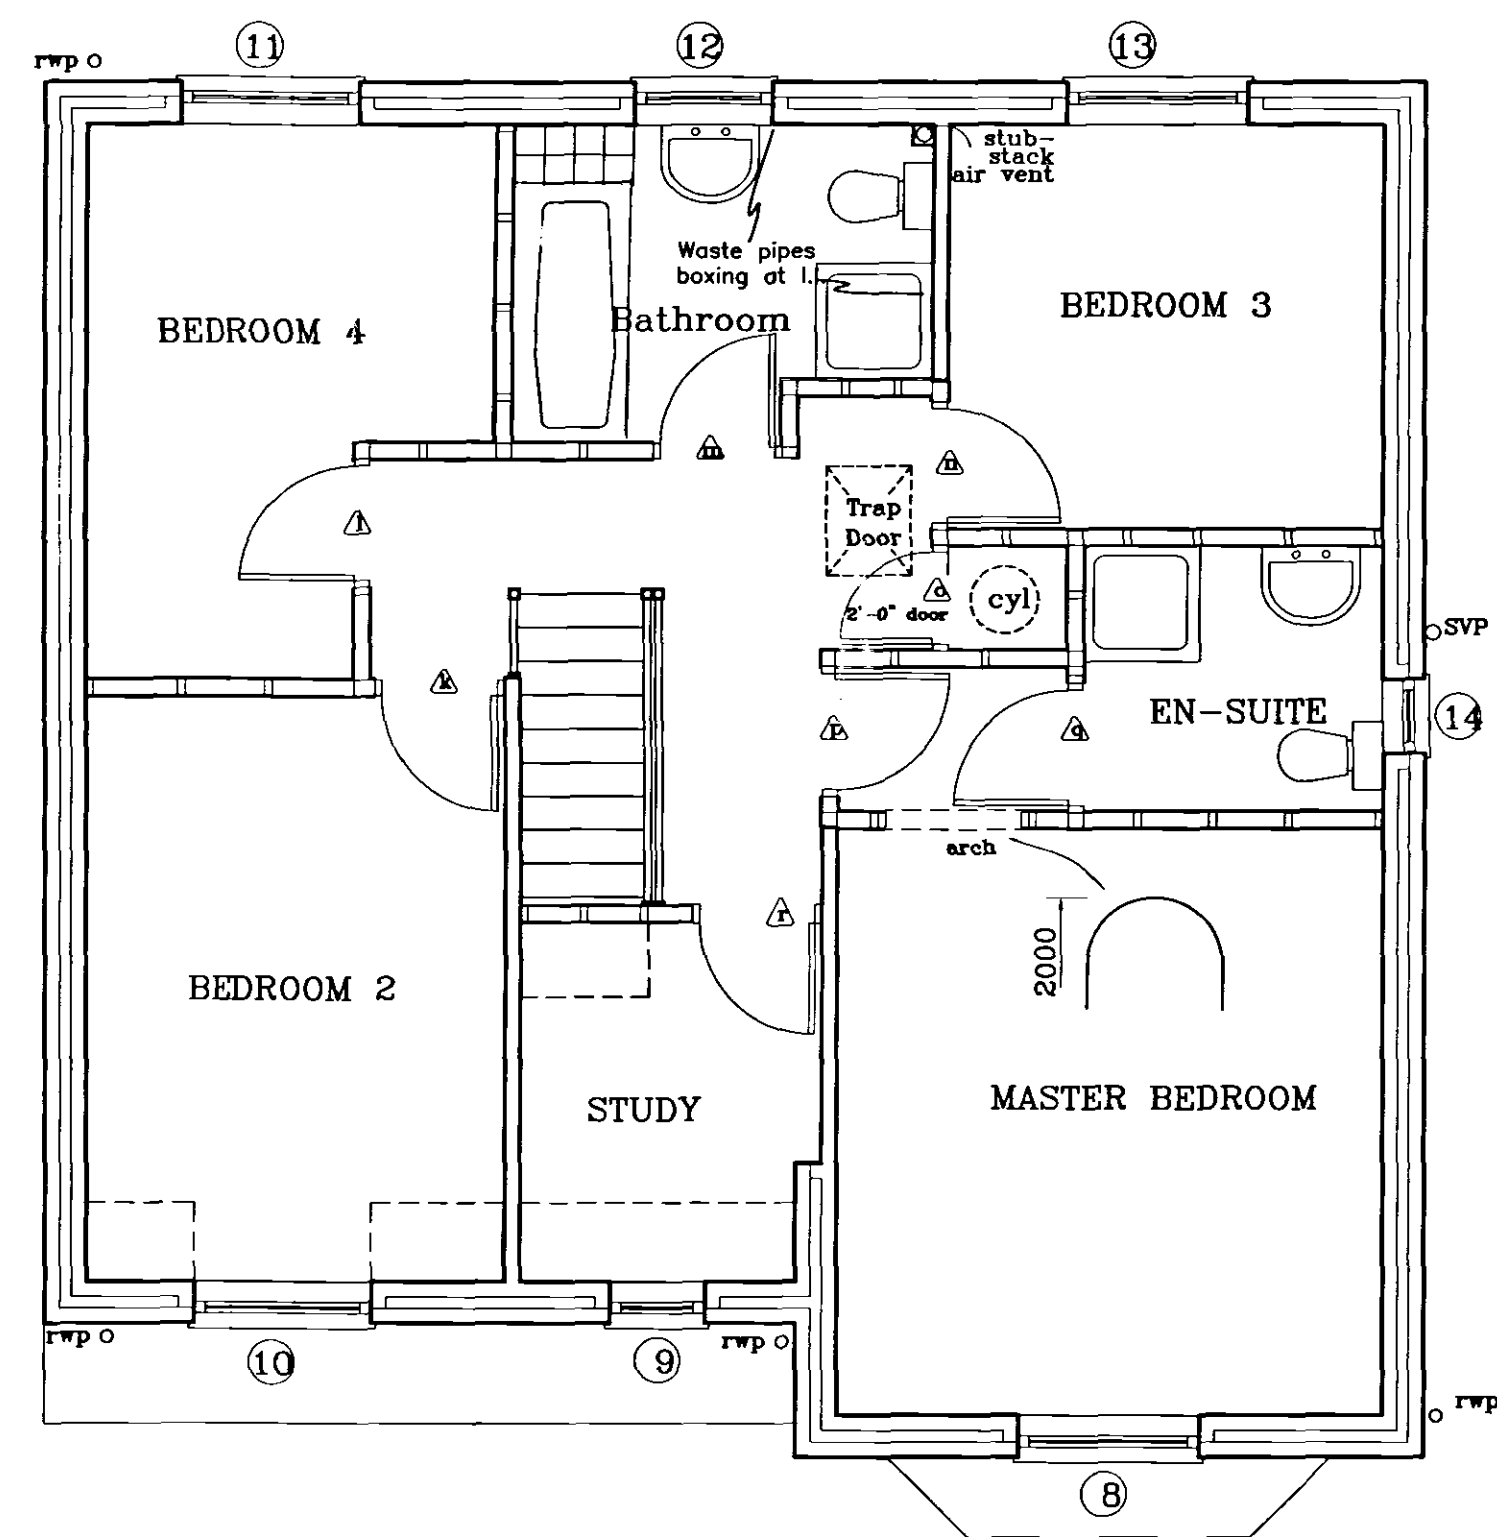
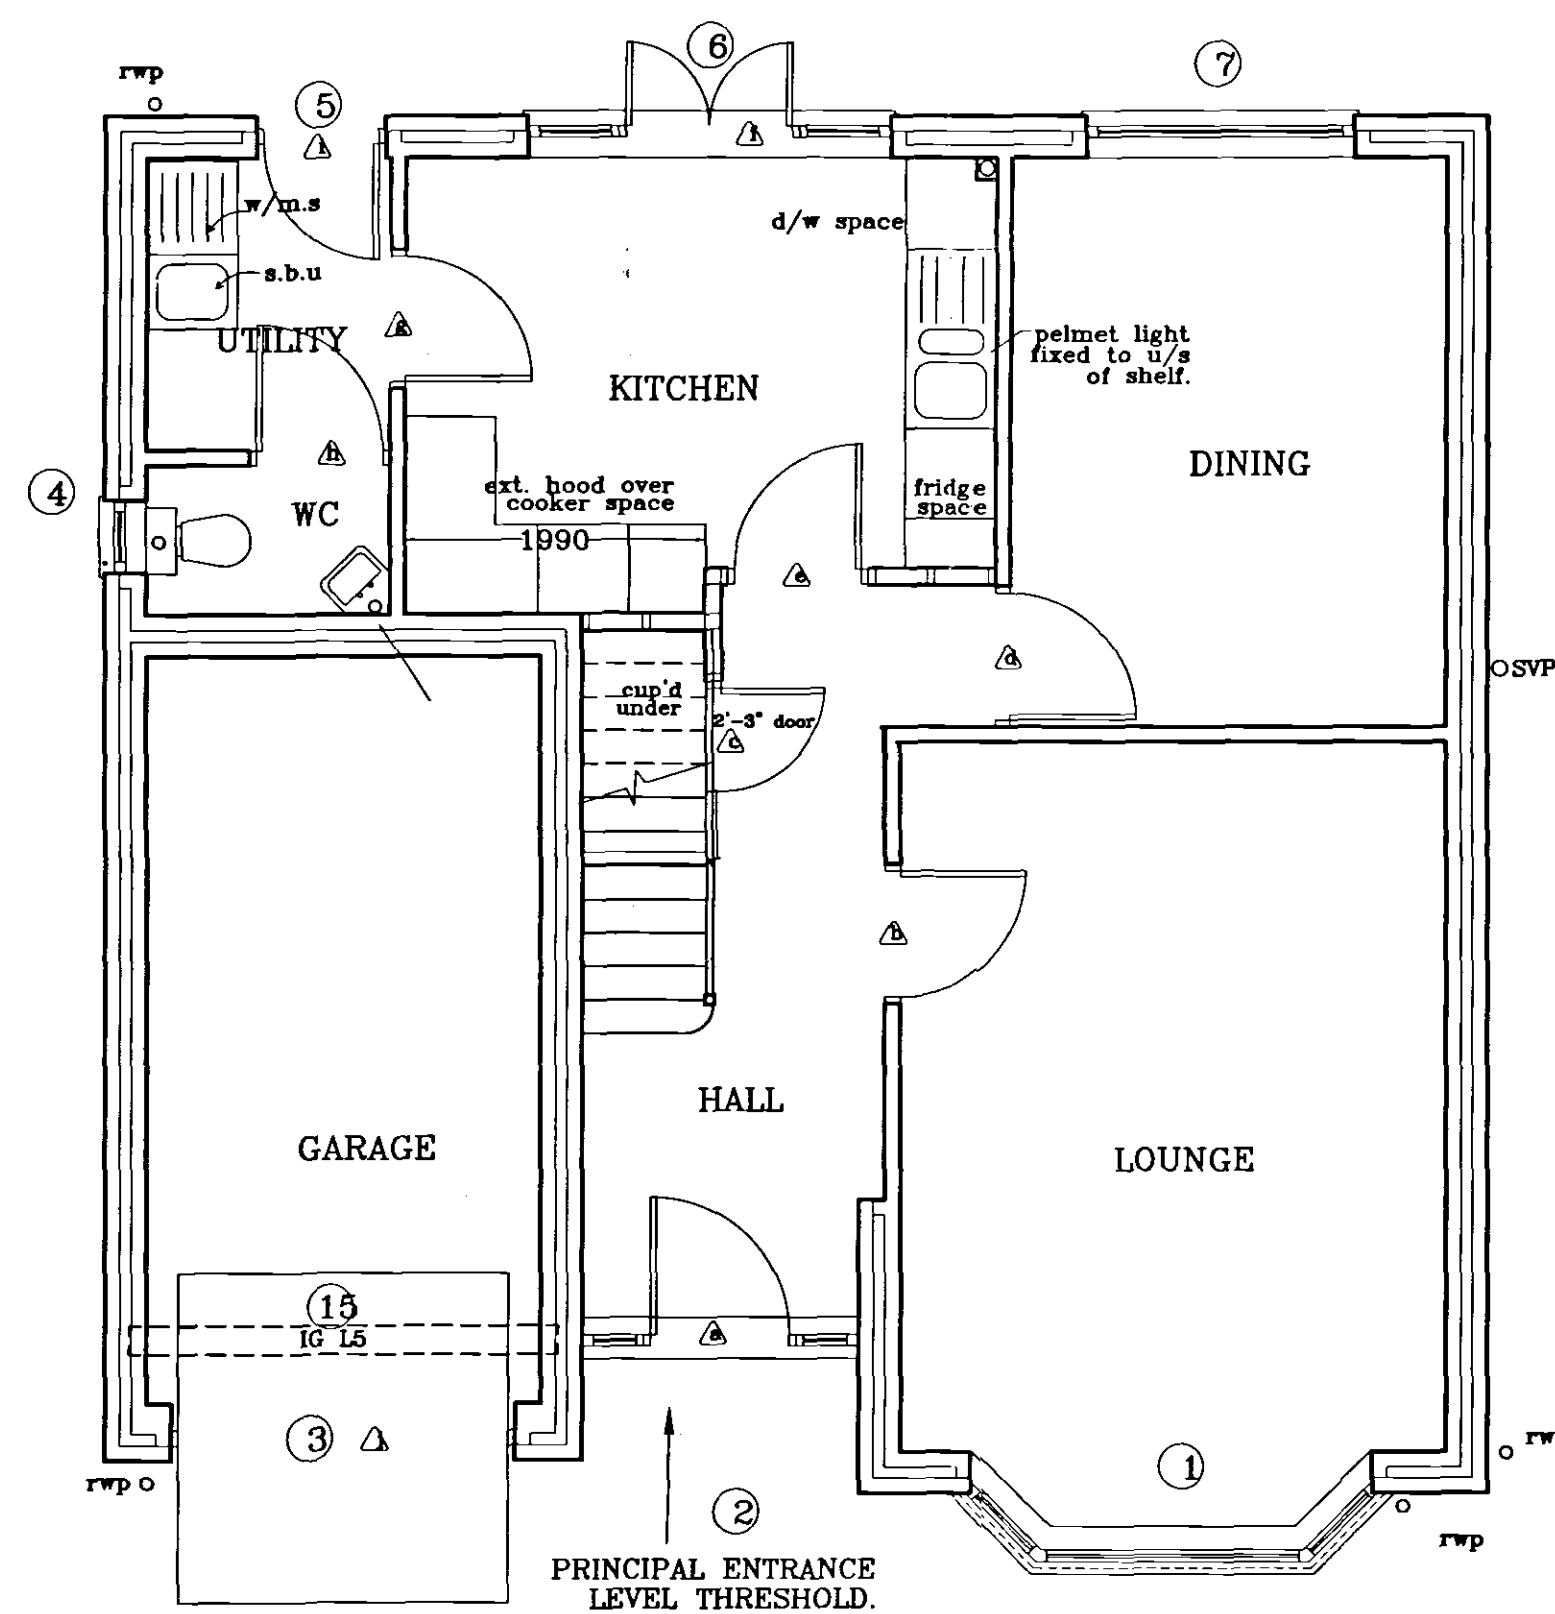


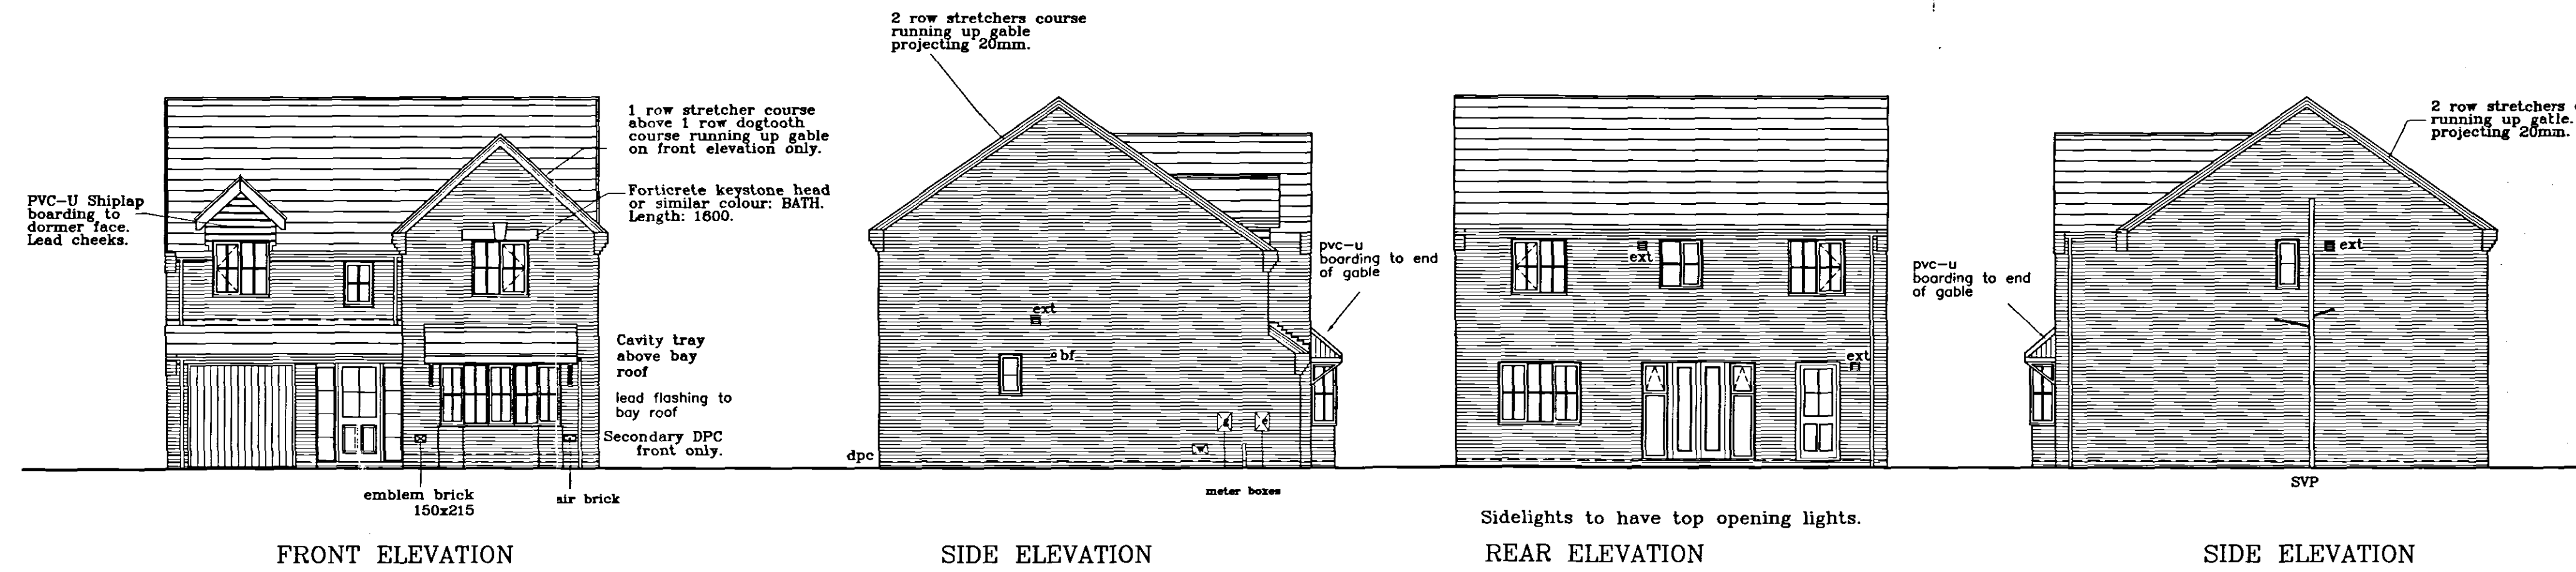

Broadgate Homes Limited
Broadgate House, Weston Hills,
Spalding, Lincolnshire. PE12 6DB.
Telephone: 01406 380532 Fax: 01406 380014

PROJECT TITLE
STANDARD DWELLING TYPE.
'POPPYGATE'
Plot 135
Holland Park.
Spalding.
Lincs

SHDC
Planning & Development
13 JUN 2004
Ref: 0956104

DRAWING
FLOOR LAYOUTS
&
ELEVATIONS

DESCRIPTION	DATE	BY

SCALE 1:50 1:100	DRAWN
DATE JUNE '04	DRAWING No. 0407/135-01