




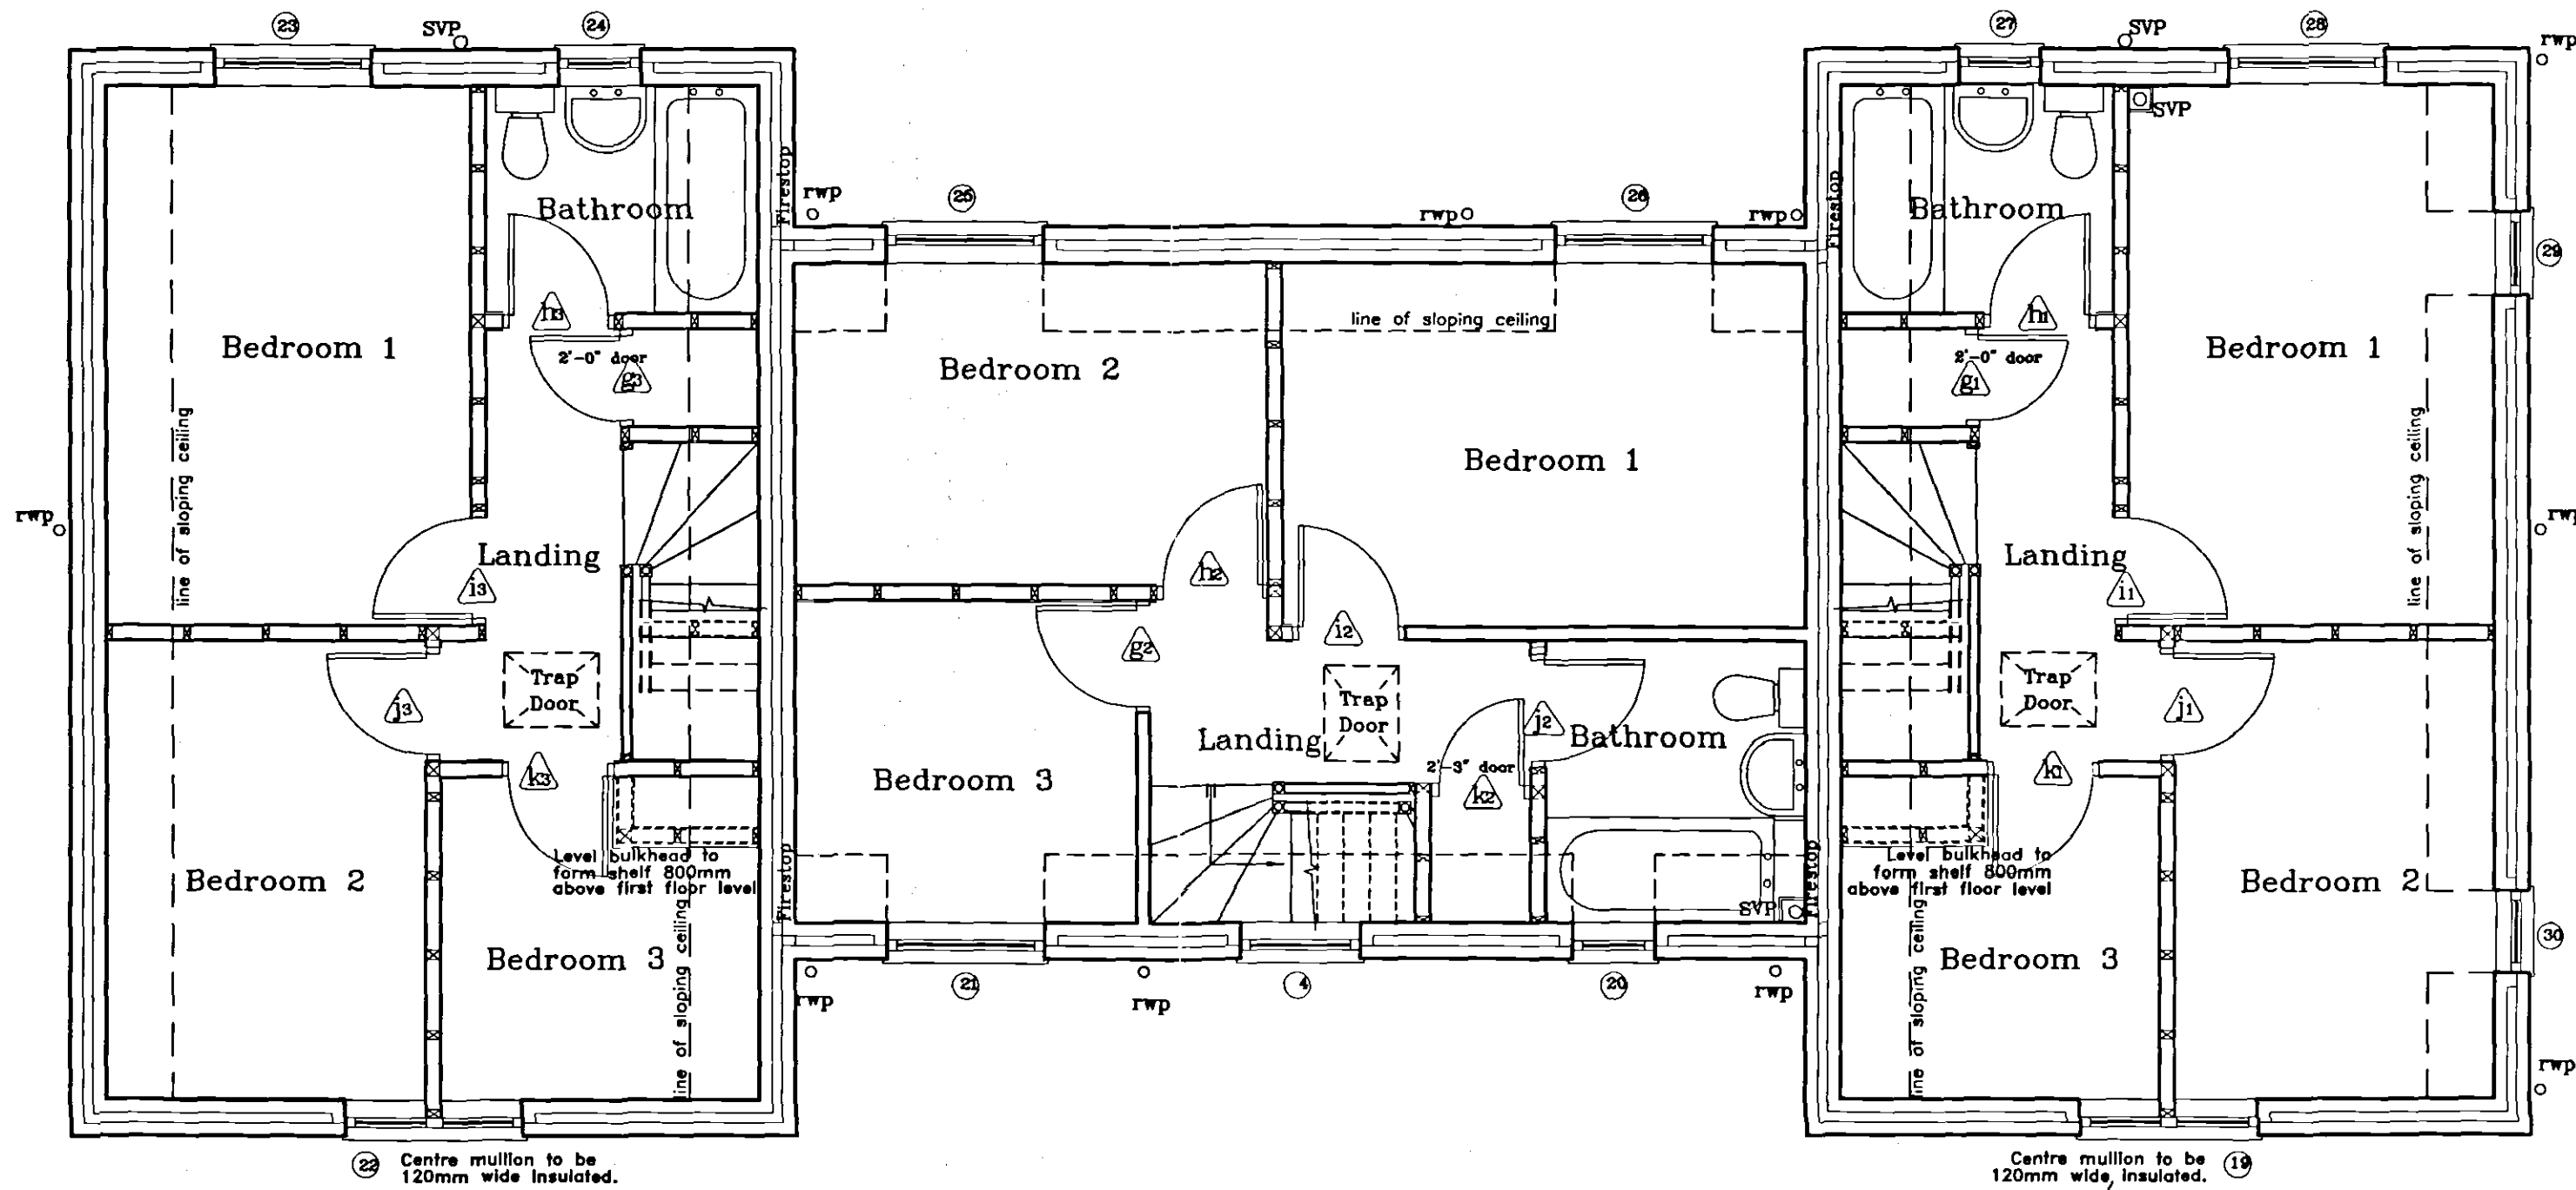

FIRST FLOOR LAYOUT

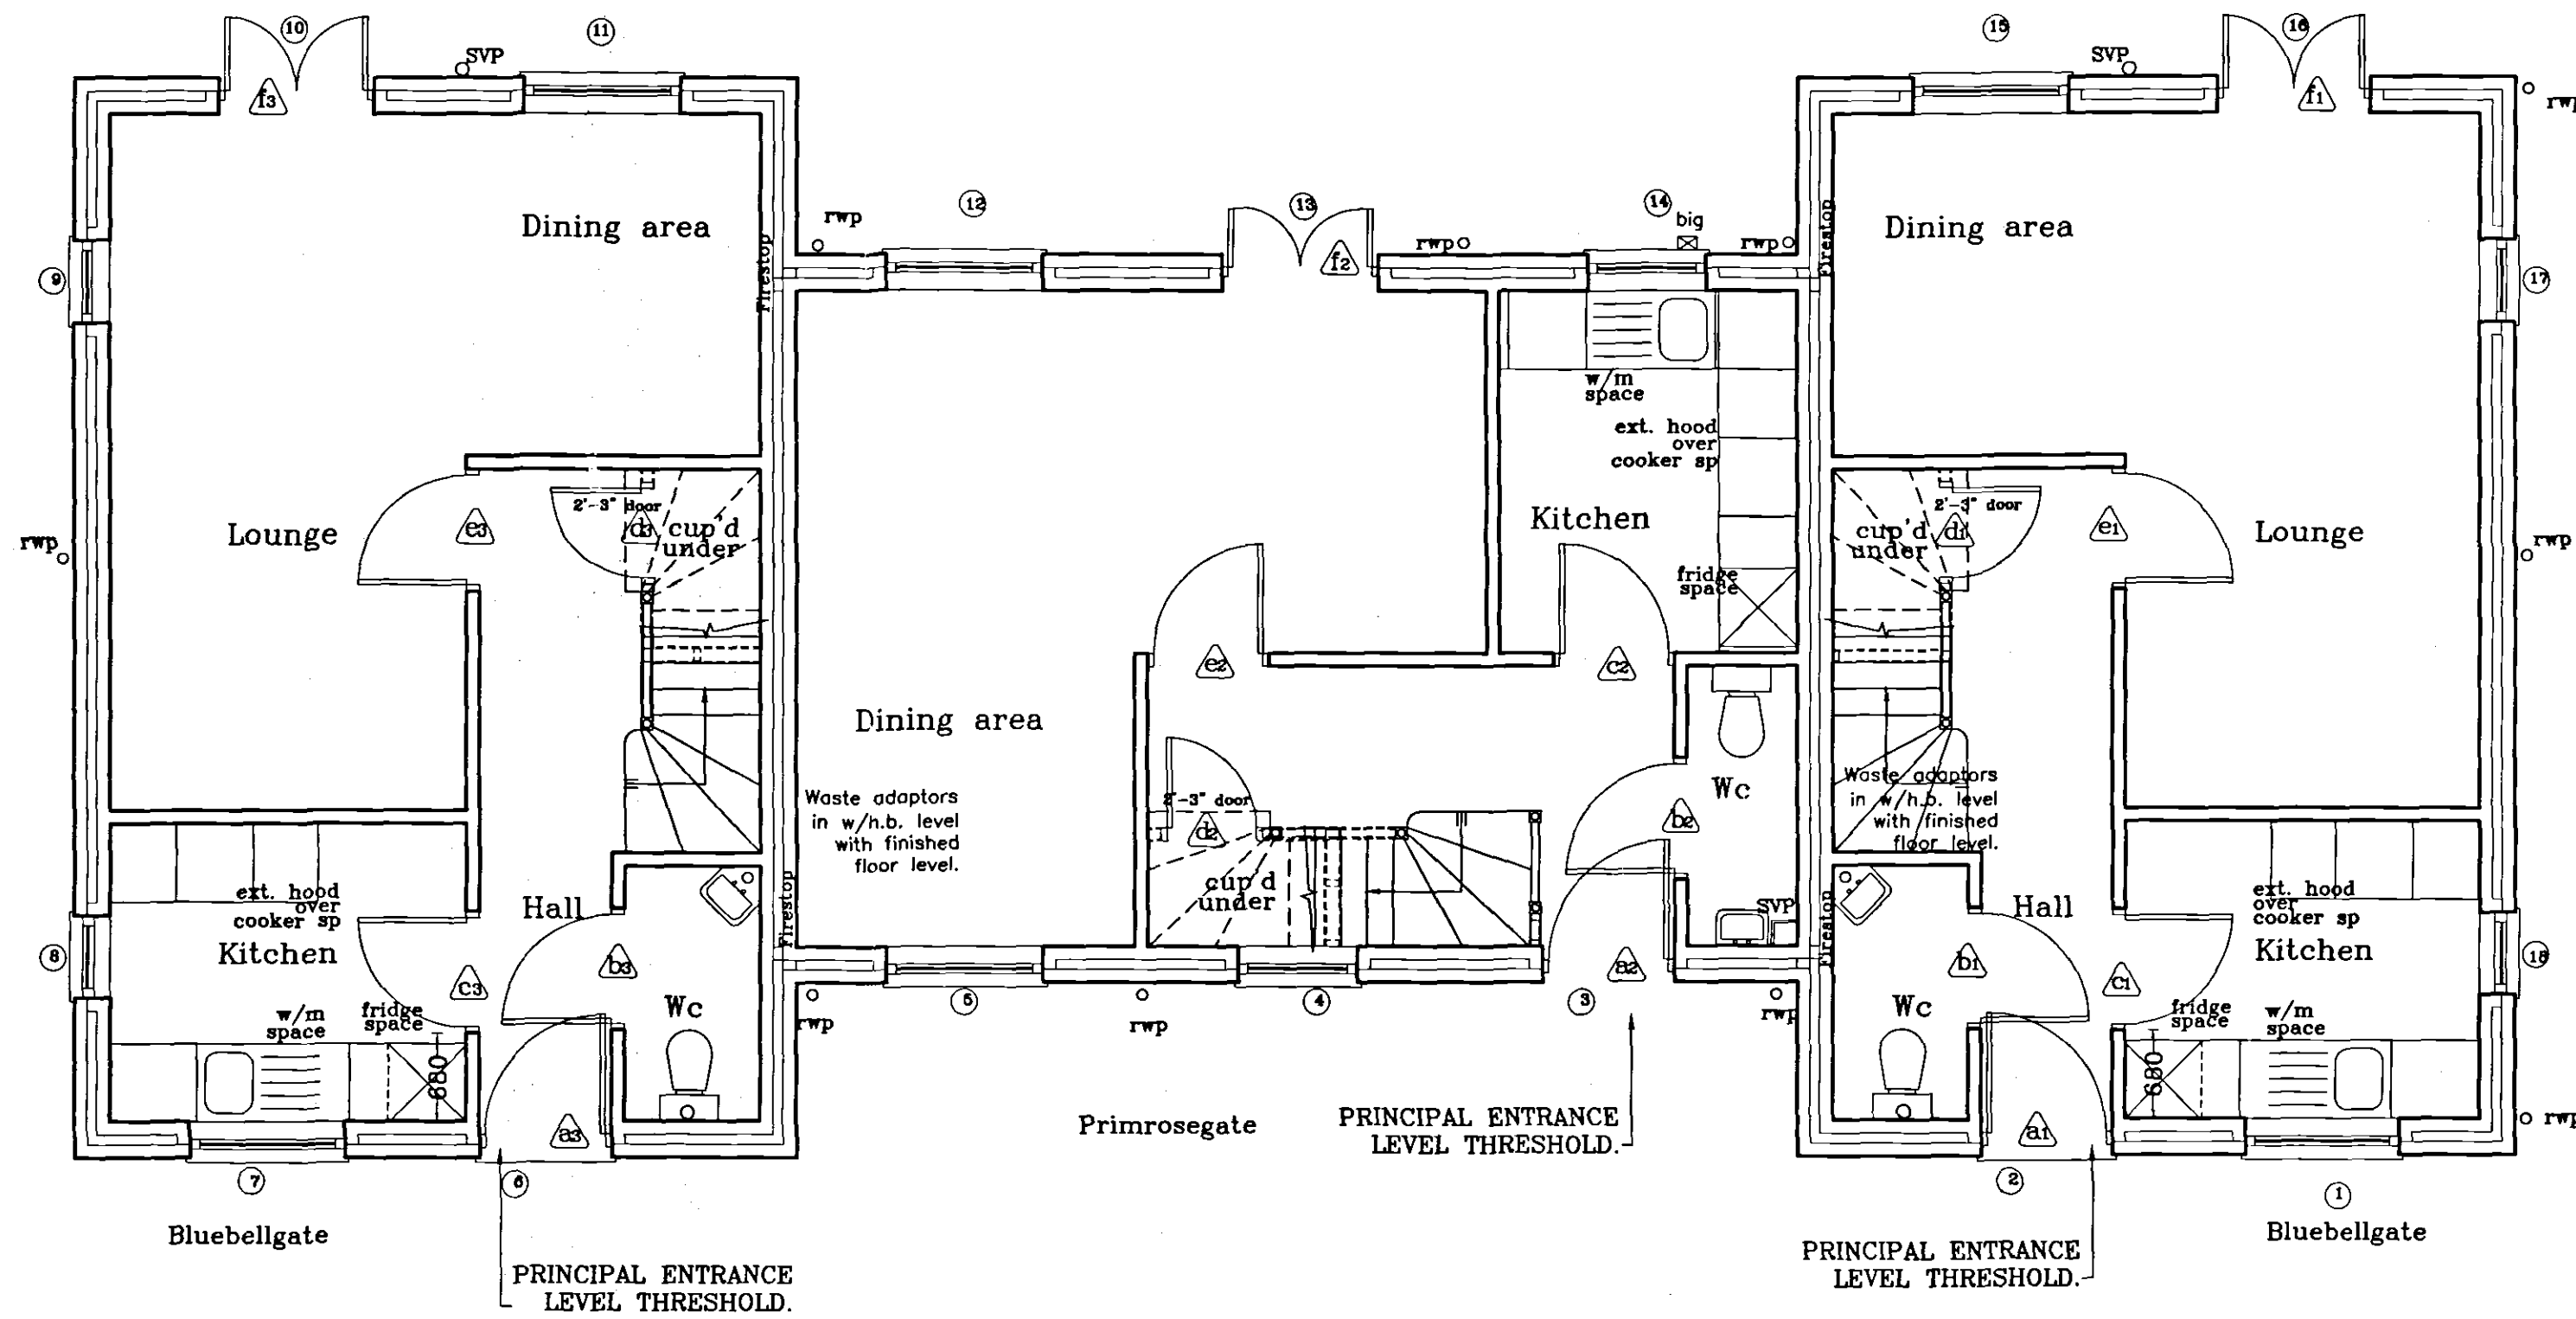

GROUND FLOOR LAYOUT

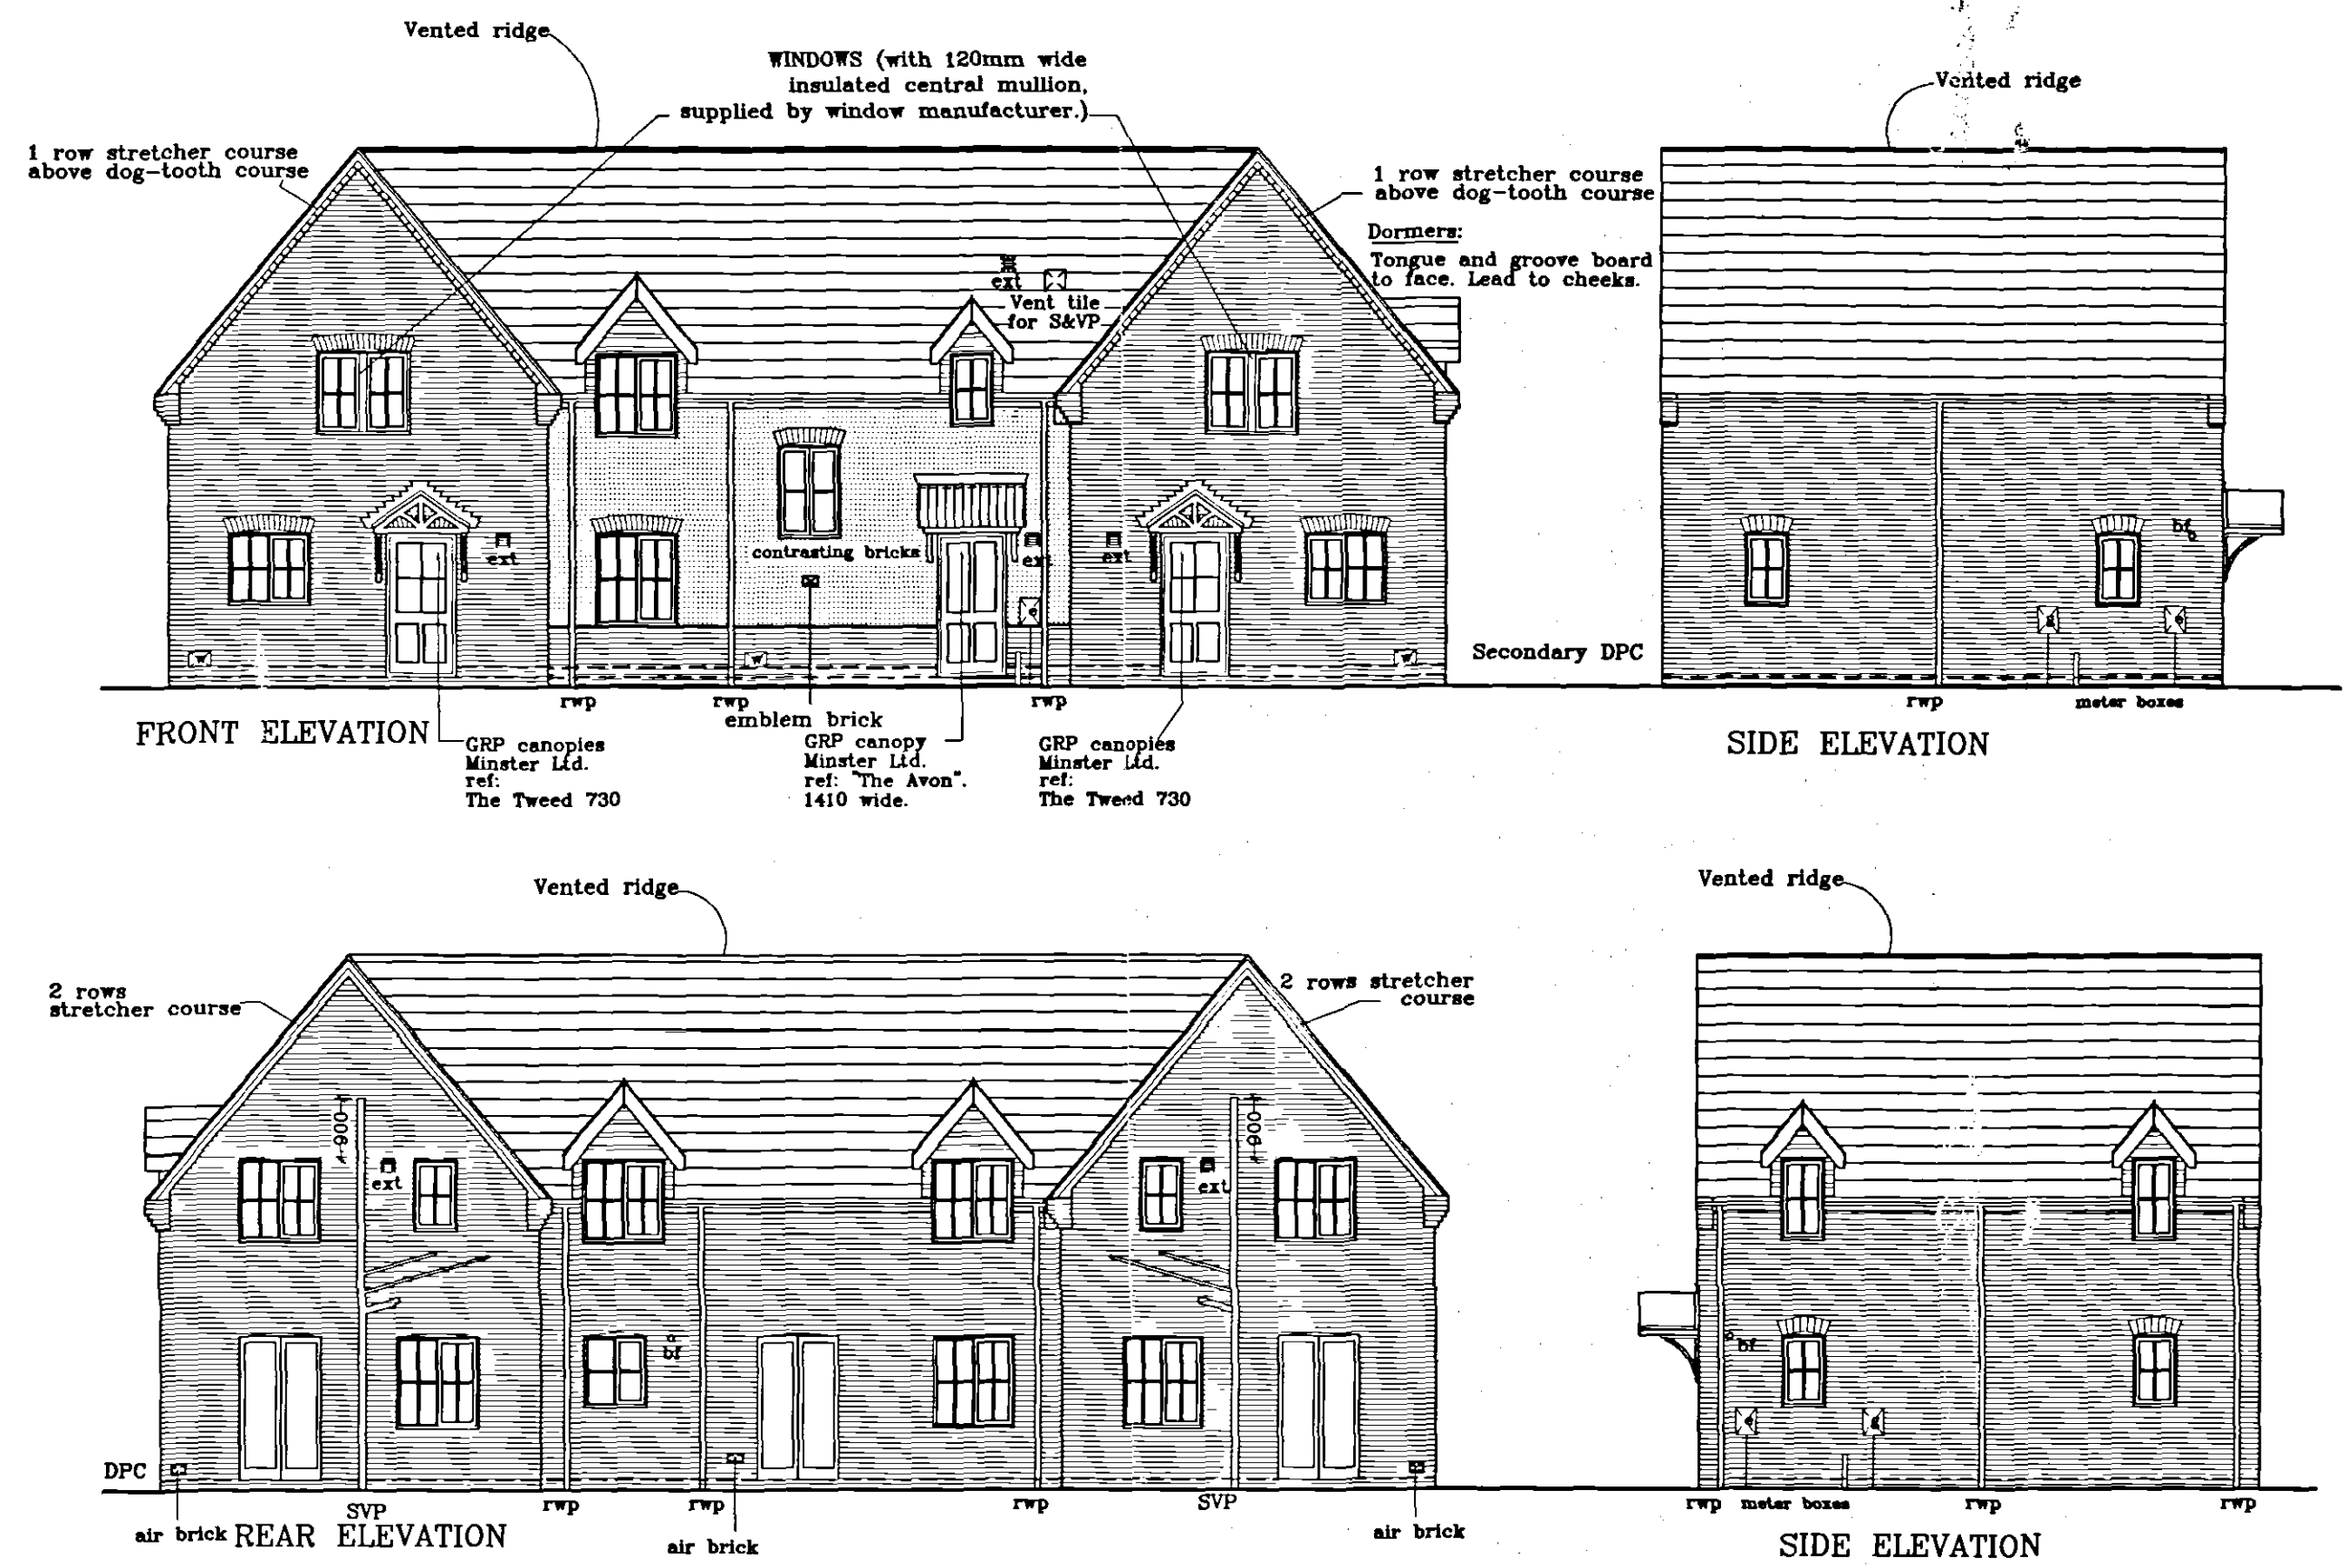

Broadgate Homes Limited
Broadgate House, Weston Hills,
Spalding, Lincolnshire. PE12 6DB.
Telephone: 01406 380532 Fax: 01406 380014

PROJECT TITLE
SHDC
Planning & Development
13 JUL 2004
Ref: 0956104

THREE BEDROOM TERRACE DWELLING
ARRANGEMENT.
'BLUEBELGATE & PRIMROSEGATE'
Plots 128,129,130; 142,143,144.
Holland Park.
Spalding.
Lincs

DRAWING		
FLOOR LAYOUTS & ELEVATIONS		
DESCRIPTION	DATE	BY

SCALE
1:50 1:100
DATE
JUNE '04
DRAWING No.
0407/128,129,130;
142,143,144 -01