

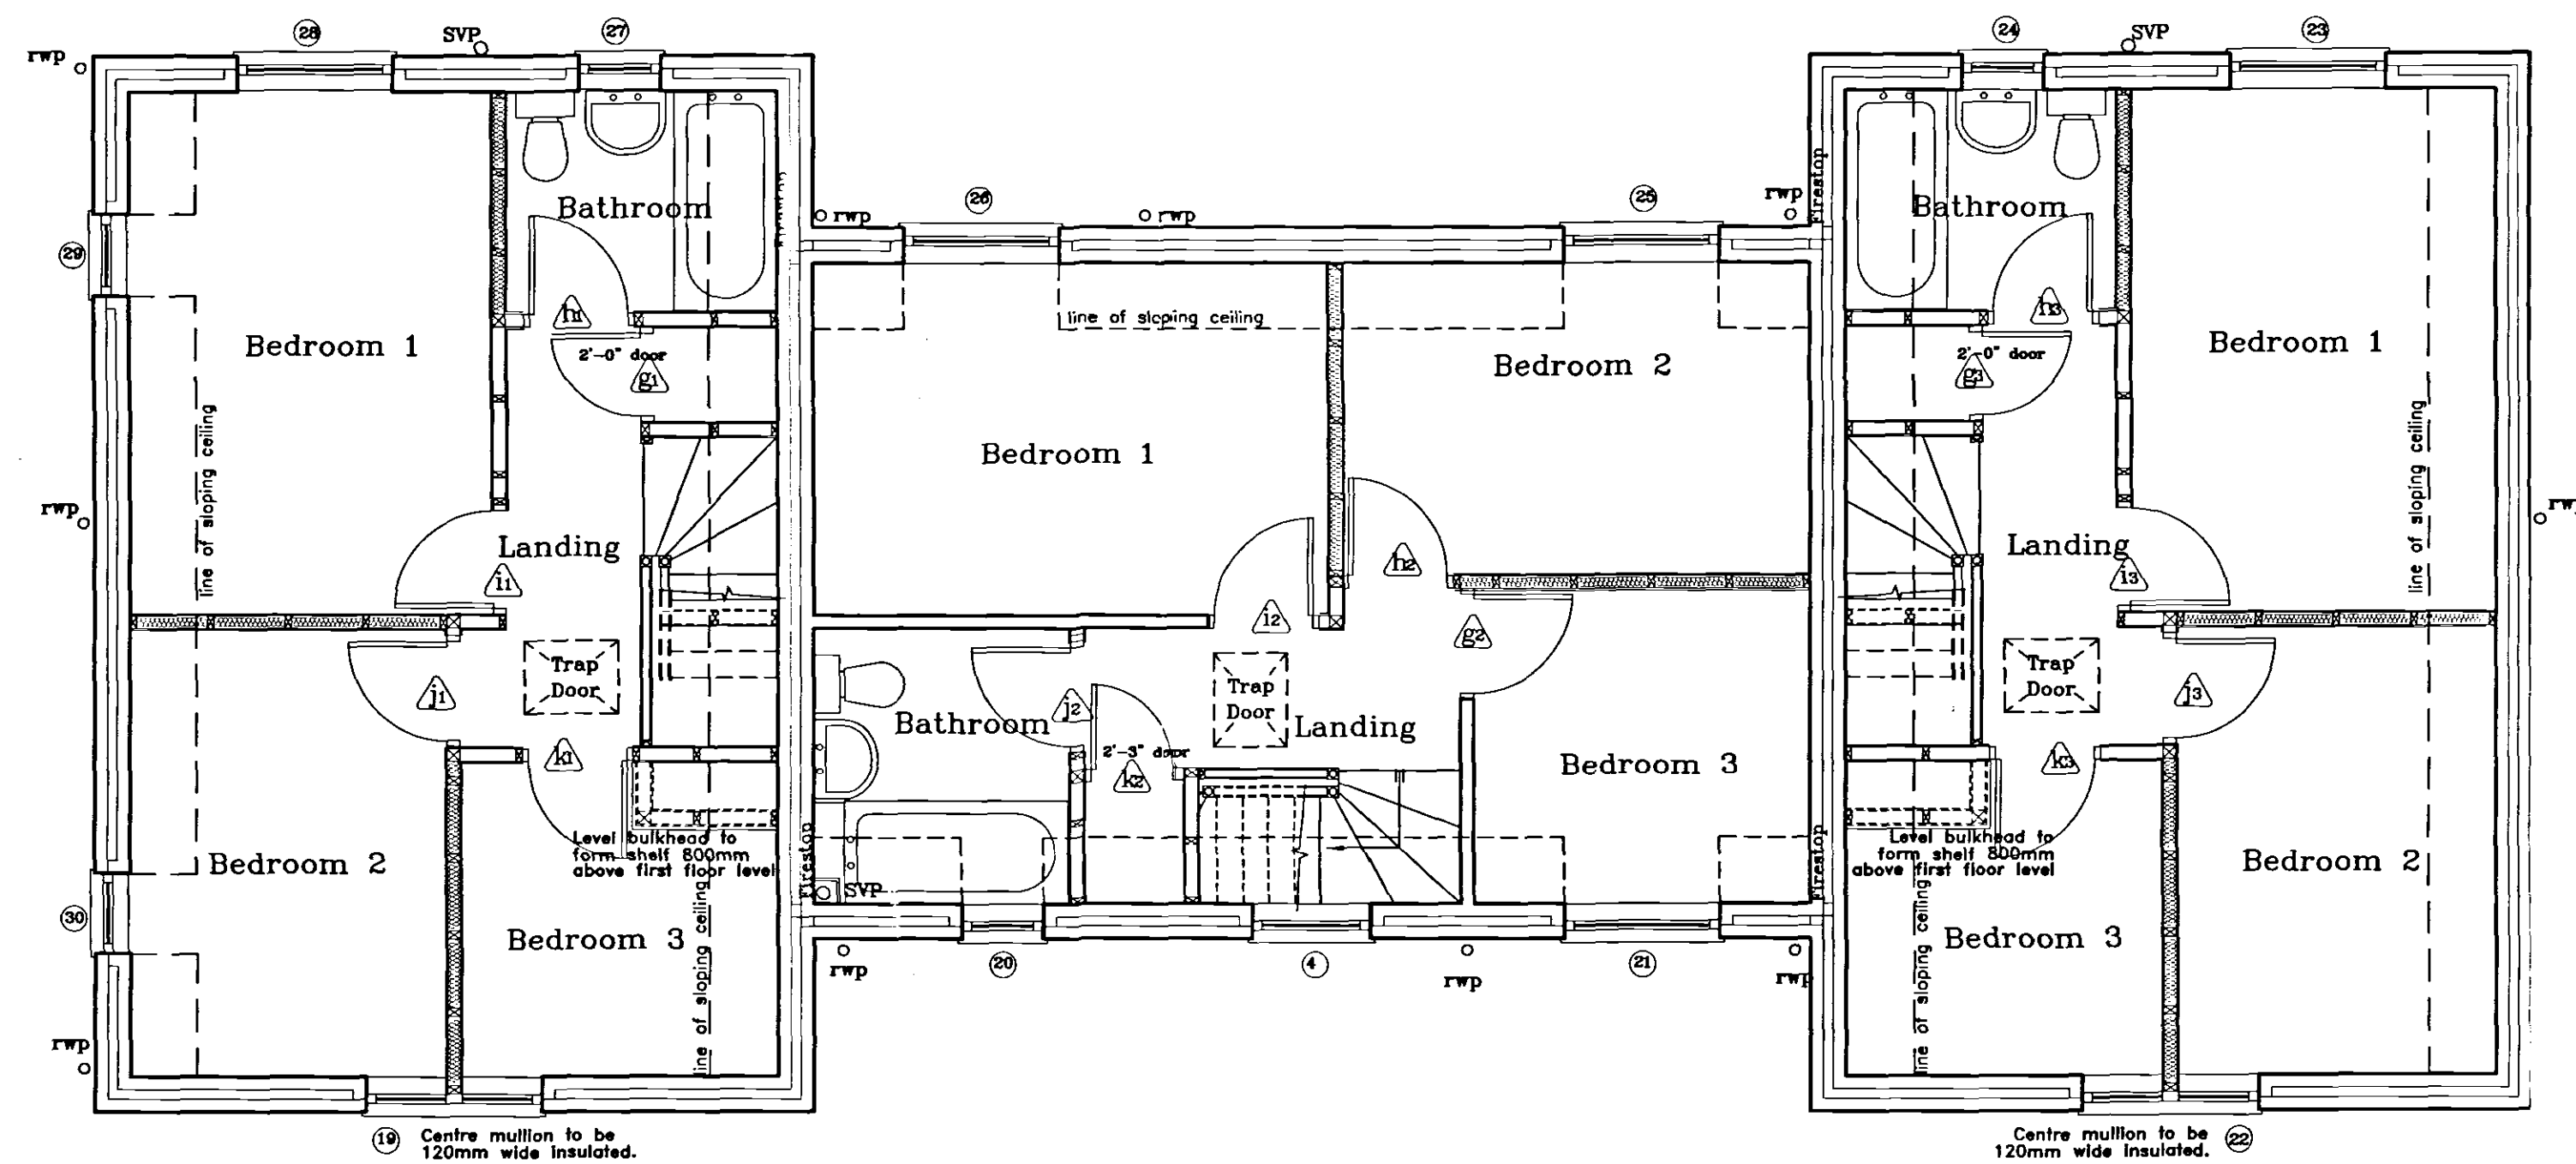


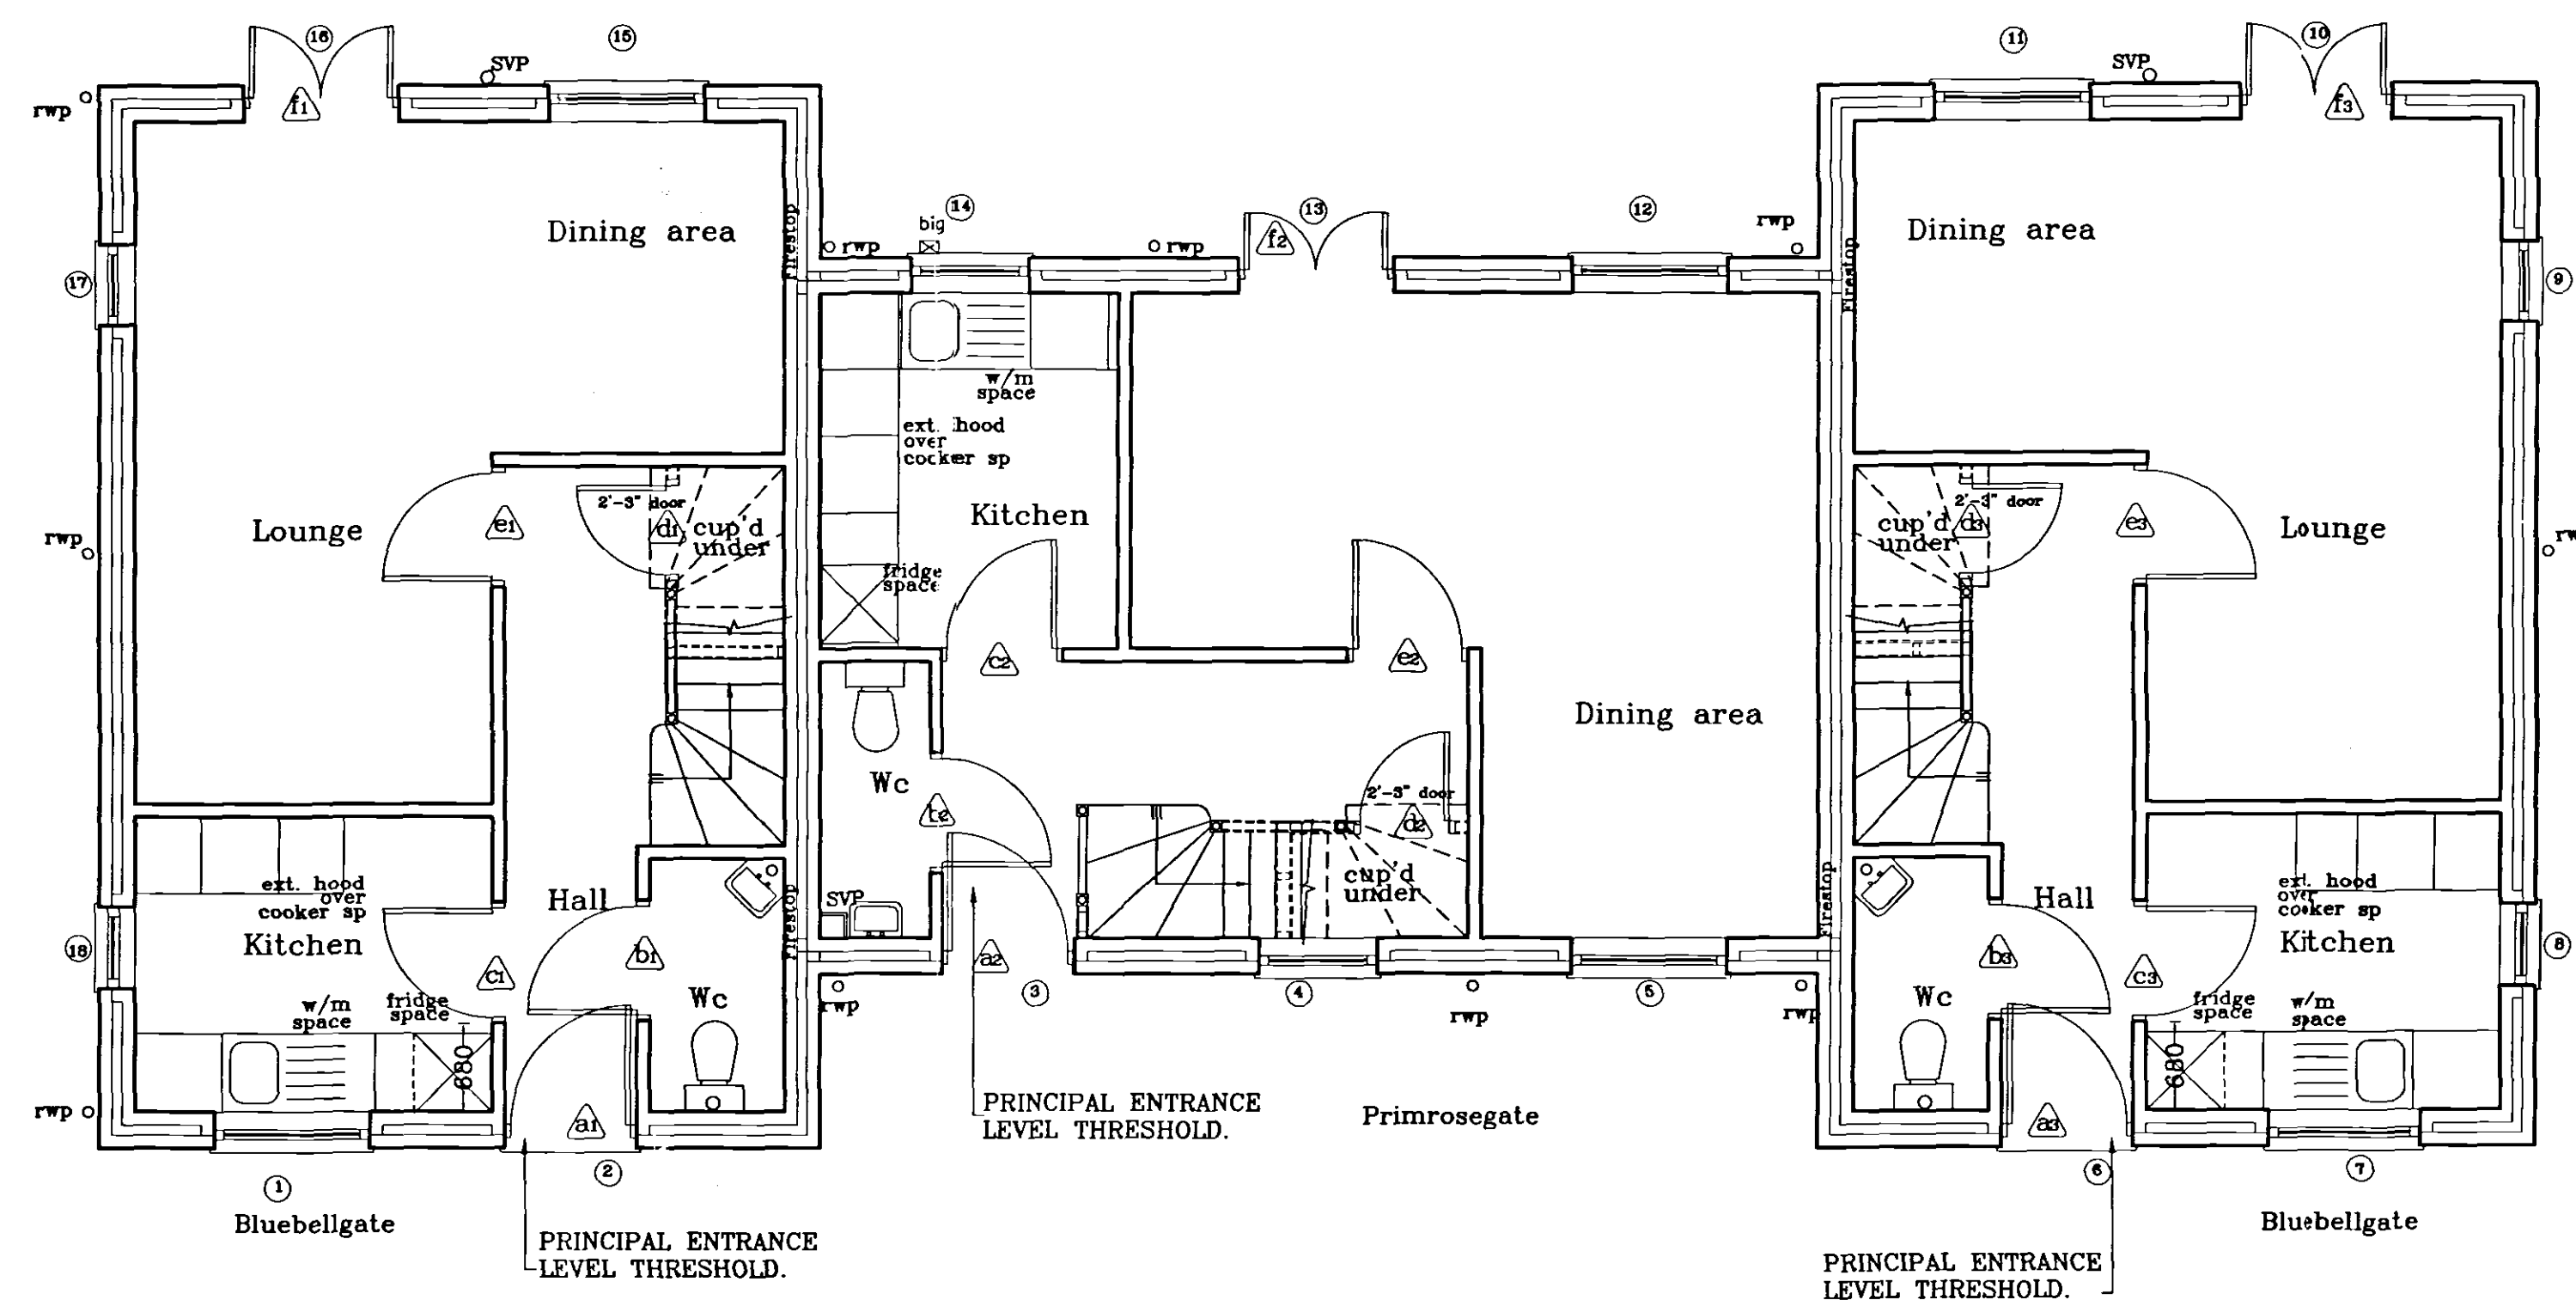

FIRST FLOOR LAYOUT

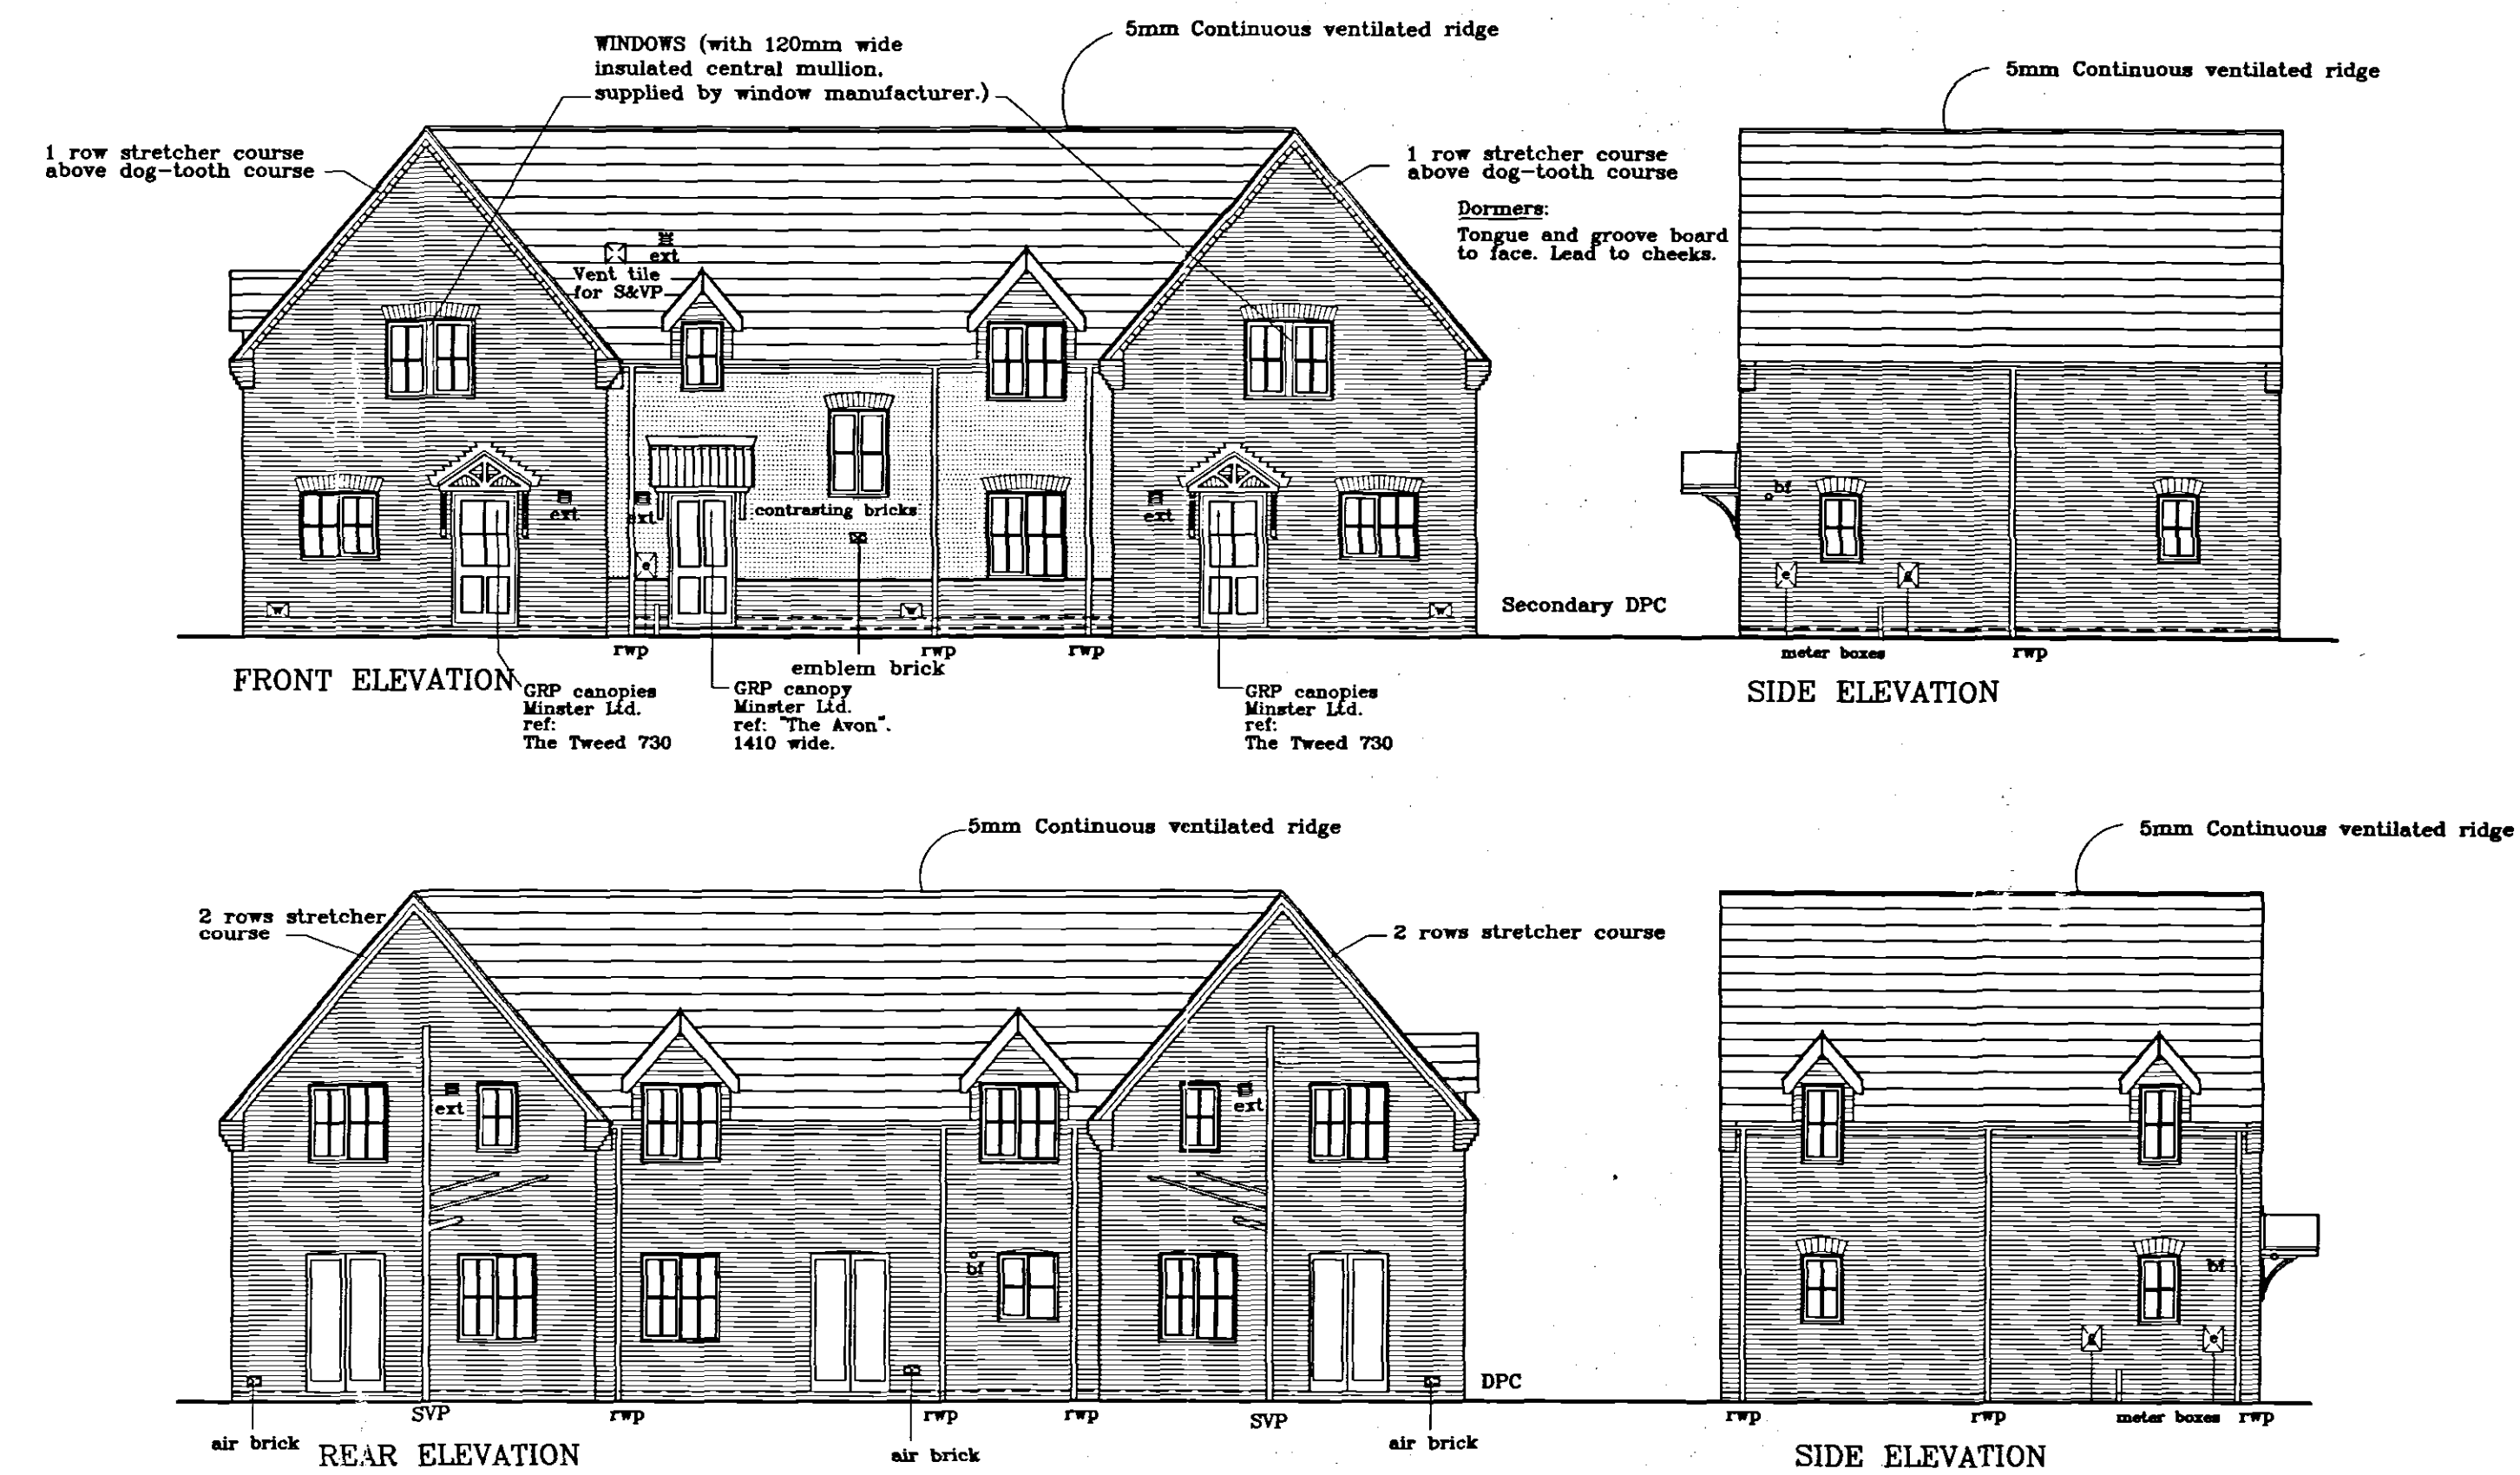

GROUND FLOOR LAYOUT

Planning & Development
13 JUL 2004
Ref: 0956104



Broadgate Homes Limited
Broadgate House, Weston Hills,
Spalding, Lincolnshire, PE12 6DB.
Telephone: 01406 380532 Fax: 01406 380014

PROJECT TITLE
THREE BEDROOM TERRACE DWELLING
ARRANGMENT.
'BLUEBELGATE & PRIMROSEGATE'
Plots 123,124,125; 137,138,139.
Holland Park,
Spalding,
Lincs

DRAWING
FLOOR LAYOUTS
&
ELEVATIONS

DESCRIPTION	DATE	BY

SCALE
1:50 1:100
DATE
JUNE '04
DRAWING No.
0407/123,124,125;
137,138,139 -01