


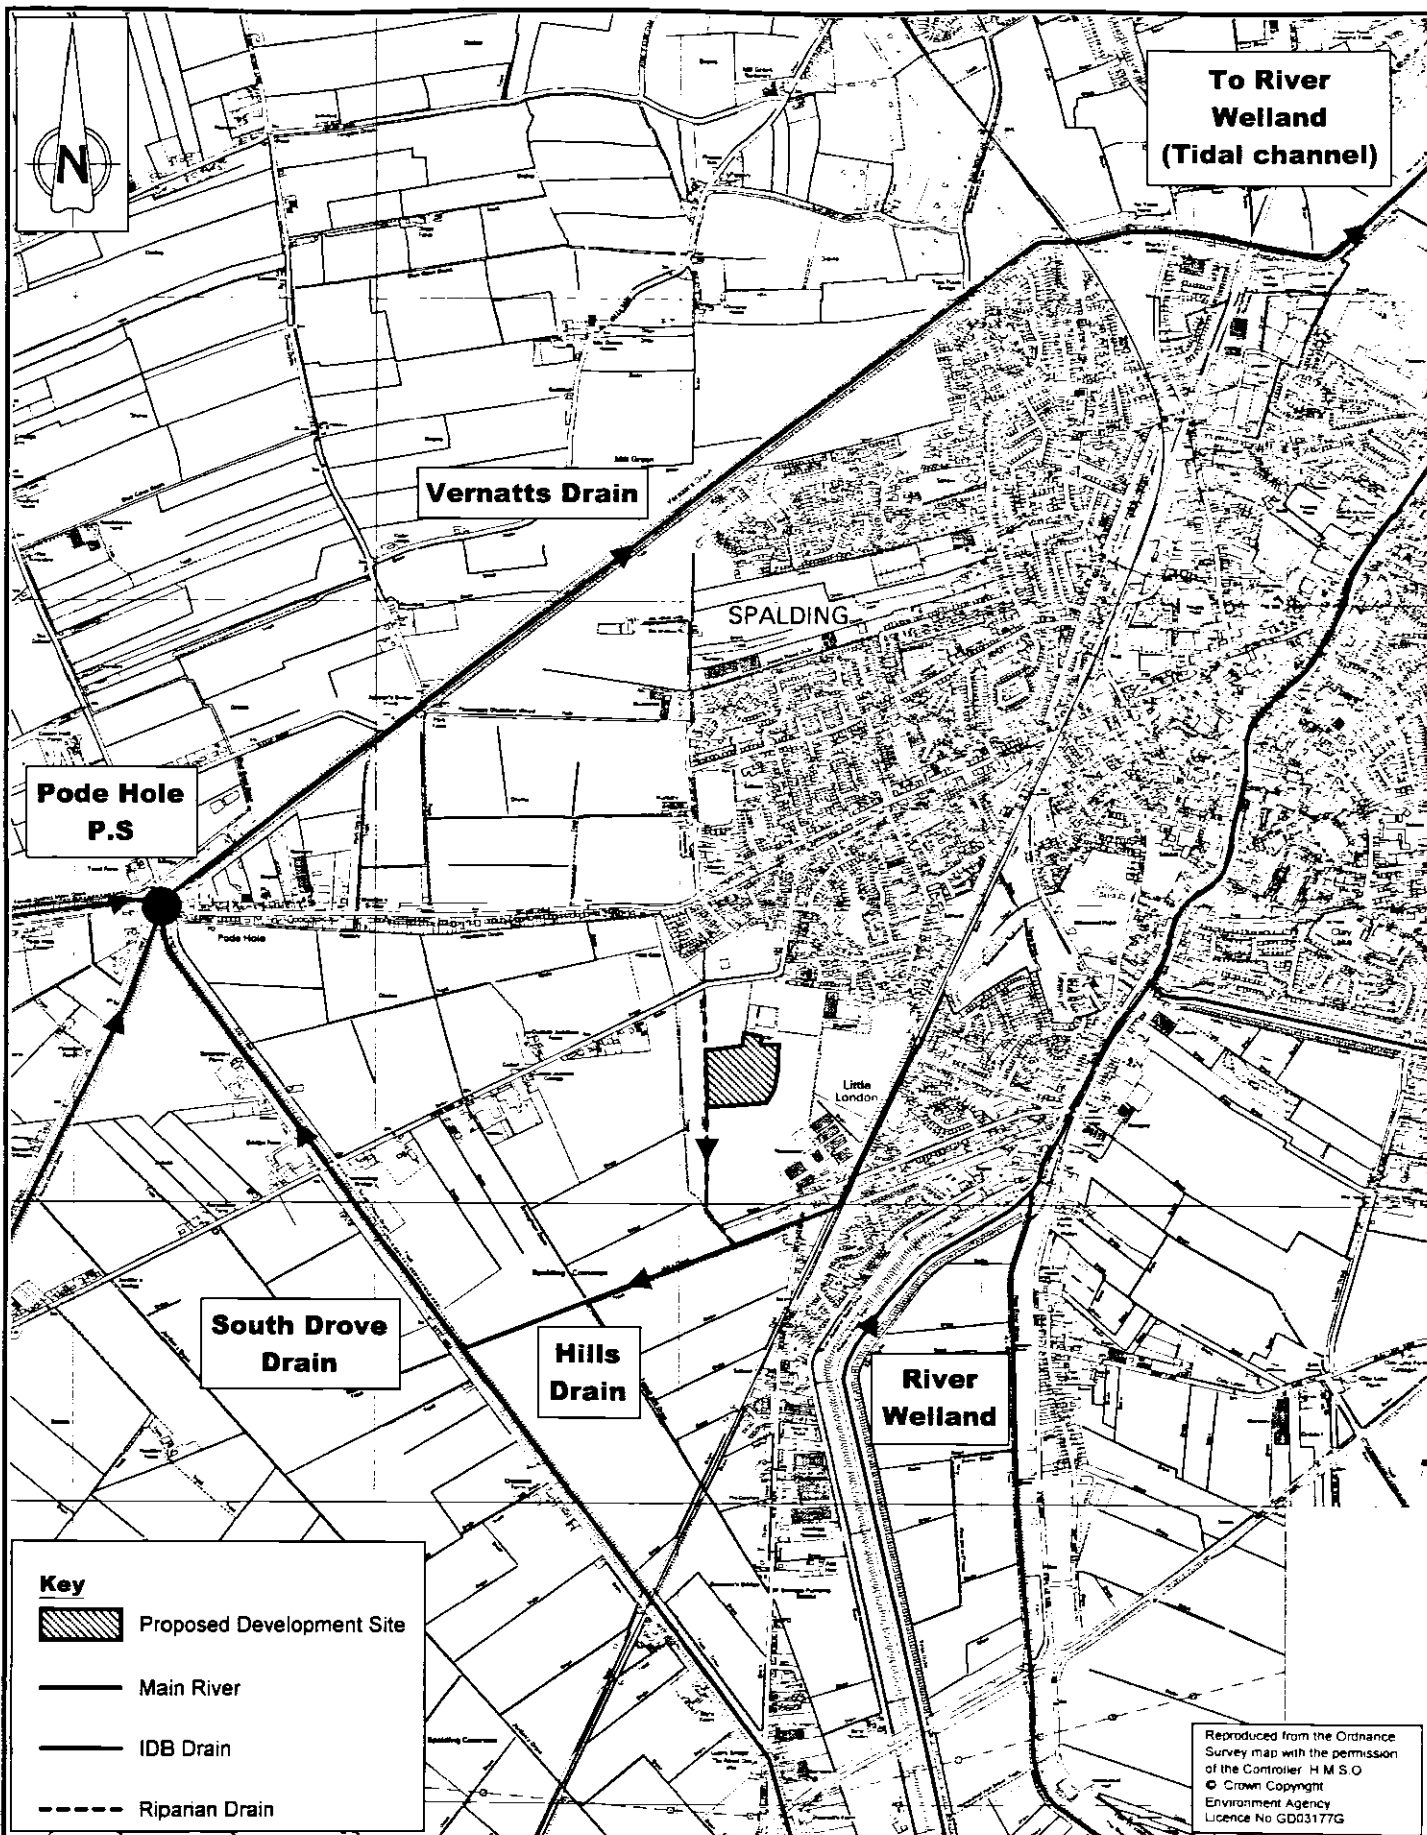

Eullen
consultants

Belvedere Road, Orton Southgate, Peterborough, PE2 6XU
Tel. 01733 391486 Fax. 01733 391139
Email peterborough@eullen.co.uk
Website www.eullen.co.uk

PROJECT
HOLLAND PARK (PHASE 3), SPALDING
FLOOD RISK ASSESSMENT

TITLE
FIGURE 5.0
ARTERIAL DRAINAGE SYSTEM

CLIENT



DRAWN BY	CHECKED BY	APPR. BY	DATE
SMW	BB	CM	JULY 2004
SCALE	PROJECT NO.	DRAWING NO.	REV
1:25 000	104L071	005	00