
PODDINGTONS

Architectural Design Consultants


44 Double Street, Spalding, Lincs. PE11 2AA
Tel. (01775) 761856 & 768296 Fax. (01775) 710218

00/1560
2000

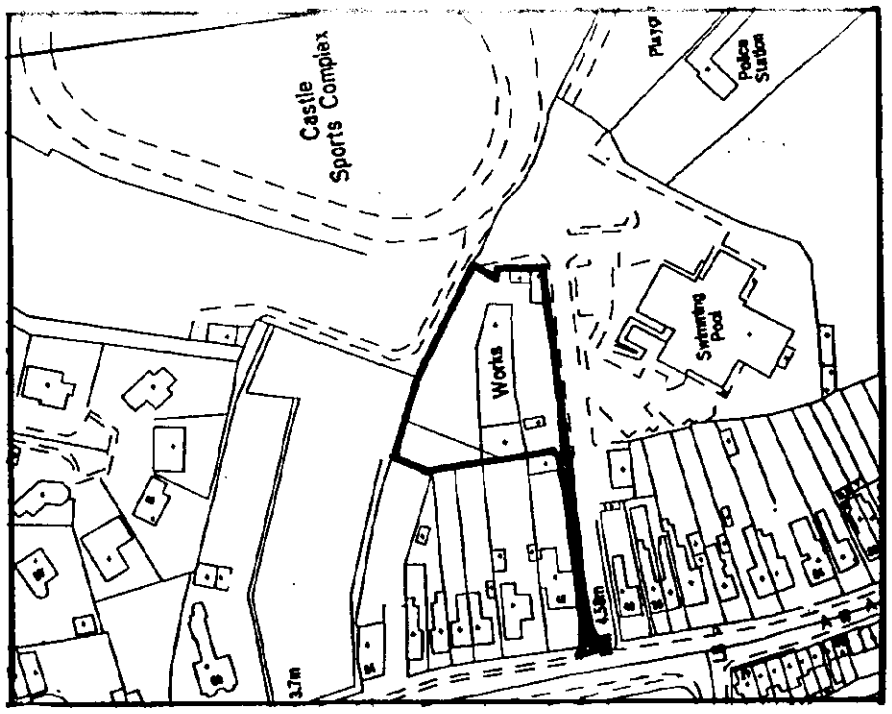

LOCATION PLAN 1:2500

CASTLE SPORTS COMPLEX

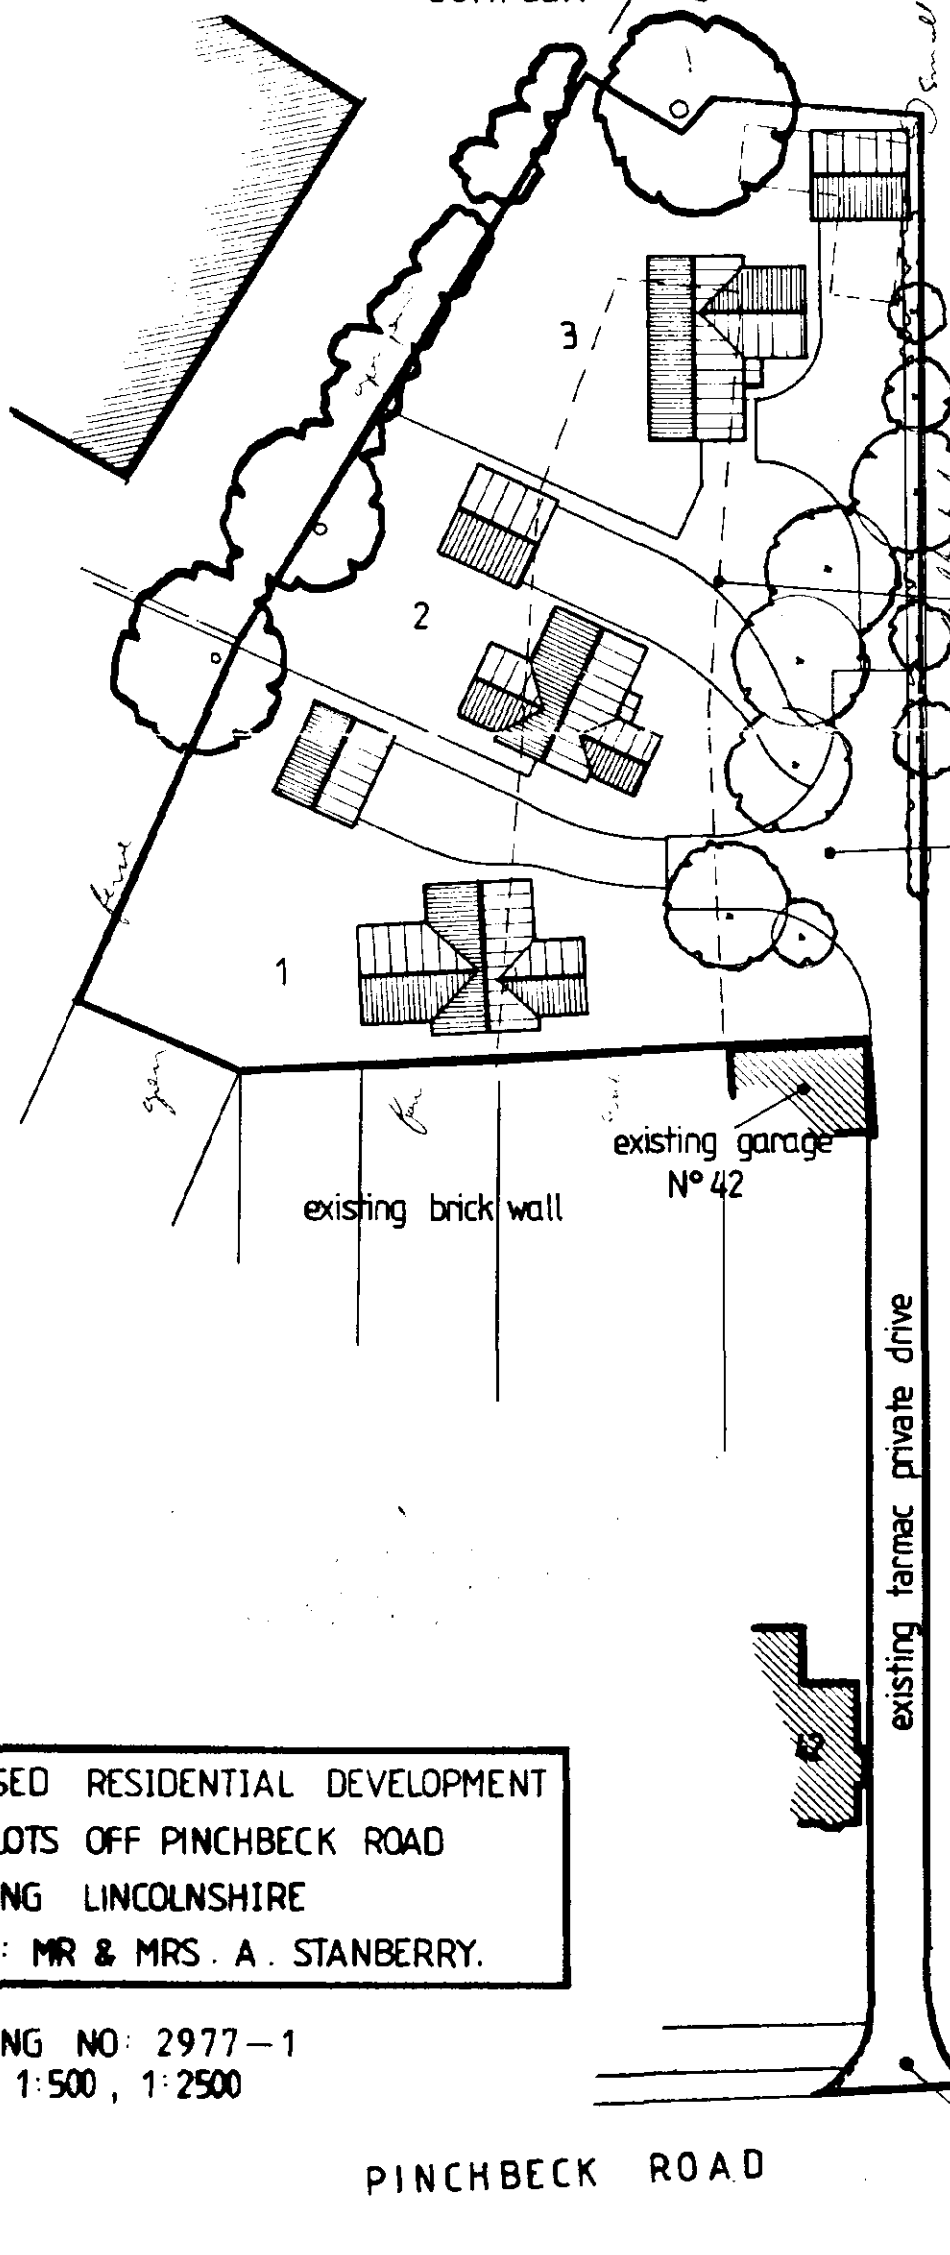

INDICATIVE SITE PLAN ONLY

PROPOSED RESIDENTIAL DEVELOPMENT
3N° PLOTS OFF PINCHBECK ROAD
SPALDING LINCOLNSHIRE
CLIENT: MR & MRS. A. STANBERRY.

DRAWING NO: 2977–1
SCALE: 1:500, 1:2500

NORTH