


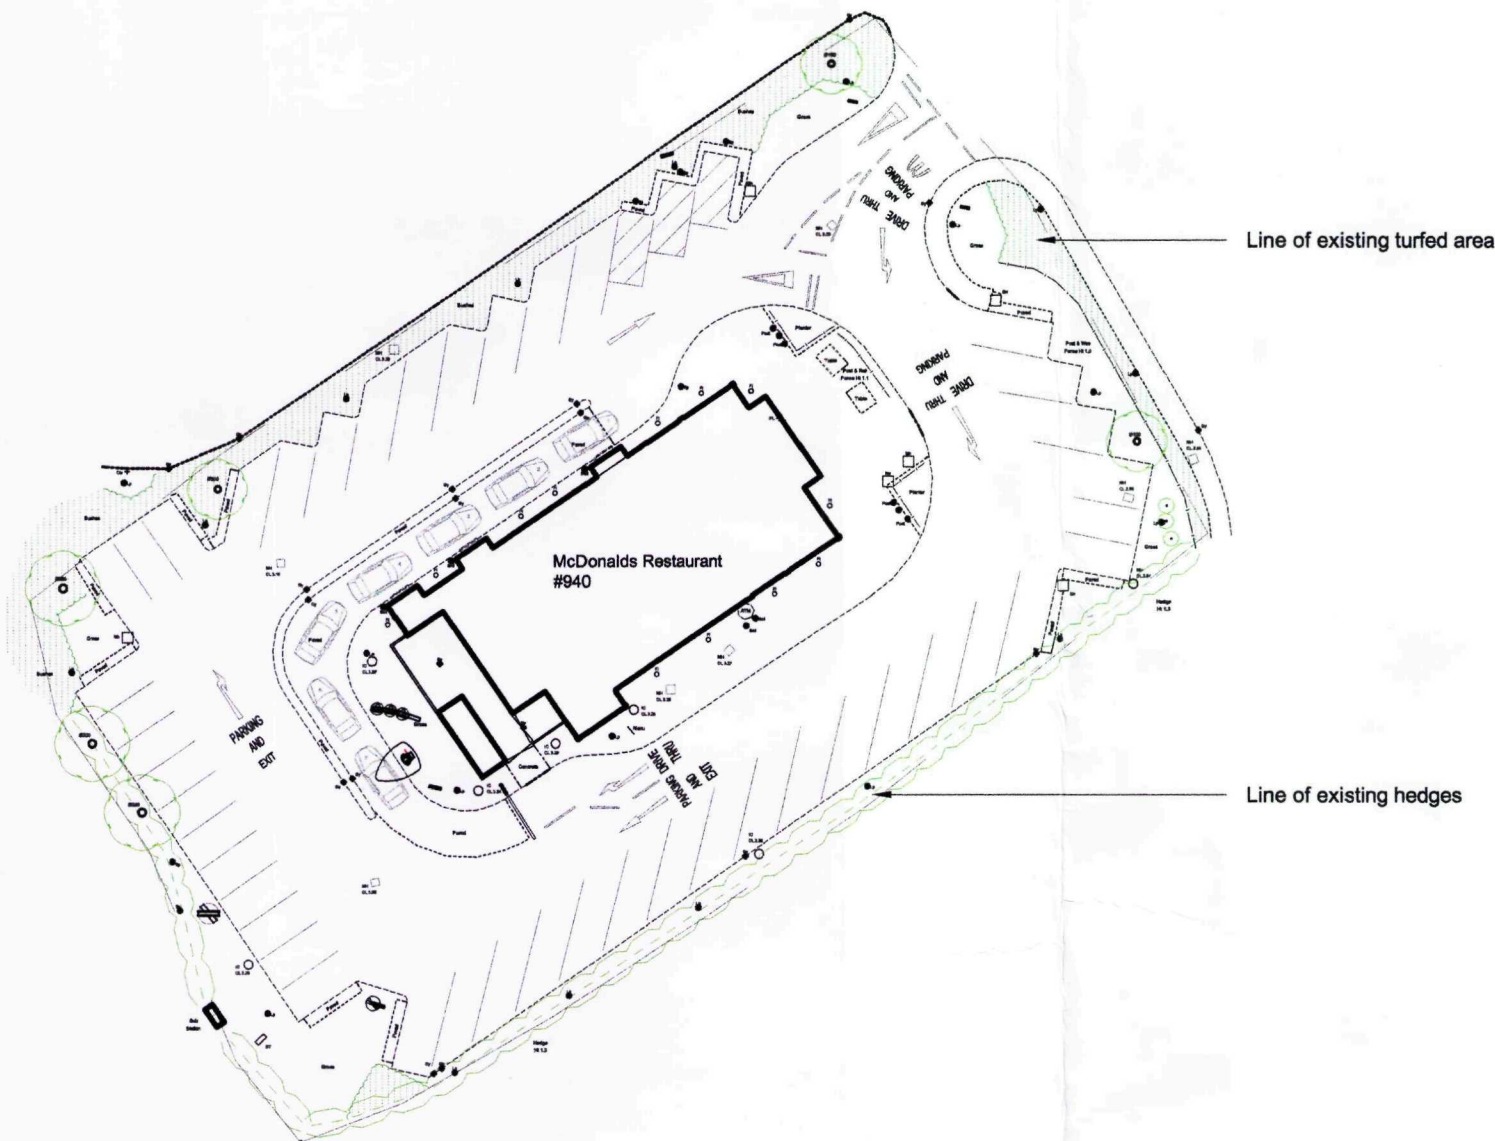

BLOCK PLAN



AEW Architects
Century Buildings
St. Mary's Parsonage
Manchester M3 2SD
T: +44 (0) 161 214 4270
F: +44 (0) 161 214 4271



Notes:
All drawings to be read in conjunction with all other drawings as noted on issue sheet.

Extent of Site Boundary indicated thus: _____

SITE FINISHES	
PERIMETER FENCE	LOW LEVEL FENCE
BOUNDARY WALL	N/A
CAR PARK FINISH	TARMAC
DRIVE THRU FINISH	TARMAC
PATIO FINISH	BLOCK PAVING
FOOTPATHS	BLOCK PAVING
SOFT LANDSCAPING	HEDGES AND TREES

SHDC
Planning & Development
- 7 DEC 2009
Ref: 0957-09

REV.	DATE	DRAWING REVISIONS	BY	CHECKED

GENERAL NOTES:
All works are to be undertaken in accordance with the Building Regulations and the latest British Standards.
All proprietary materials and products are to be used strictly in accordance with the manufacturers recommendations.
All dimensions to be checked on site prior to construction.

PROPOSED DEVELOPMENT AT	STORE No :-
Spalding	940

ON BEHALF OF :-
McDonald's Restaurants Ltd
DRAWING TITLE :-
BLOCK PLAN

DRAWN BY DP	CHECKED BY AC	DRAWING No. 4137_0940_02	REV No.
----------------	------------------	-----------------------------	---------

SCALE & SIZE 1:500@A3	DATE 01.12.09
--------------------------	------------------



AEW Architects
Century Buildings
St. Mary's Parsonage
Manchester M3 2SD
T: +44 (0) 161 214 4270
F: +44 (0) 161 214 4271

