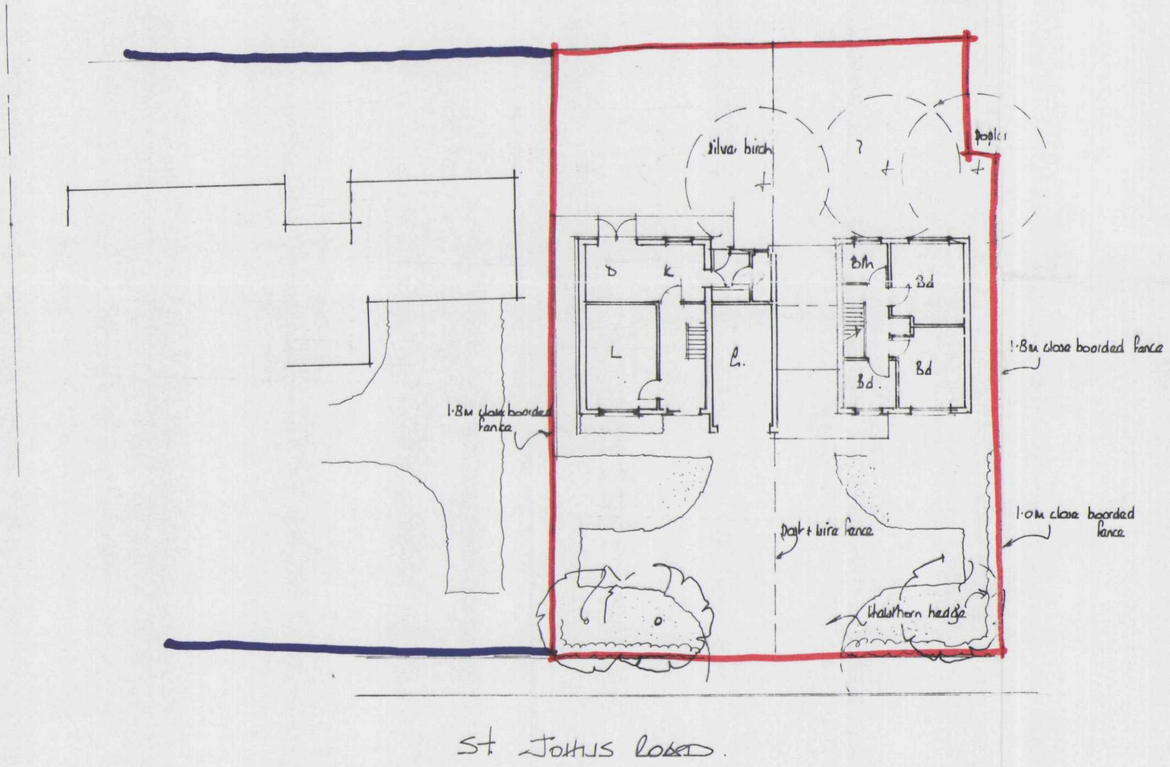


block plan

EAST MIDLANDS
DESIGN ASSOC.

Architectural Consultants

Willow Lodge
Horseshoe Road
Spalding
Lincs
PE11 3JA

Tel/fax :- 01775 767968
E-mail :- willowlodge@zoom.co.uk
Mobile 'phone :-07710 815044

Client
A D Mullo trust.

Project.
RESIDENTIAL DEVELOPMENT
OFF ST JOHNS ROAD
SPALDING.
LINCS

Drawing
BLOCK PLAN

DETERMINED PLAN

SHDC Planning & Development 04 AUG 2003 Ref 0959/03

Scale 1:200

Date May '03 Drawn AL

Dwg No: 03/22/01 Rev.