
NOTES

This drawing has been issued in support of a planning application and must NOT be used for construction purposes.

This drawing is copyright and may not be altered, traced, copied, photographed or used for any purpose other than that for which it is issued without written permission from the copyright holder.

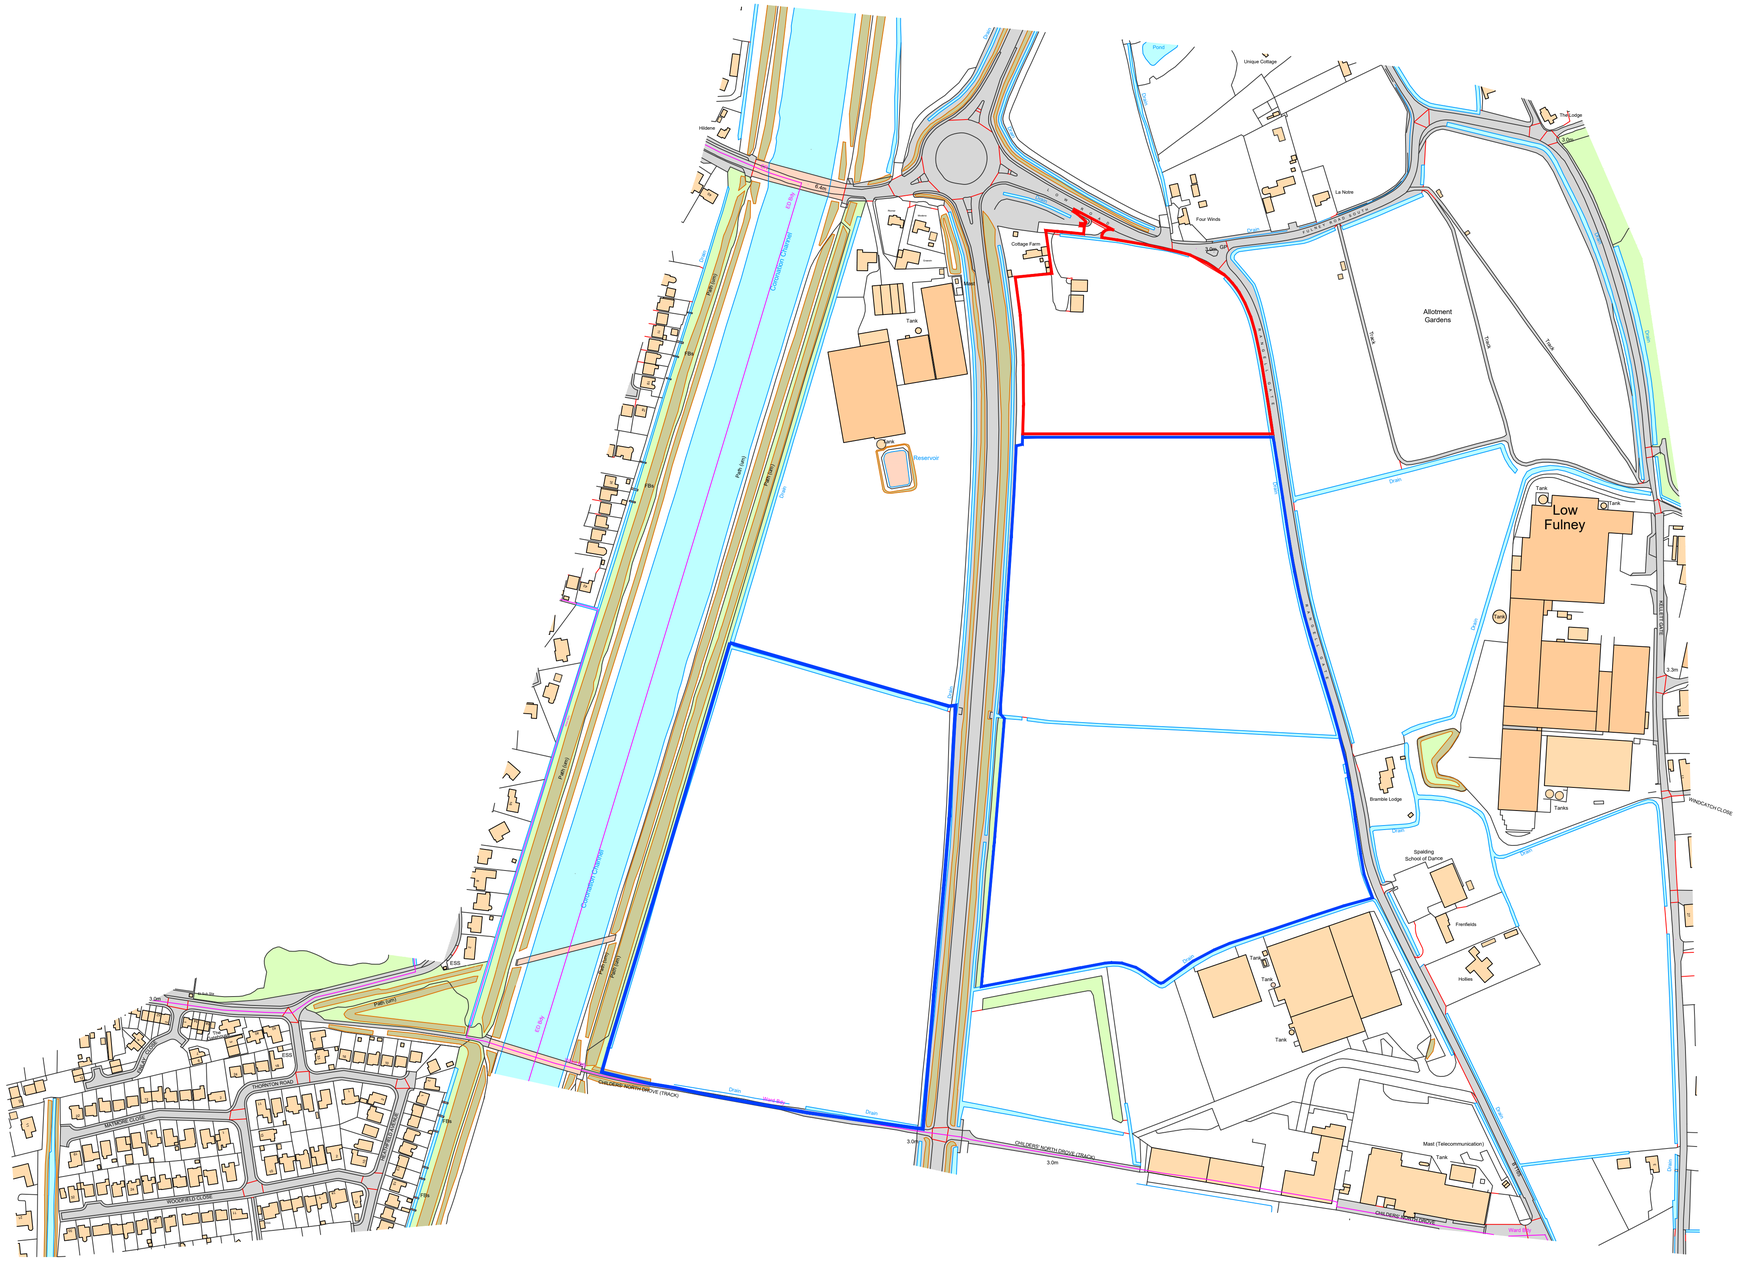

Ordnance Survey, (c) Crown Copyright 2021. All rights reserved. Licence number 100022432

Red Line (Development Area)
28628sqm
7.05 Acres
2.86 hectares

0 50 100 200
SCALE 1:2500

N

NAYLORS EST. 1909

Project	PLANT BASED PROTEIN EXTRACTION FACILITY
Address	NAYLOR FARMS RANGELL GATE, SPALDING LINCOLNSHIRE
Client	NAYLOR FARMS
Drawing	EXISTING LOCATION PLAN
Date	SEPT 2021
Scale	1: 2500 @ A1 - 1: 5000 @ A3
Project No.	3899
Drawing No.	S01
Revision	

P&R ARCHITECTS
Portess and Richardson Limited
193 Lincoln Road, Peterborough PE1 2PL
T. 01733 568116. E. p-r@portessarchitect.com
www.portessarchitect.com