


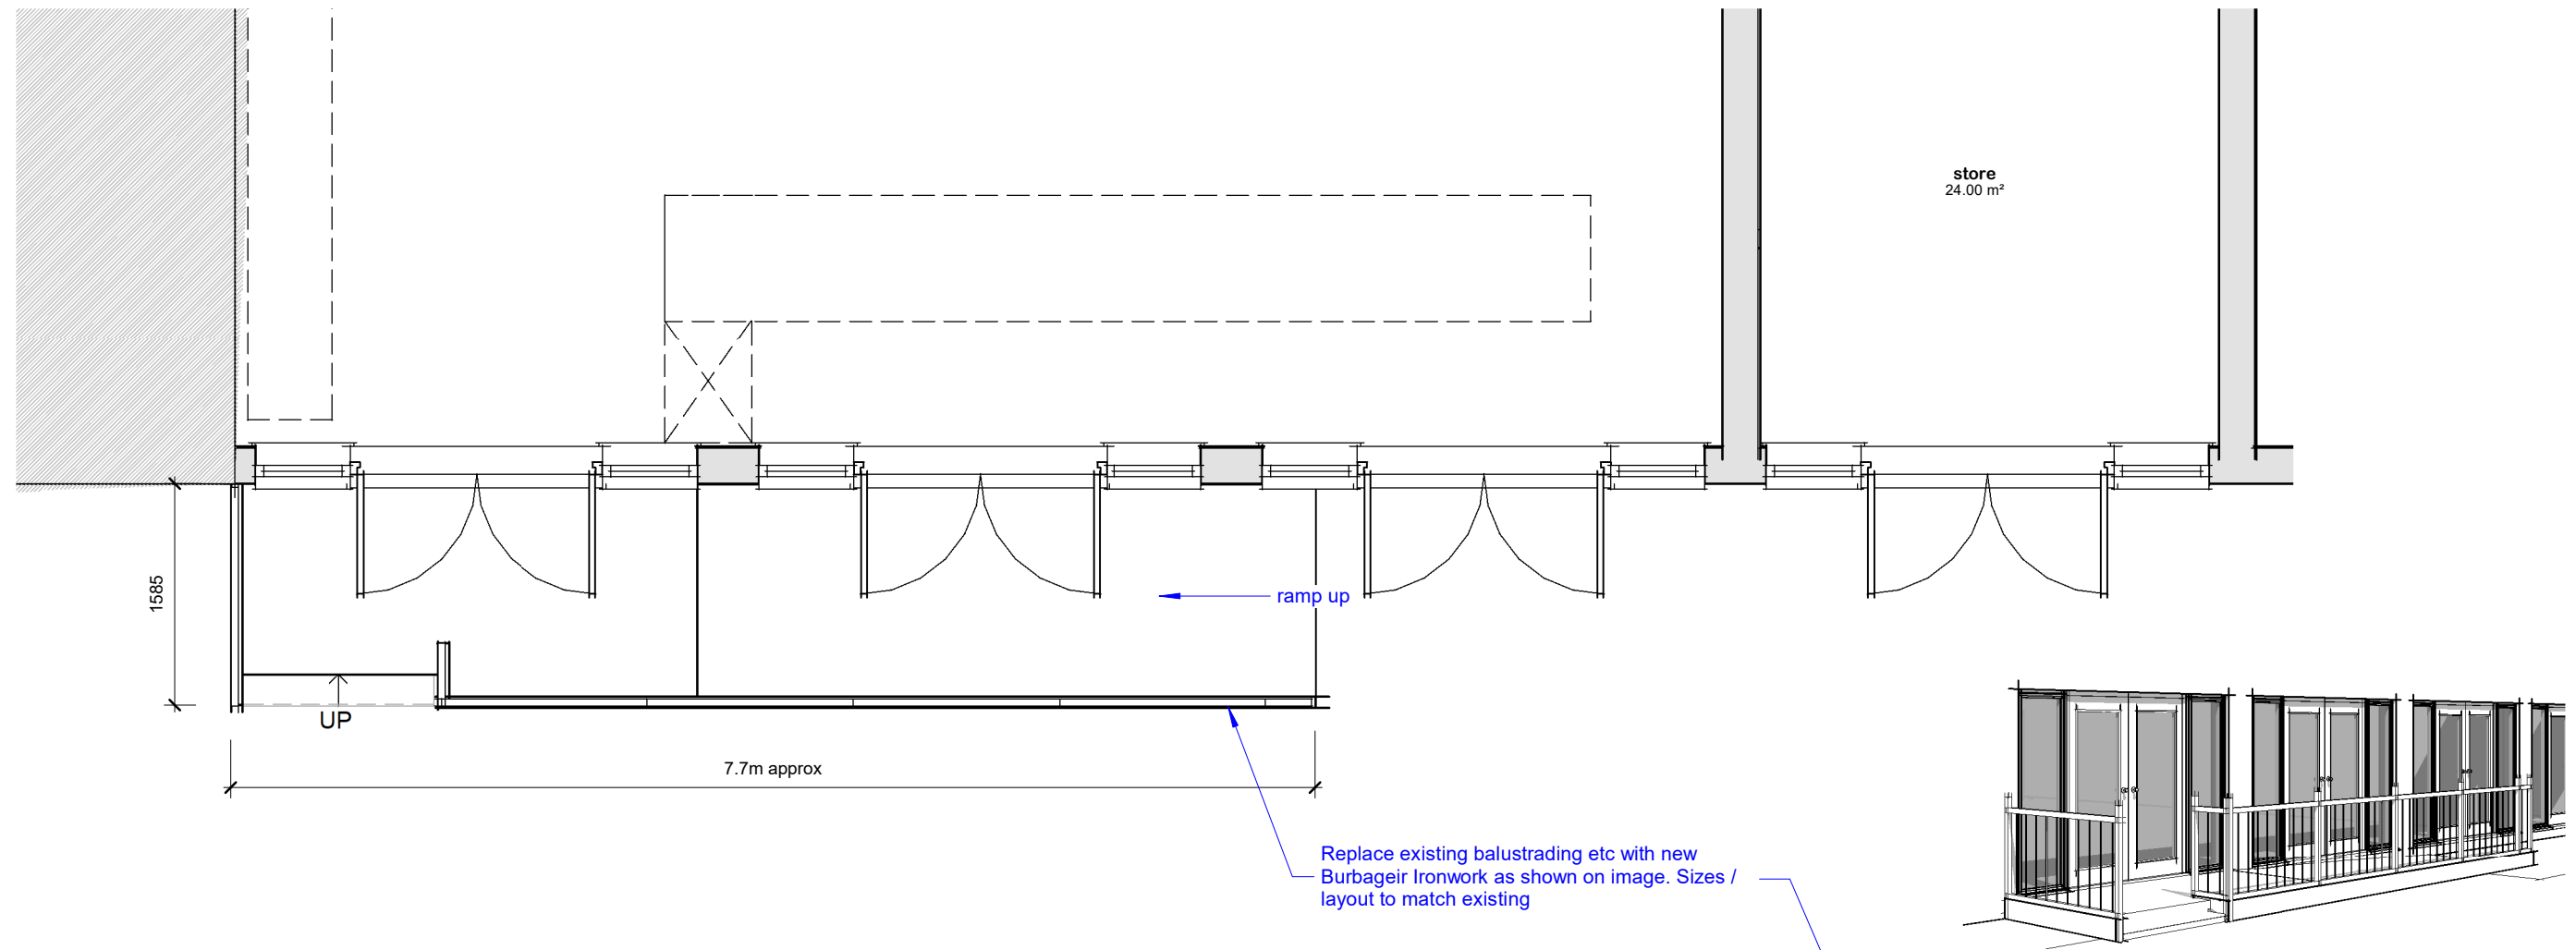

Replace existing balustrading etc with new Burbageir Ironwork as shown on image. Sizes / layout to match existing



Existing Balustrade to be replaced



75x75 timber posts and rails with 10mm dia. black powder coated zinc infill bars. Posts, rails and decking to be painted black to match railings

Proposed Balustrade