




VISUAL SCALE 1:50 @ a3

08 / 1 - Proposed Ground Floor Schedule		
Name	Area	Perimeter
A.C / Store	1.60 m²	5.5 m
Bath	6.80 m²	10.6 m
Bed 1	12.30 m²	14.2 m
Bed 2	11.45 m²	14.1 m
Bed 3	8.55 m²	12.6 m
Entrance	9.35 m²	15.8 m
Open Plan C.E.L	38.85 m²	28.5 m
Grand total: 7	88.95 m²	101.2 m

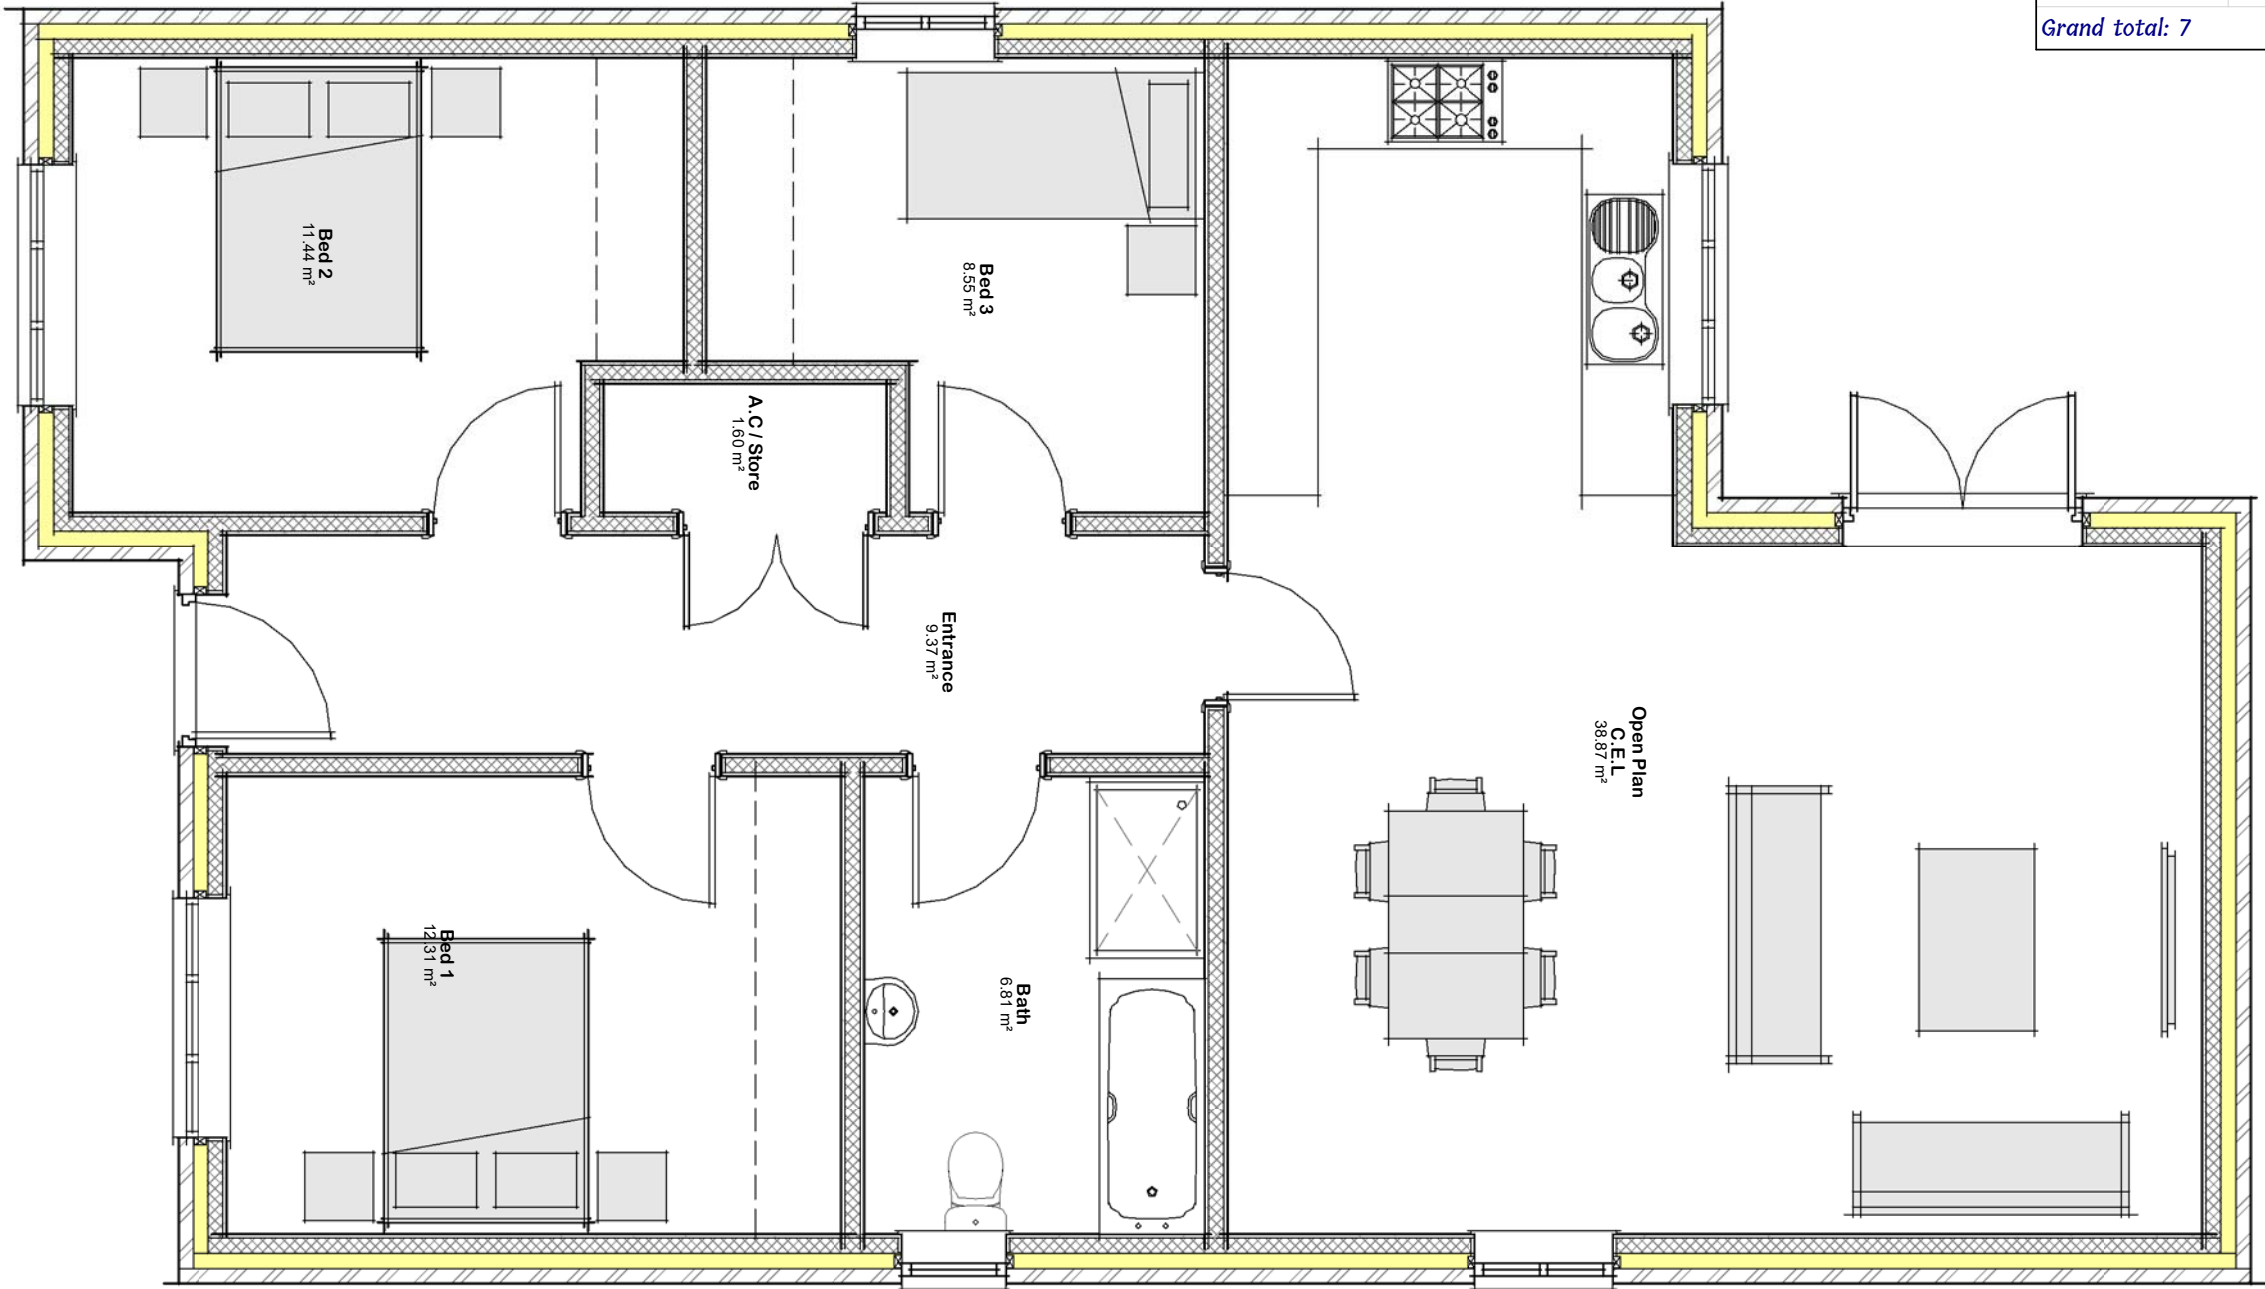

Proposed Floor Layout