20 Winsover Road

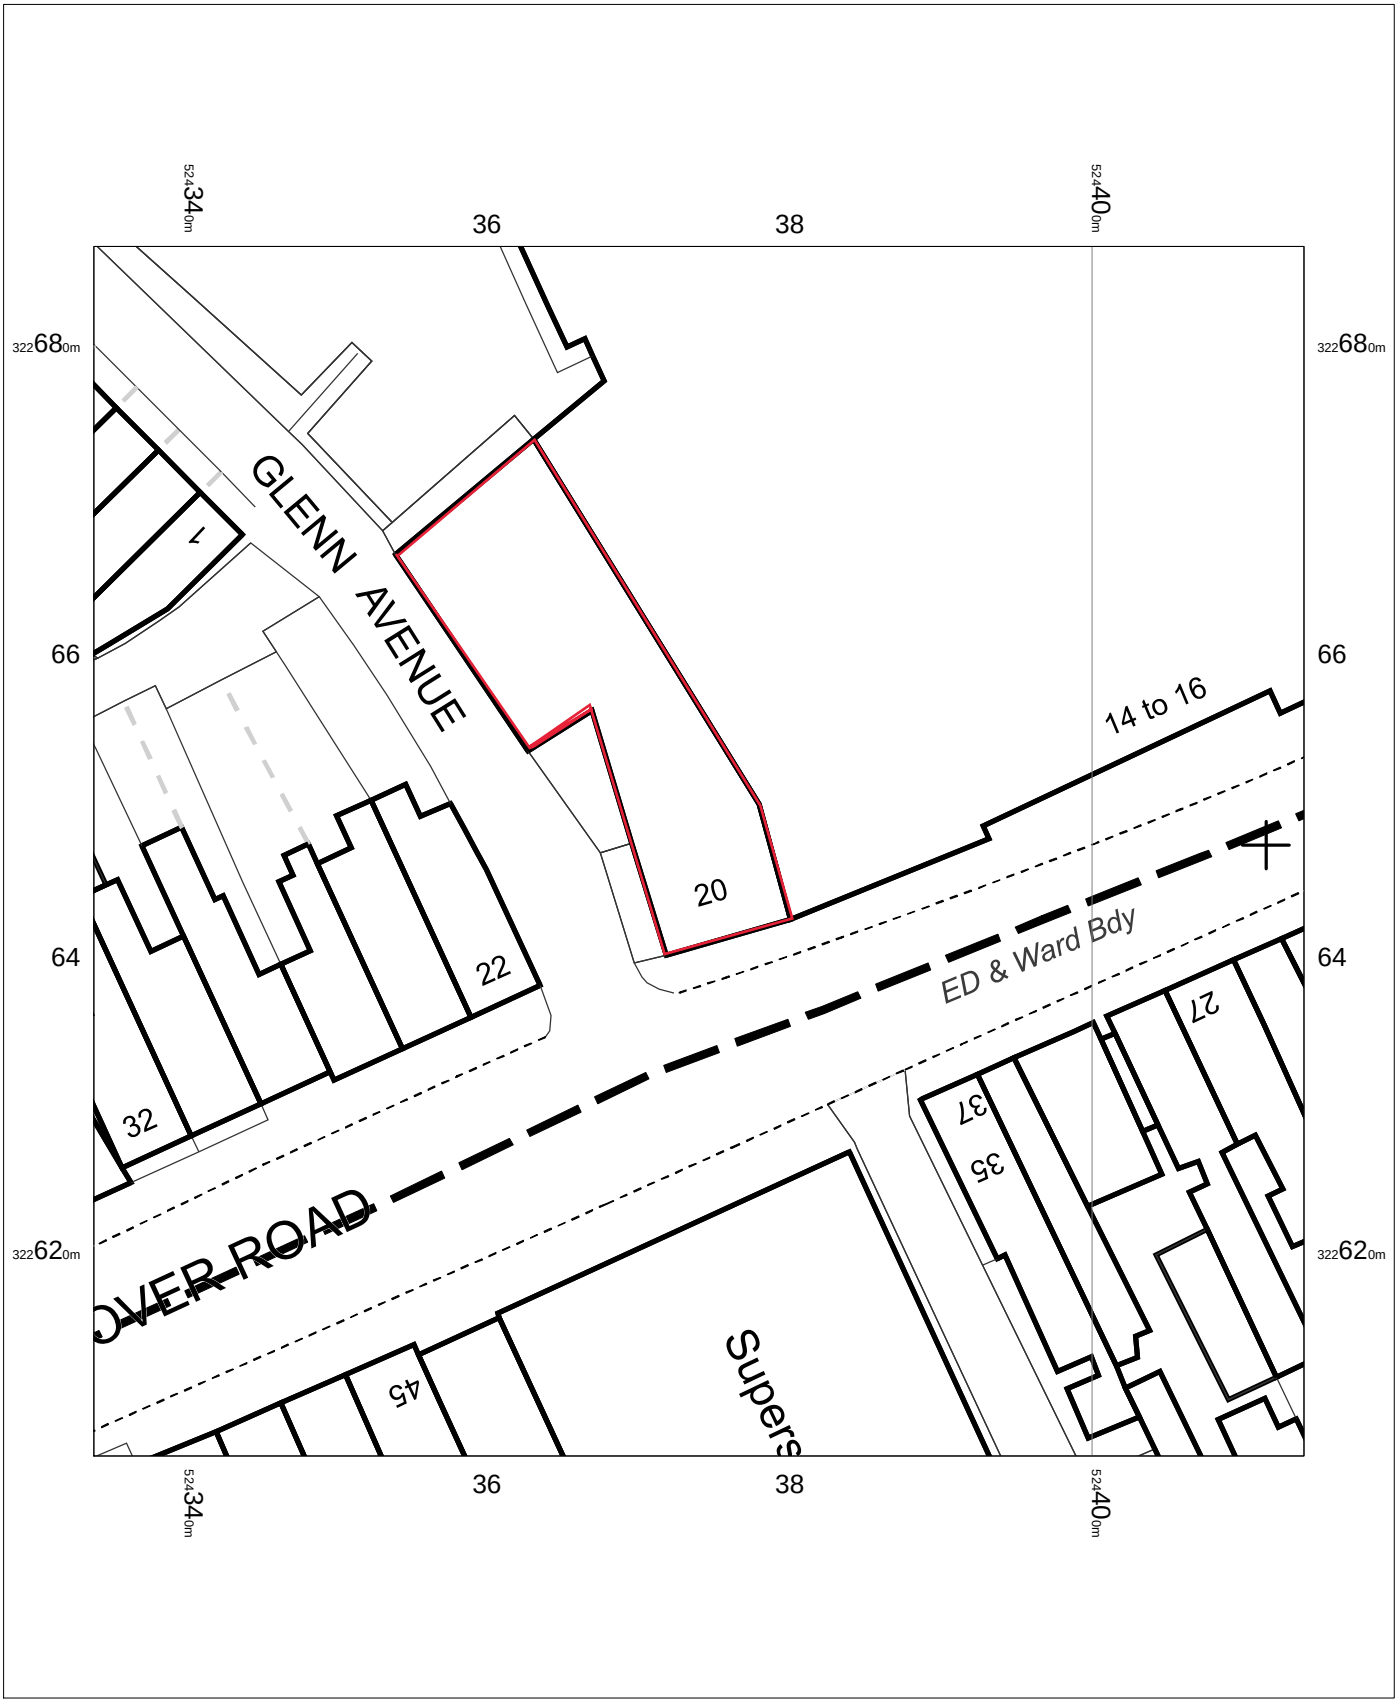

Mini Pole (TTW)
20 Winsover Road
Spalding
PE11 1EJ

T015129

OS MasterMap 1250/2500/10000 scale
20 September 2016, ID: BLJT-00562065
www.planningapplicationmaps.co.uk

1:500 scale print at A4, Centre: 524374 E, 322647 N

©Crown Copyright and database rights 2016 OS 100019980

N

Data

bluejet mapping