


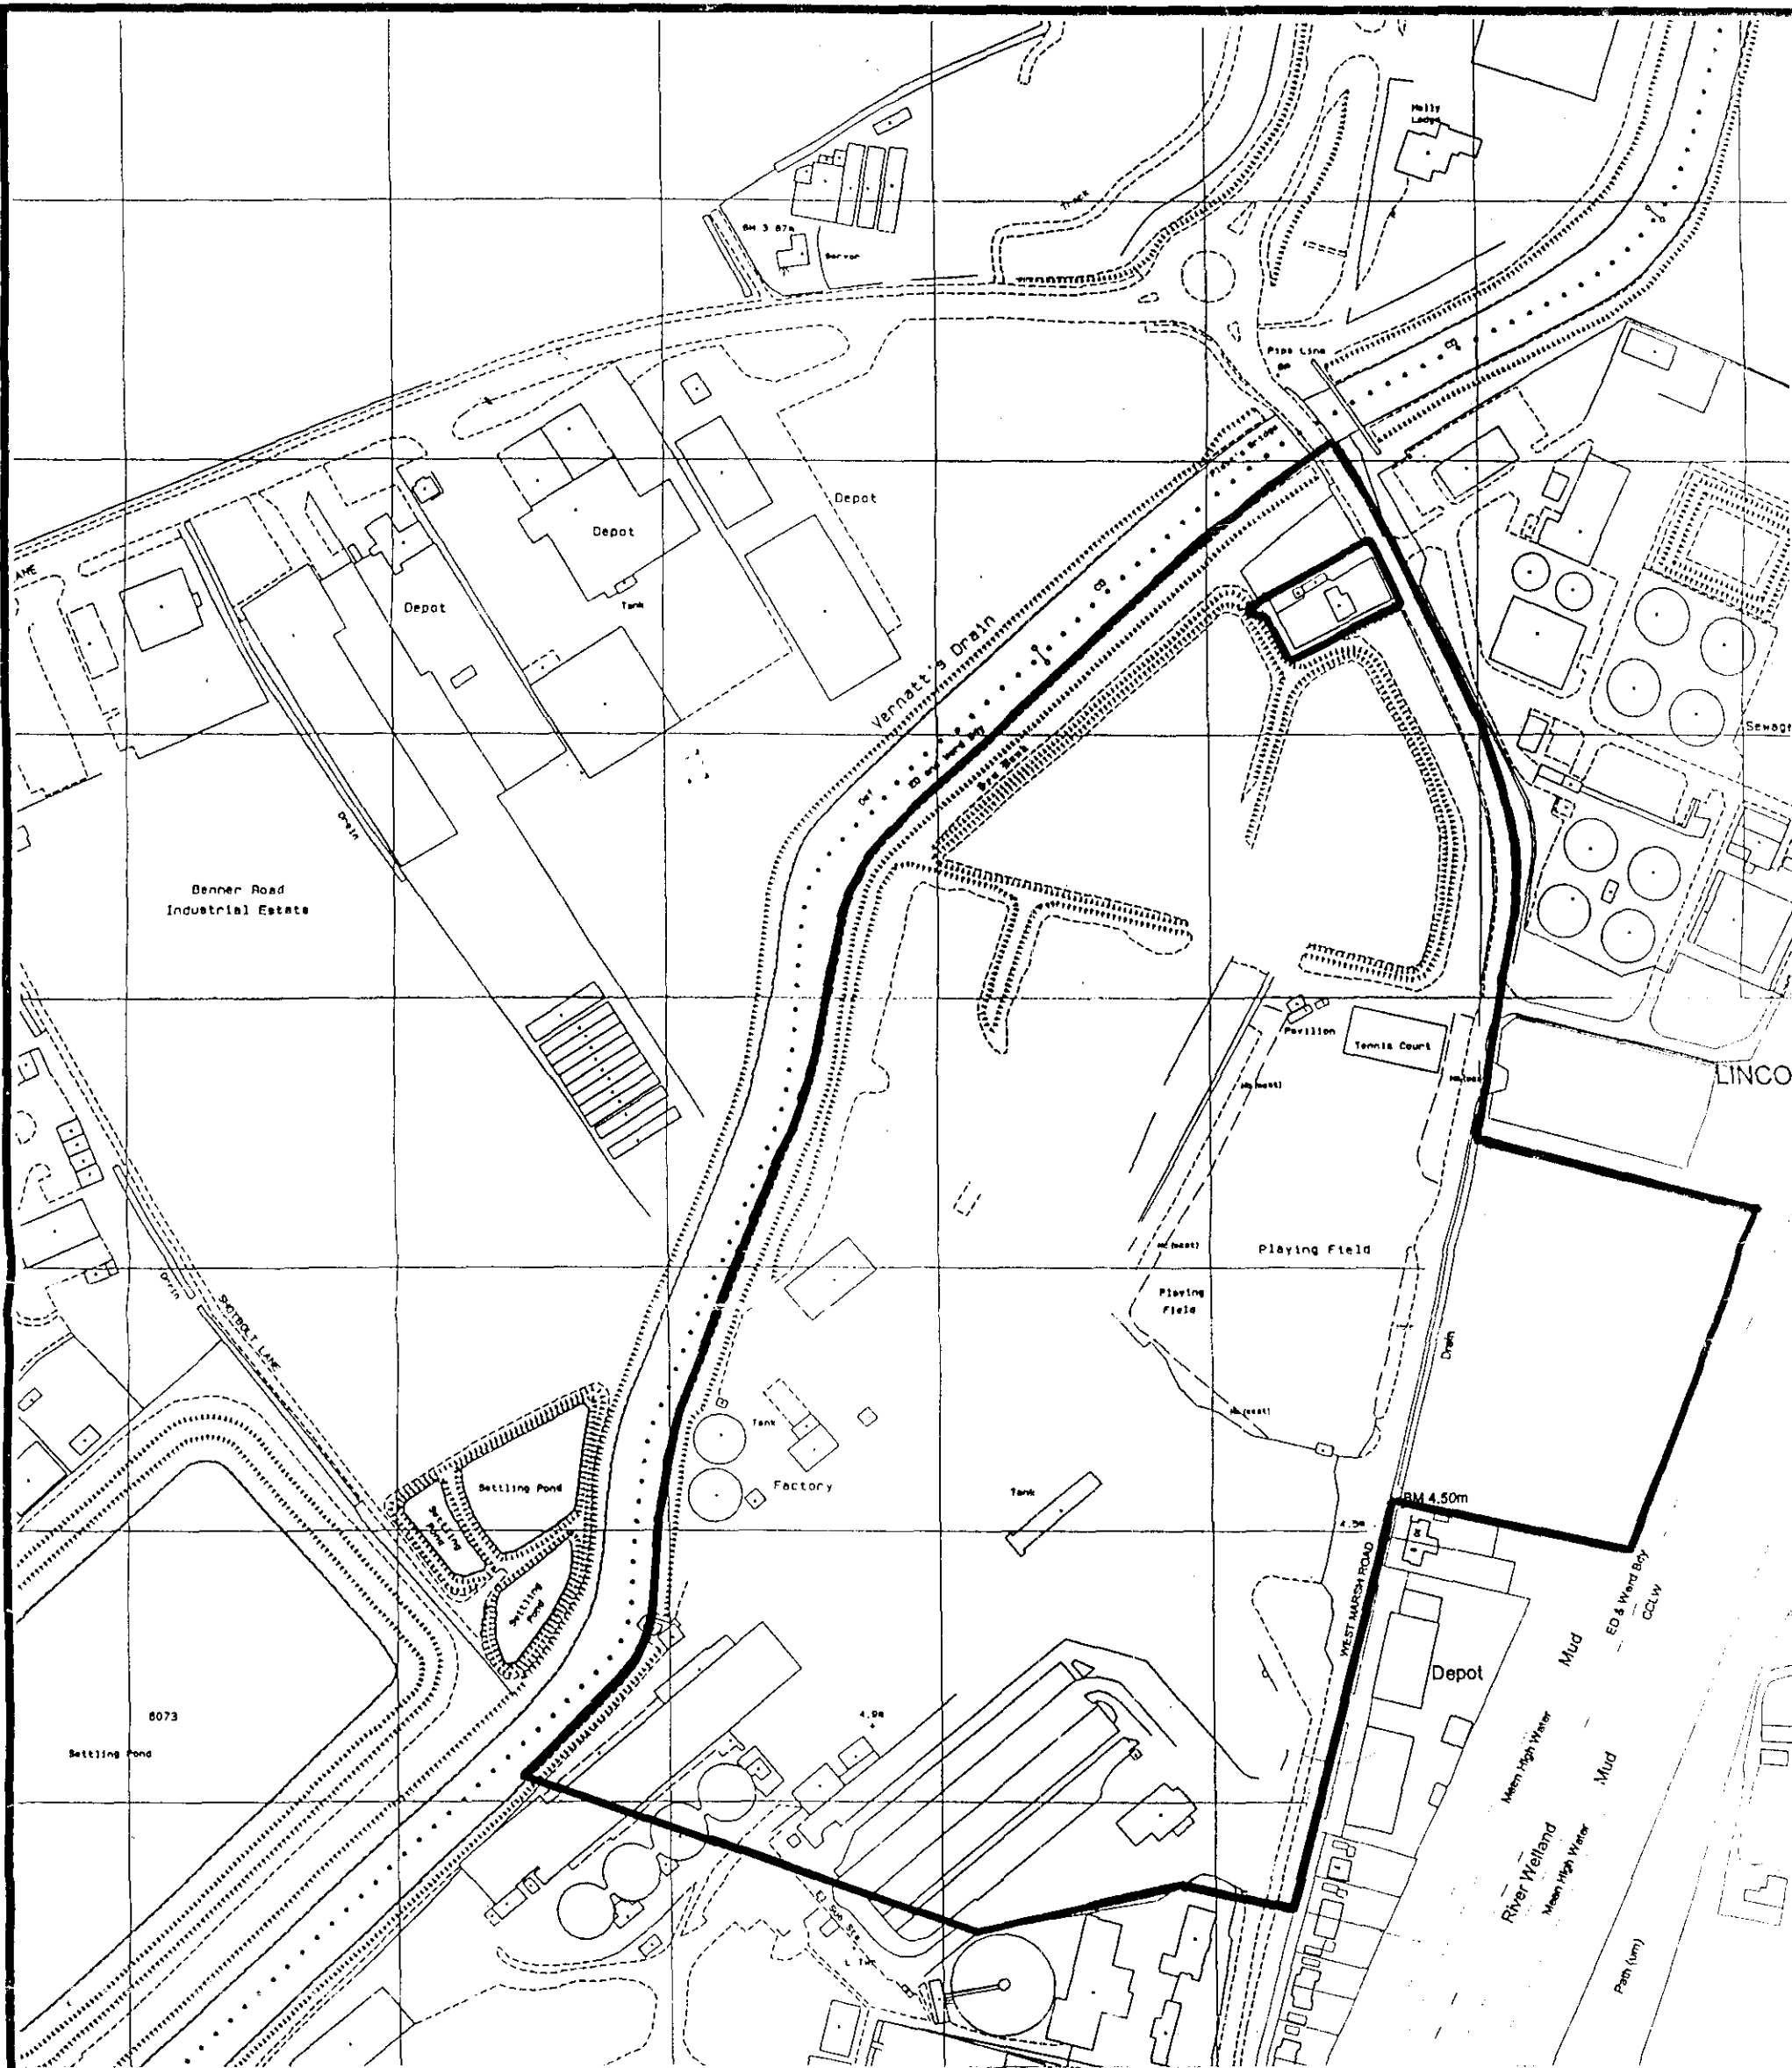

Dalton Warner Davis

Chartered Surveyors
Commercial Property & Town Planning Consultants

19/20 Garlick Hill, London. EC4V 2AH.

Telephone : 0171 489 0213

Facsimile : 0171 248 4743

TITLE SPALDING ENERGY PROJECT - INTERNATIONAL
GENERATING CO (UK) LTD : APPLICATION PLAN DWD 2544/2/G

ADDRESS WEST MARSH ROAD, SPALDING, LINCOLNSHIRE

SCALE 1 : 2,500

DATE 20.08.96

Based upon the Ordnance Survey Map with the permission of the controller of

Her Majestys Stationery Office
Crown Copyright

0788/96