
CASTLEBUILD HOLBEACH ROAD SPALDING

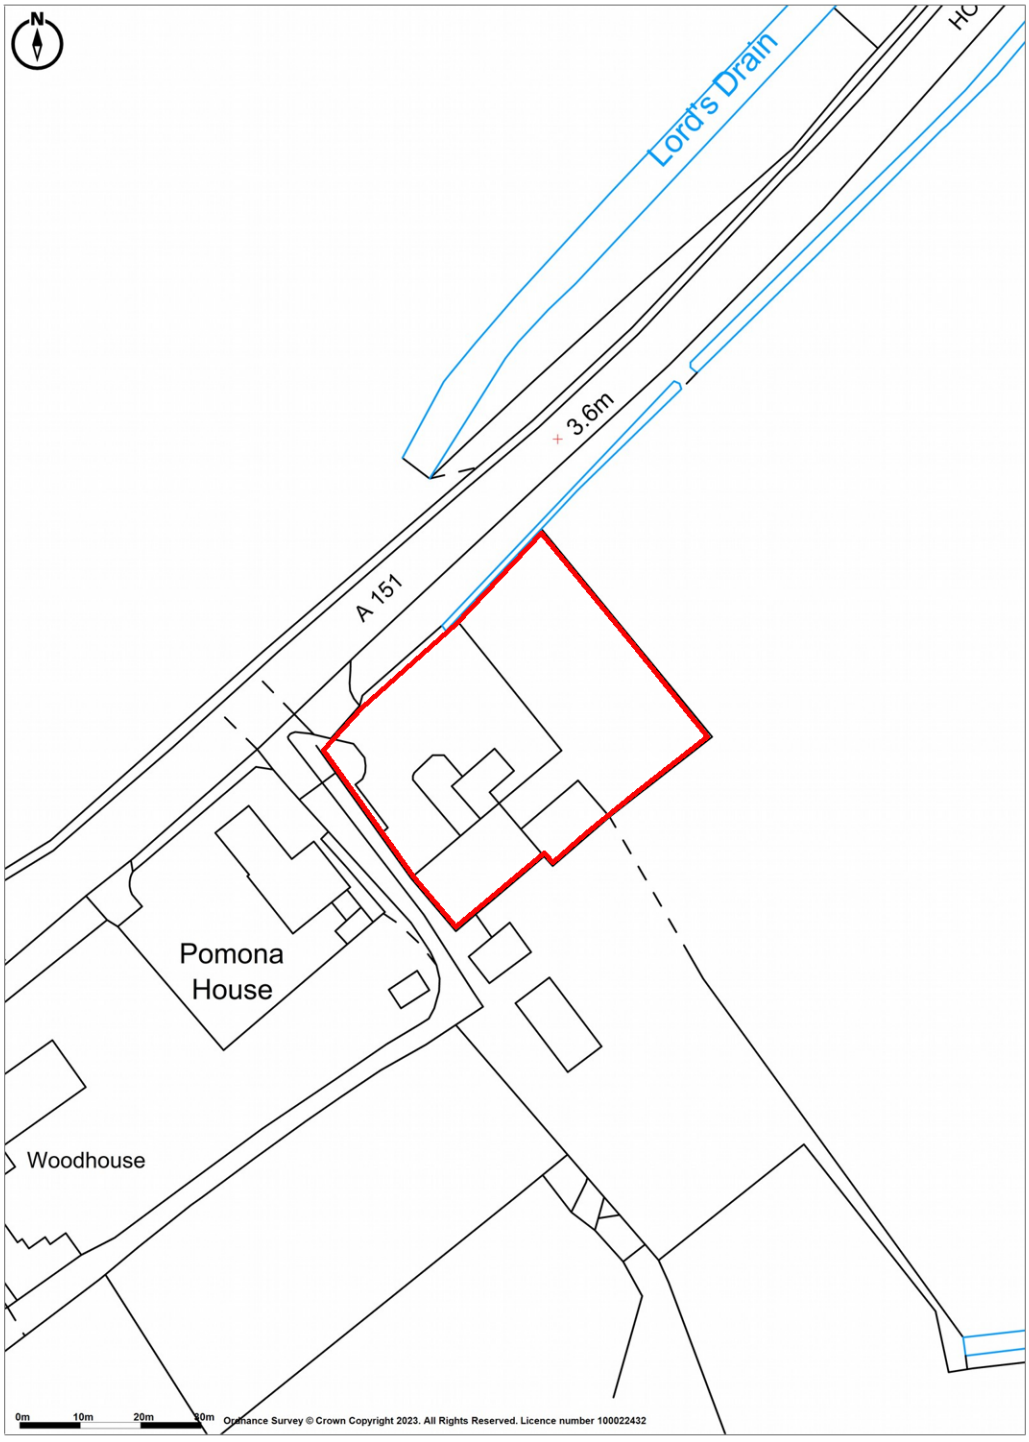

Promap
LANDMARK INFORMATION
Ordnance Survey Crown Copyright 2023. All rights reserved.
Licence number 100022432.
Plotted Scale - 1:1250. Paper Size – A4

1:1250 LOCTION PLAN