


Location Plan

Site Address: 57, Aintree Drive, Spalding, PE11 3BT

Date Produced: 07-Oct-2026

Scale: 1:1250 @A4

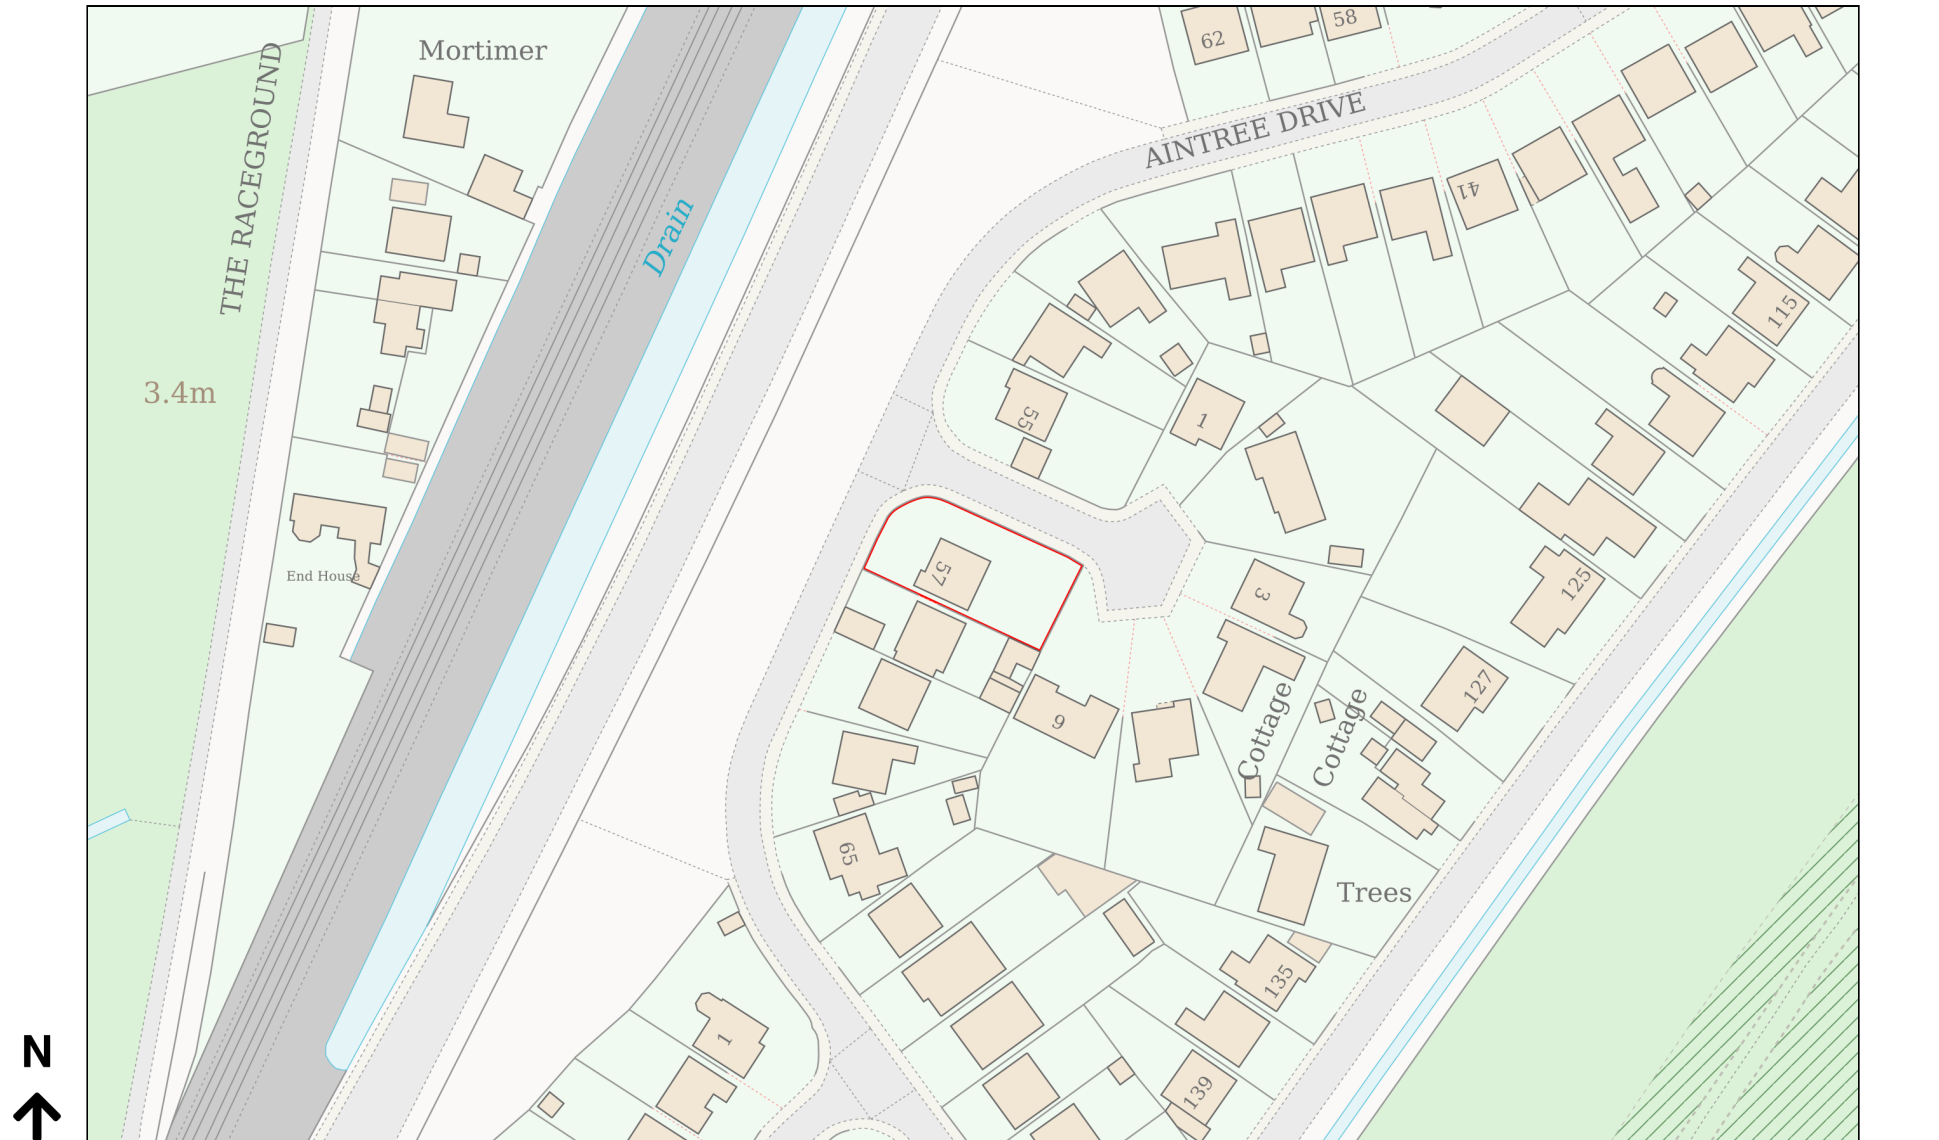

Planning Portal Reference: PP-15280385v1

0 50
Metres