



Contractor to check all Dimensions on site prior to ordering materials / commencing work. Do Not Scale from this Drawing - If in doubt then please ask

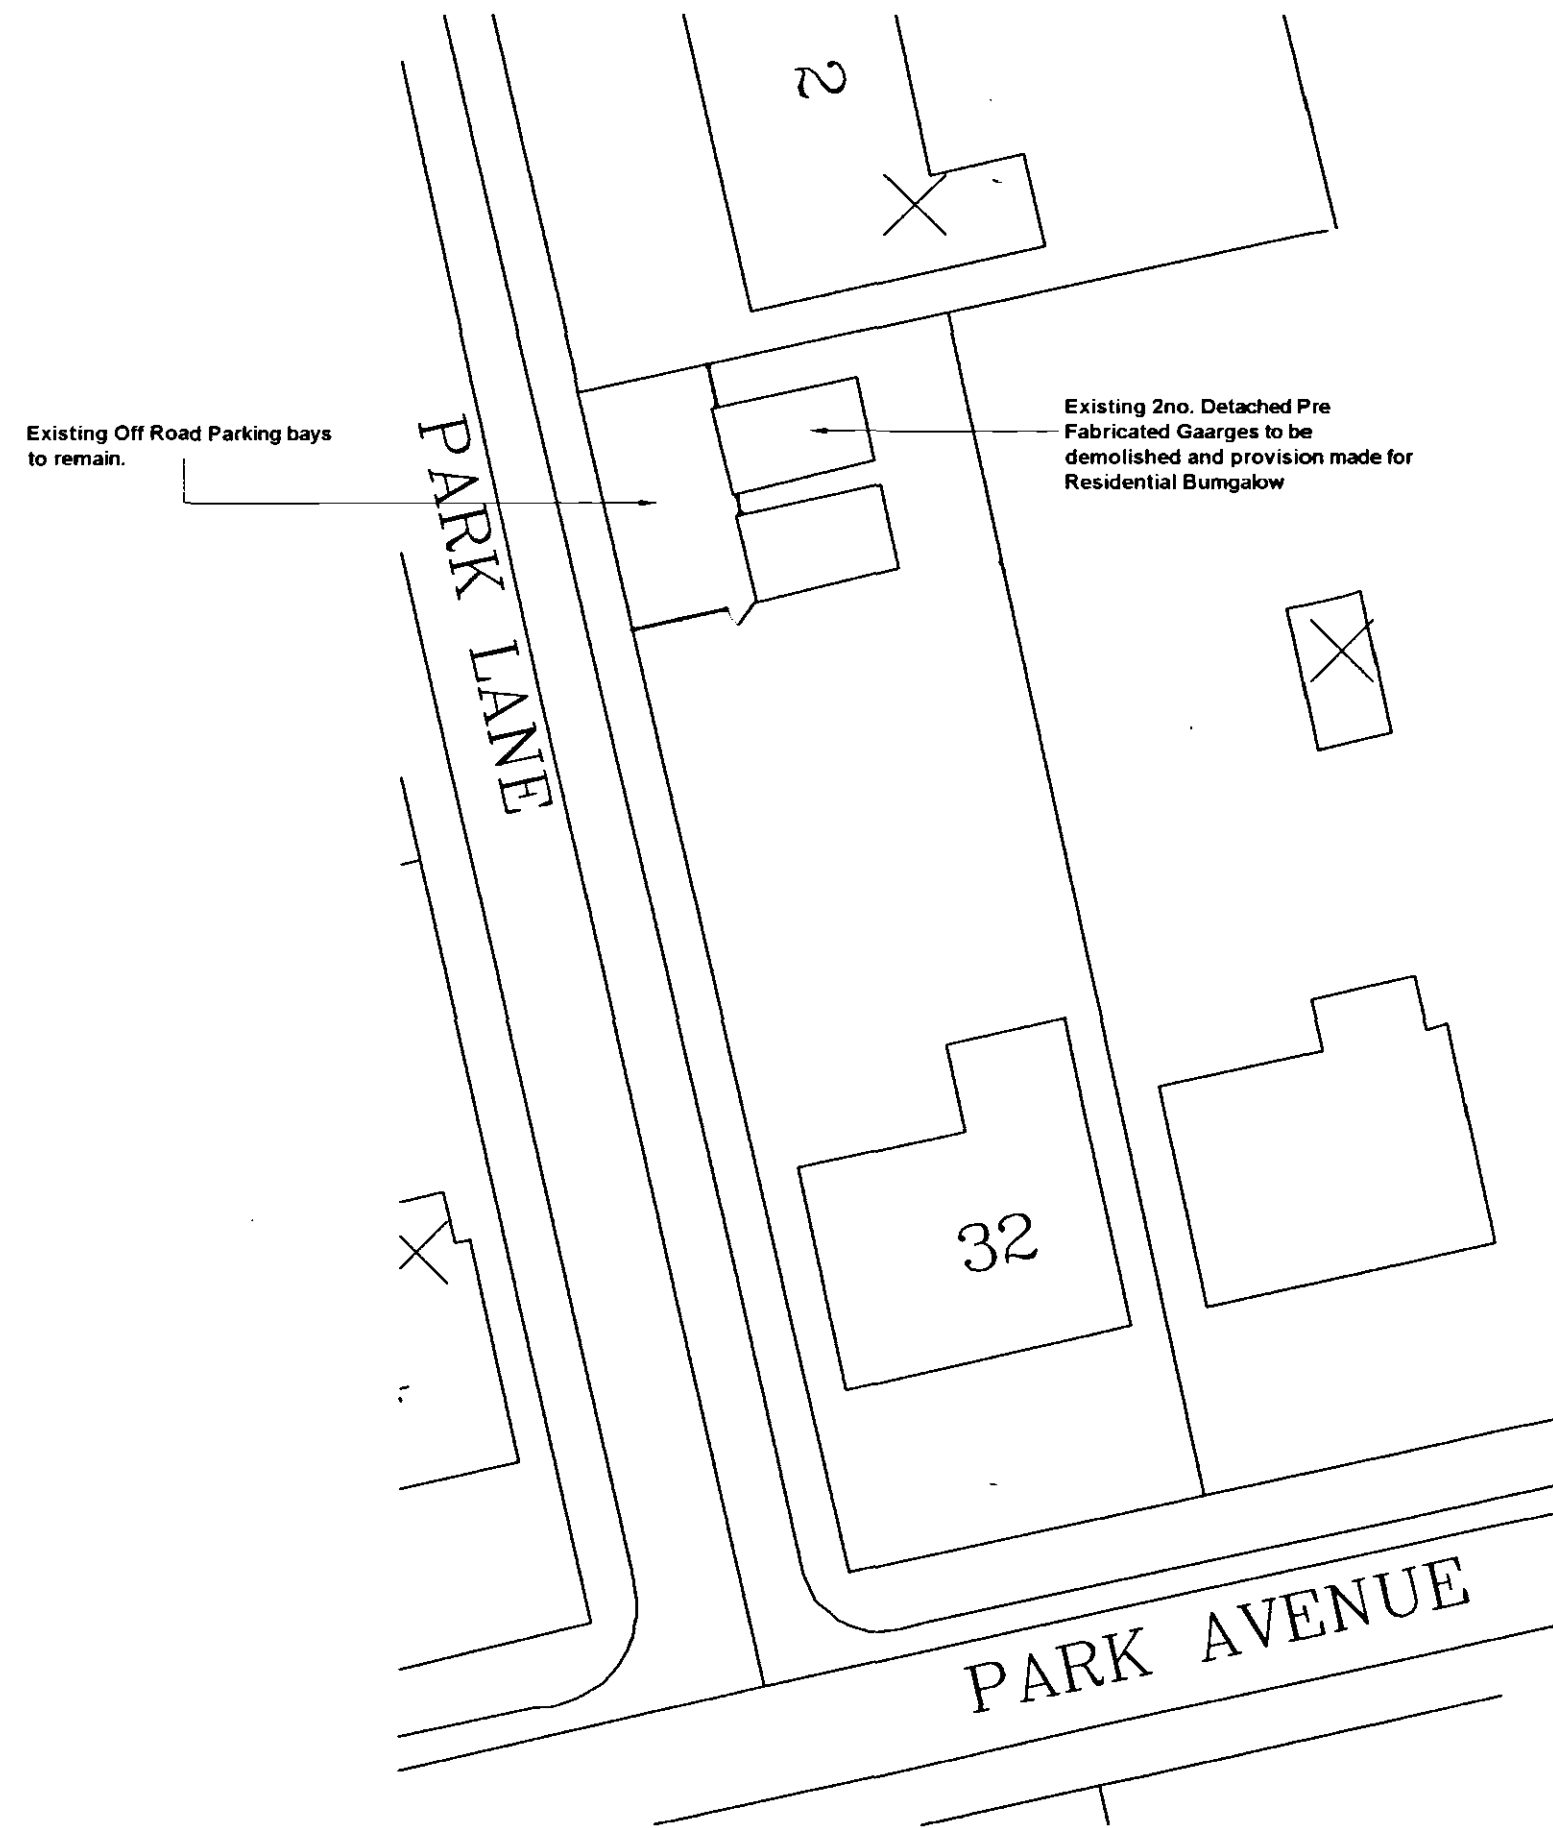

Existing Site Block Plan

Scale 1:1250

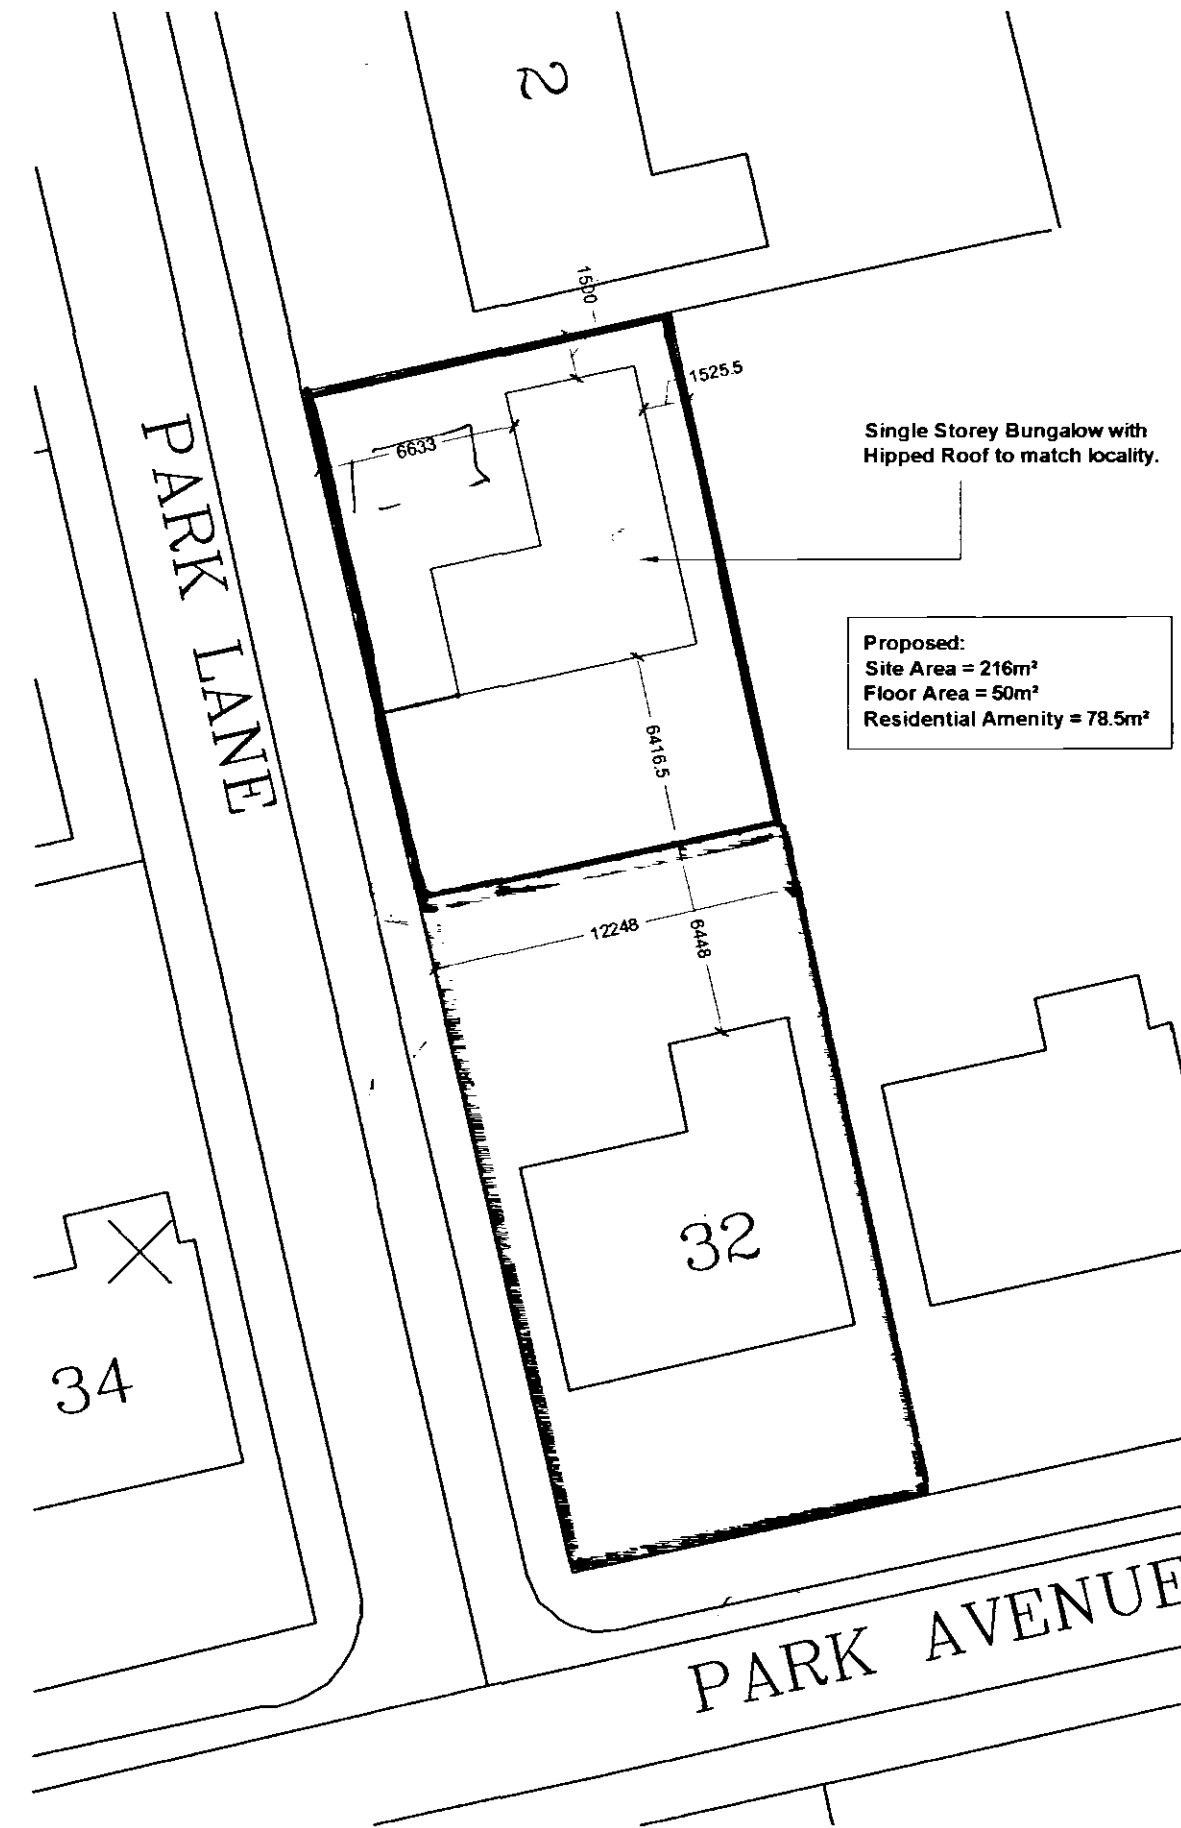

Proposed Site Block Plan

Scale 1:1250



Site Location Plan

Scale 1:1250

Existing:
Site Area = 280m²
Floor Area = 84m²
Residential Amenity = 99.5m²

Client:
Mrs S Watson
32, Park Ave
Spalding
Lincs
PE11 1QU

Site:
Proposed Building Plot

remway
Design Ltd
2nd Floor - 5 Sheepmarket
Spalding
PE11 1BH
Tel: 01775 768 921
e-mail: enquiries@remwaydesign.co.uk

Planning & Development
- 5 SEP 2008
Ref: 096/08

Date: Apr 08 Scale: As Noted

Drawing No:
1621 - 01