


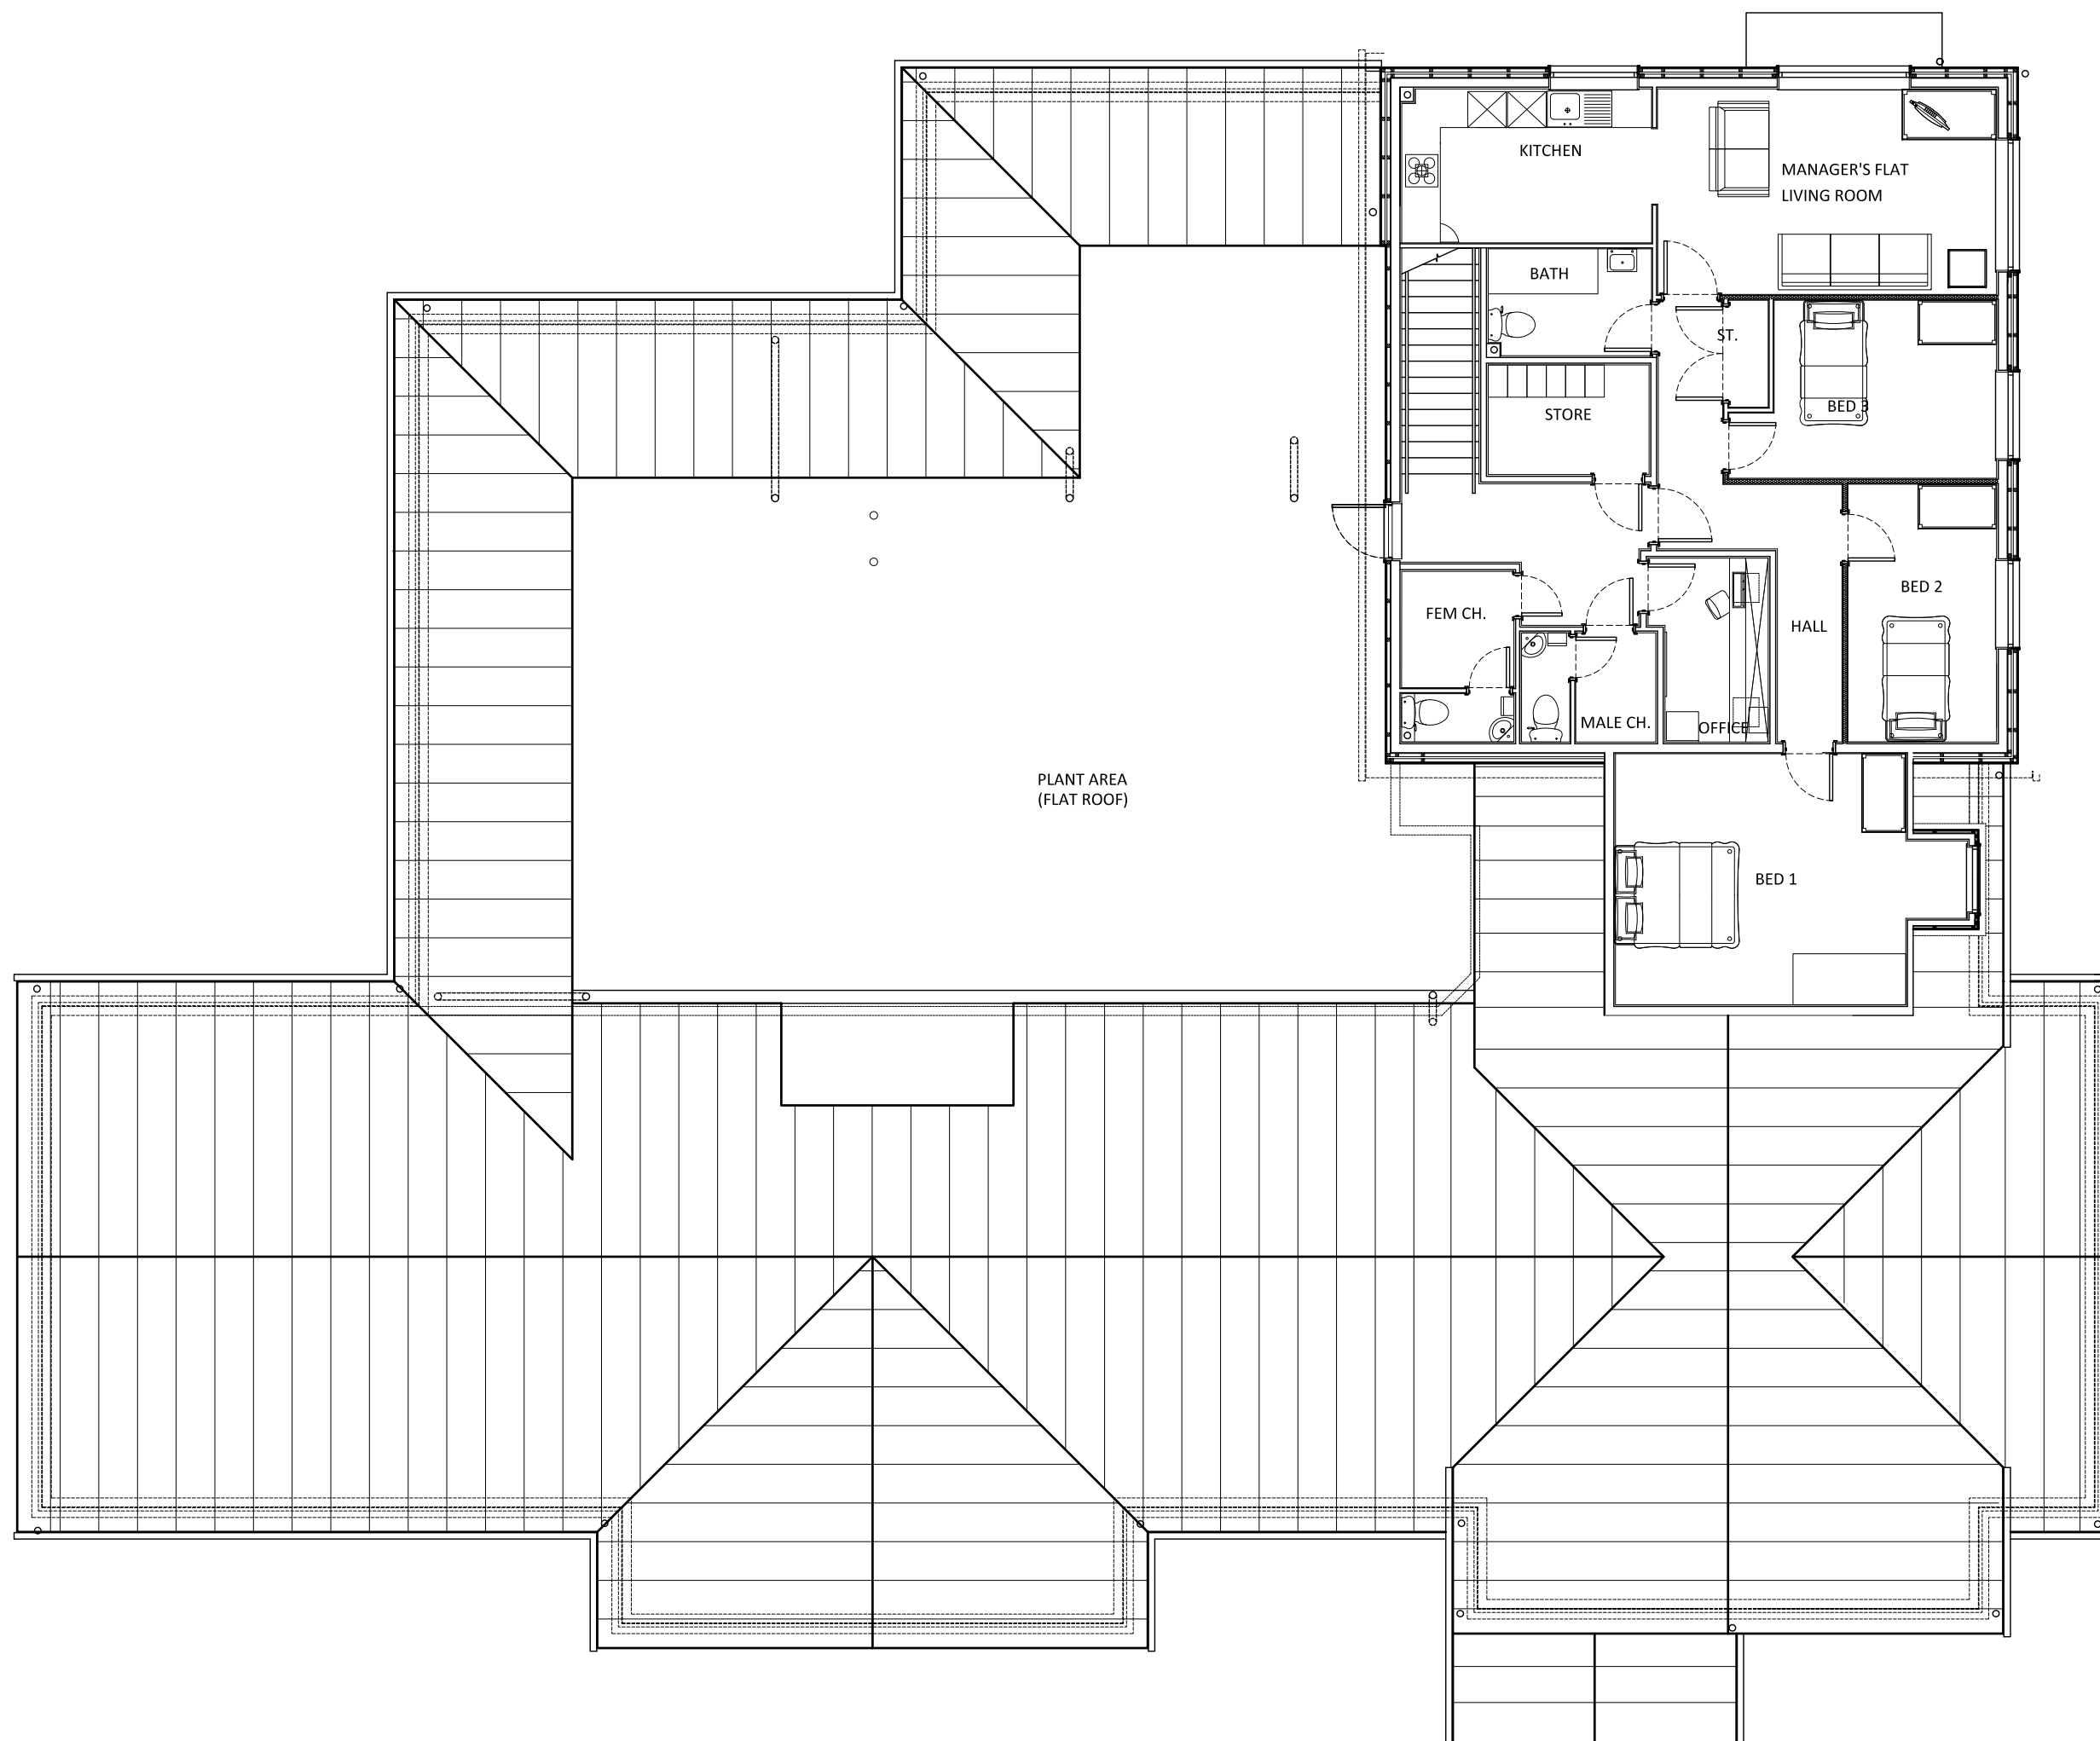

JWA Architects Limited
Robert Tresham House,
Clipston, Market Harborough,
Leicestershire LE16 9RZ

T +44 (0) 1858 525343
F +44 (0) 1858 525527
E office@jwa-architects.co.uk
W www.jwa-architects.co.uk

Client:



Project: MARSTON'S PH
GATEWAY
SPALDING

Drawing: PROPOSED
FIRST FLOOR LAYOUT

Purpose: PLANNING
Scale: 1:100@A3
Dwg. No: J8954/52

Date: 20.09.17
Drawn: MRK
Revision: /