



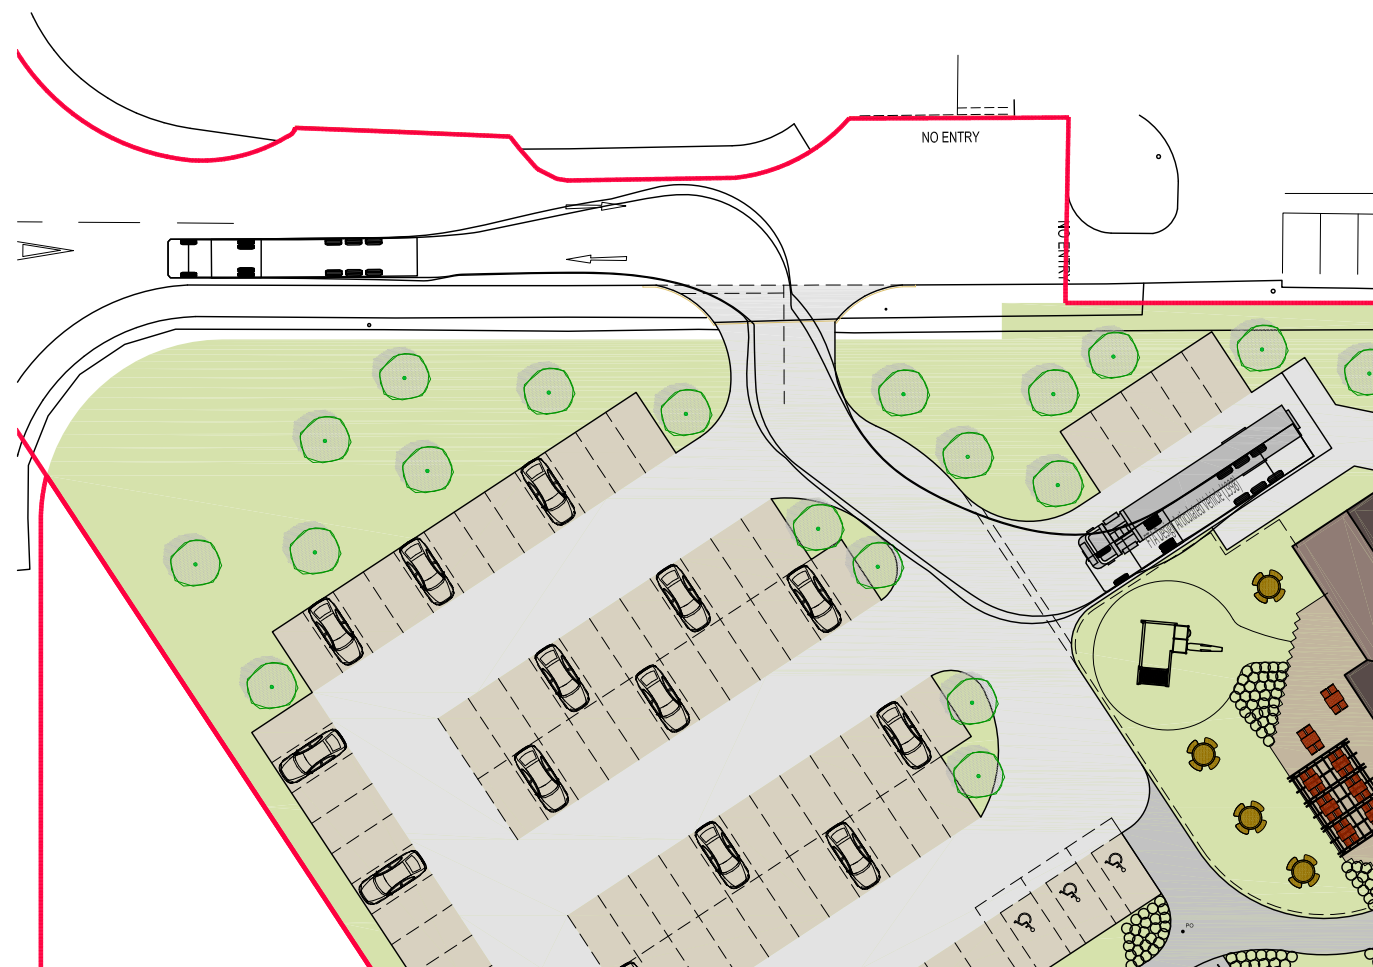

Copyright JWA Architects Limited
Do not scale

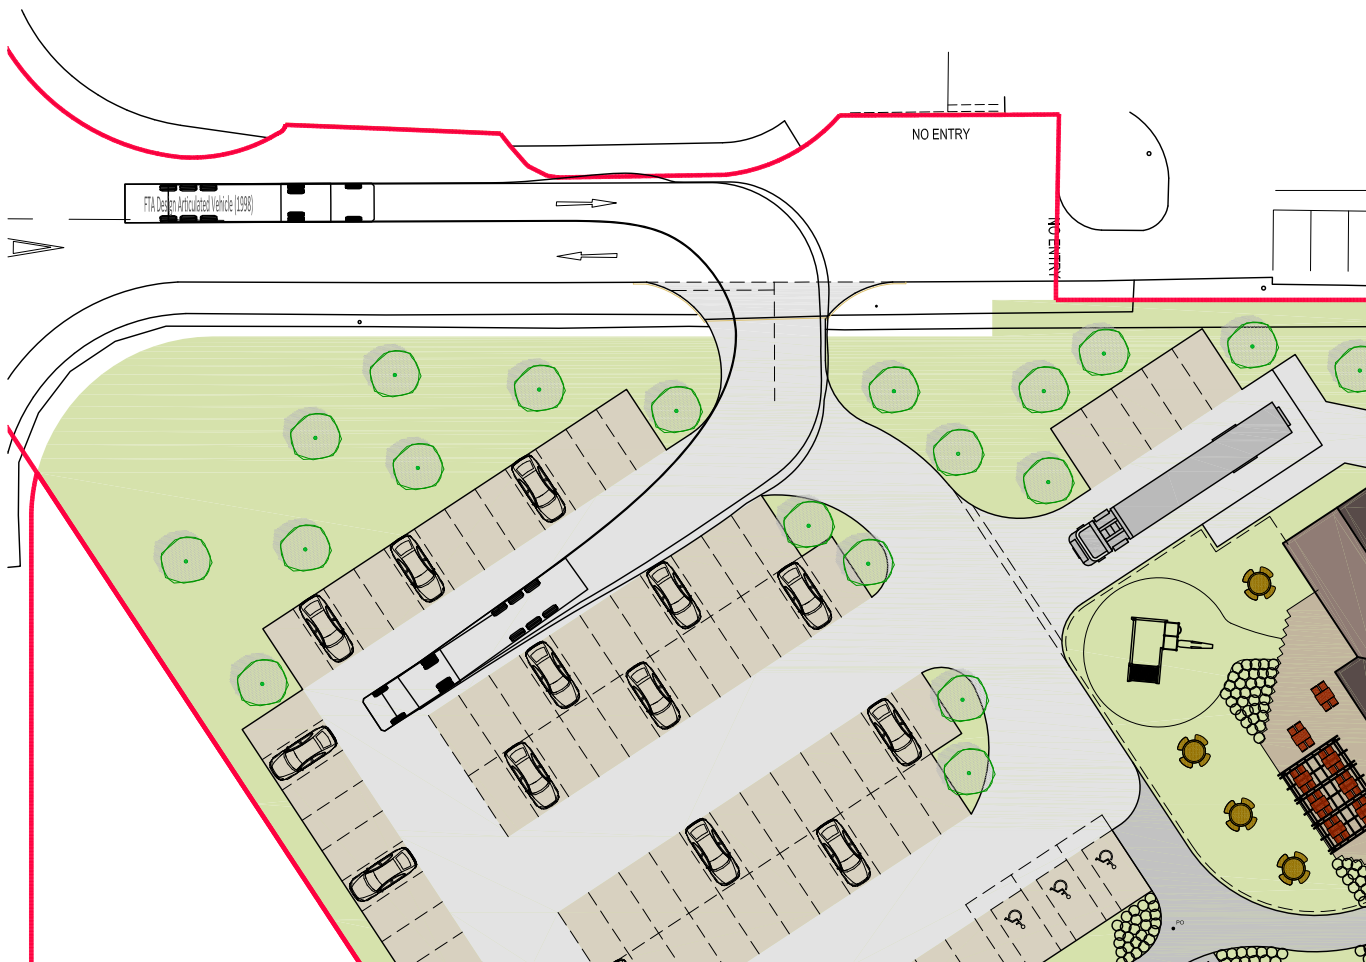

JWA Architects Limited
Robert Tresham House,
Clipston, Market Harborough,
Leicestershire LE16 9RZ

T +44 (0) 1858 525343
F +44 (0) 1858 525527
E office@jwa-architects.co.uk
W www.jwa-architects.co.uk

Client:



Project: MARSTON'S PH
GATEWAY
SPALDING

Drawing:

AUTO TRACKING

Purpose: PLANNING

Date: 20.09.17

Scale: 1:500@A3

Drawn: MRK

Dwg. No: J8954/59

Revision: /

