



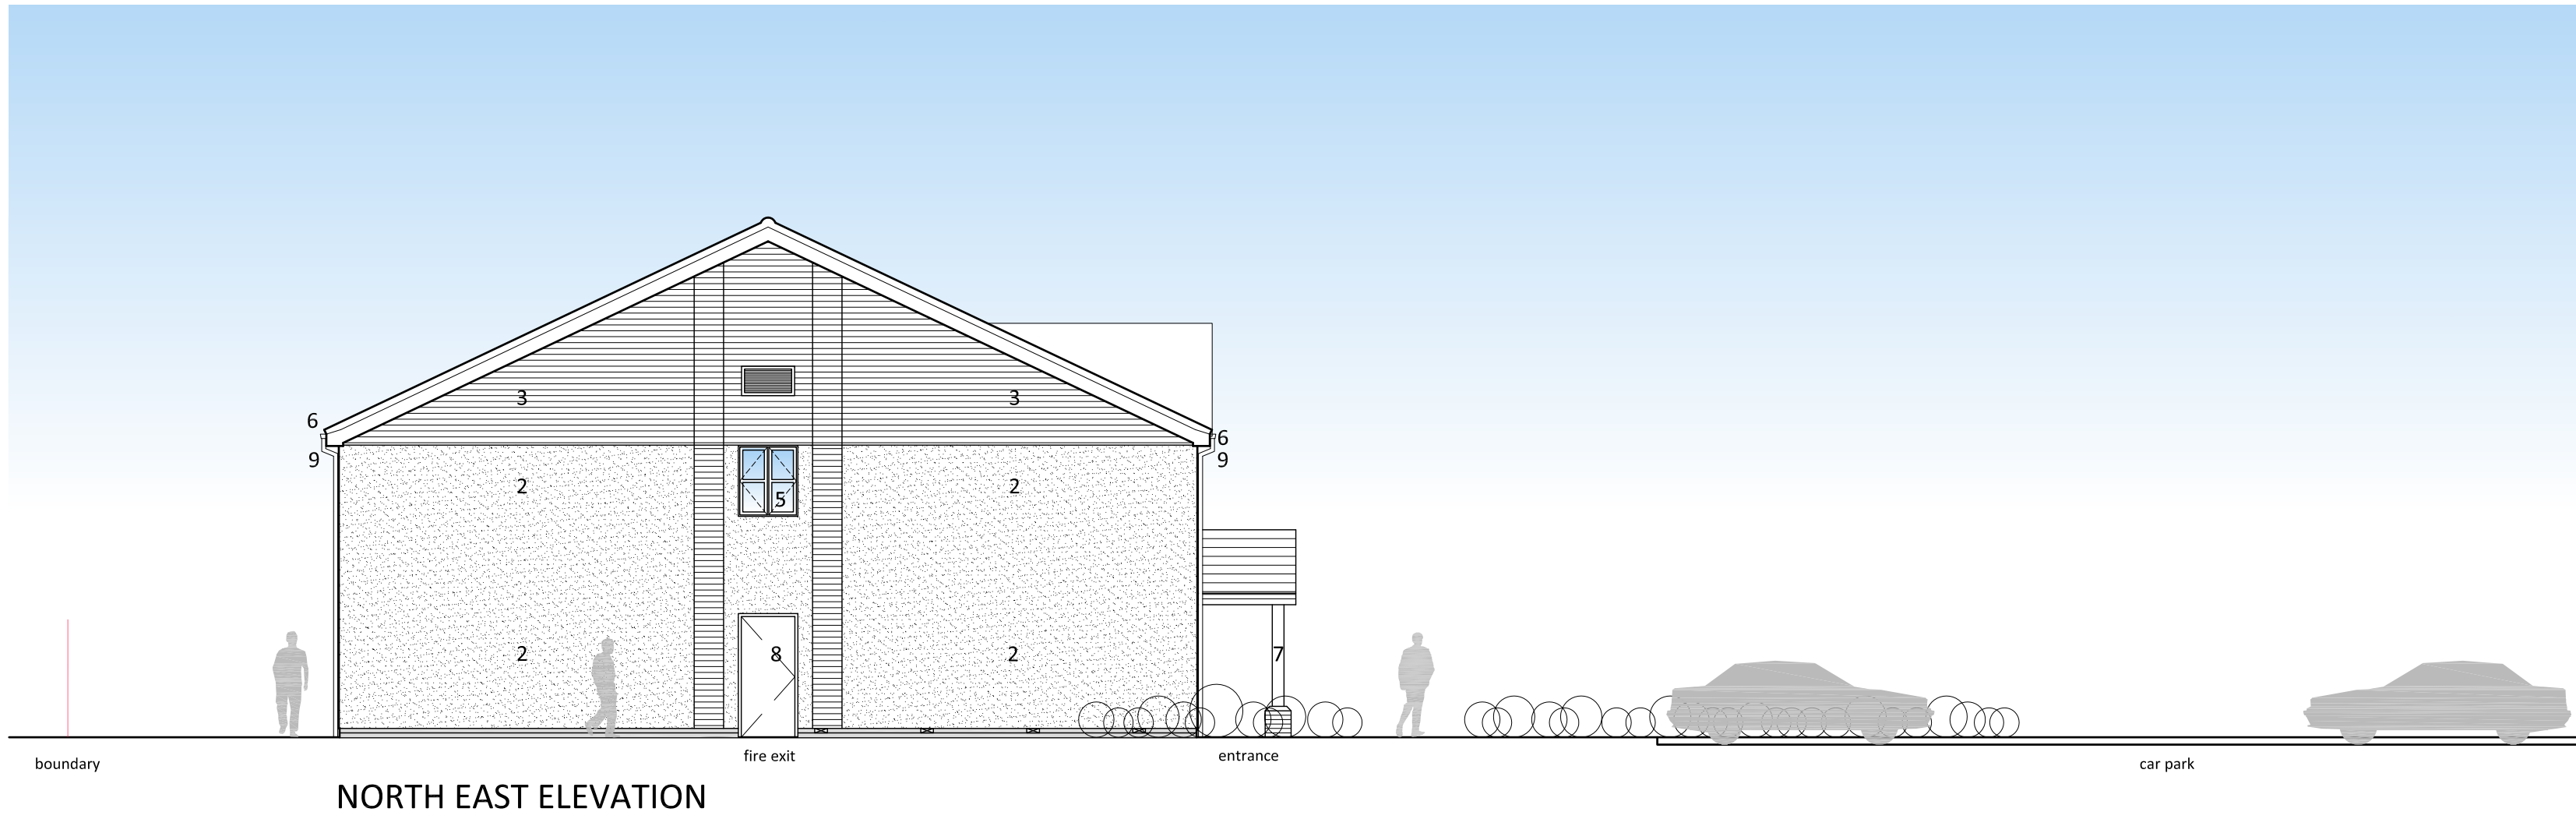

JWA Architects Limited
Robert Tresham House,
Clipston, Market Harborough,
Leicestershire LE16 9RZ

T +44 (0) 1858 525343
F +44 (0) 1858 525527
E office@jwa-architects.co.uk
W www.jwa-architects.co.uk

Client:

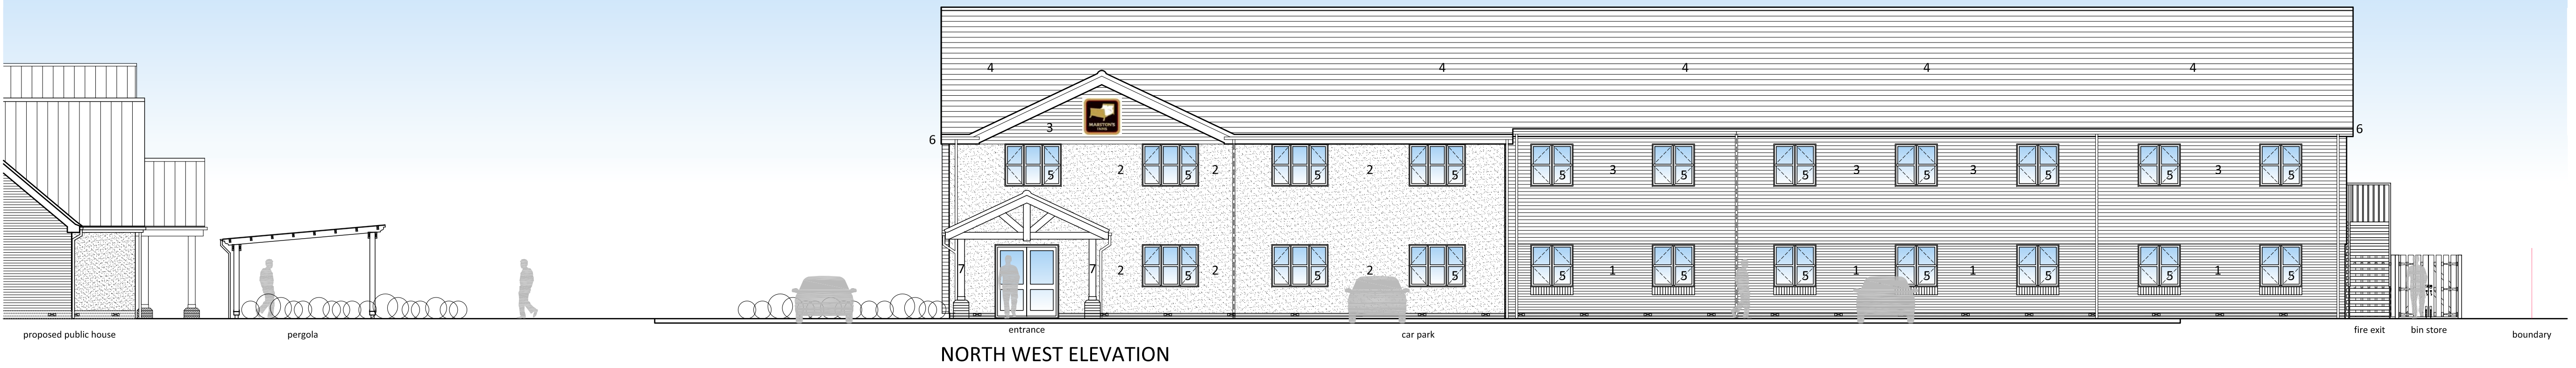

Project: MARSTON'S INN
GATEWAY
SPALDING

Drawing: PROPOSED
ELEVATIONS

Purpose: PLANNING Date: 20.09.17
Scale: 1:100@A1 Drawn: MRK
Dwg. No: J8954/64 Revision: /

MATERIALS

1. BRICKWORK TO MATCH PUBLIC HOUSE.
2. RENDER TO MATCH PUBLIC HOUSE.
3. PAINTED TIMBER CLADDING TO MATCH PUBLIC HOUSE.
4. ROOF TILE TO MATCH PUBLIC HOUSE.
5. DOUBLE GLAZED TIMBER WINDOWS PAINTED COLOUR WHITE
6. PAINTED FASCIA, SOFFIT AND BARGEBOARD COLOUR BLACK.
7. STAINED TIMBER PORCH TO MATCH PUBLIC HOUSE.
8. STAINED TIMBER DOORS COLOUR BLACK.
9. PLASTIC RAINWATER GOODS COLOUR BLACK.