ELEVATIONS



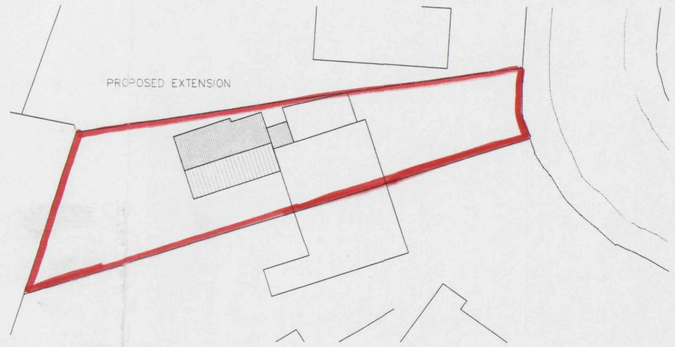

block plan scale 1:250

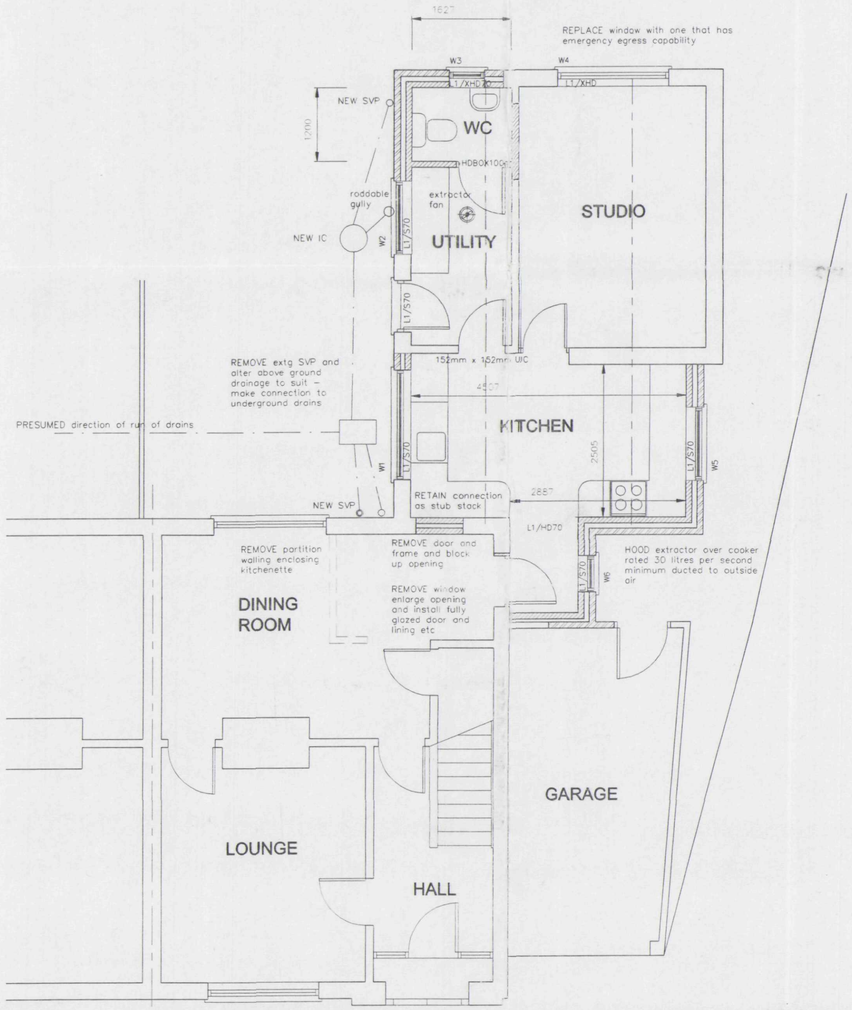

GROUND FLOOR PLAN - PROPOSED

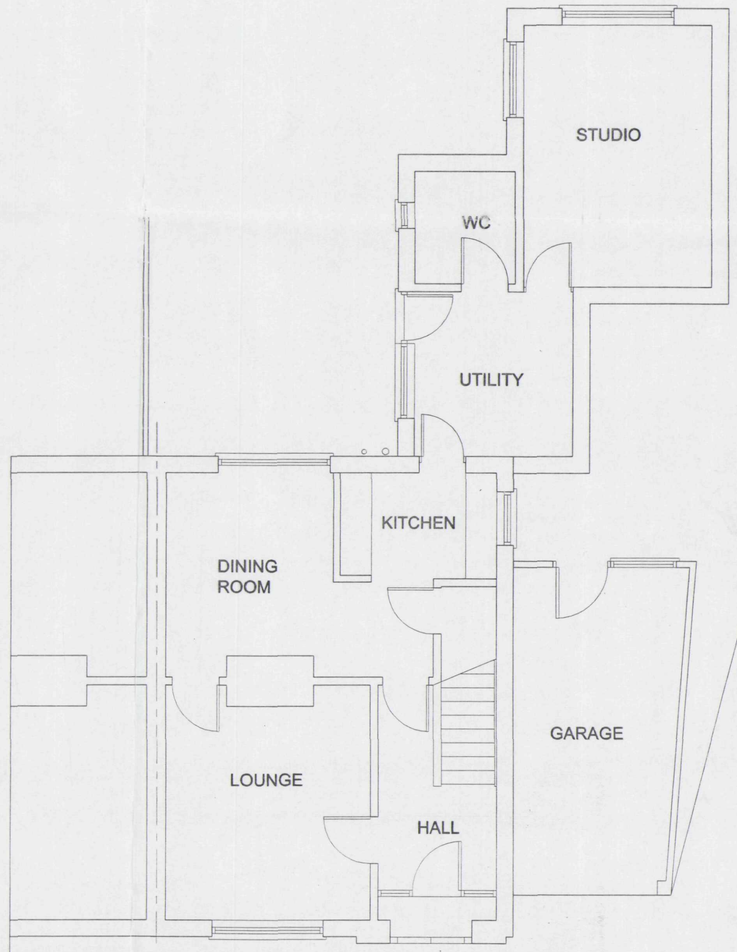

GROUND FLOOR PLAN - EXISTING

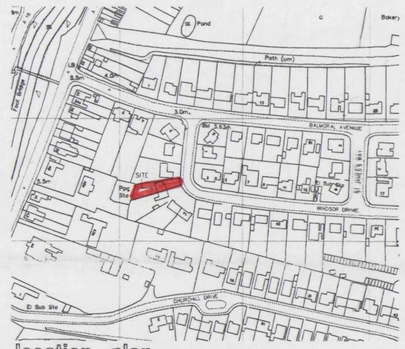

location plan scale 1:2500

AMENDMENTS

A

SHDC
Planning & Development
14 JUL 2004
Ref: 0968/04

REVISED SKETCH PROPOSAL

L. A. Building Design
Architectural and Surveying Practice
55 Hannam Boulevard
Spalding
Lincolnshire PE11 1LB
Telephone/Fax: Spalding (01775) 711437

Peter S Lithgow MCIOB MBIAT
Member of the Chartered Institute of Building and
Member of the British Institute of Architectural Technologists

project
Proposed Extension to Dwelling at
8 Windsor Drive,
Spalding, Lincolnshire

client
Mr and Mrs V Gelsthorpe

drawing
REVISED Scheme Design Drawing
Extension
Planning Drawing

date	scale(s)
April 2004	1:50 1:100 1:250
drawn by	checked
Peter Lithgow	
job no	drawing no
04/11	02

DETERMINED PLAN