lay Ludlow or similar to match exig

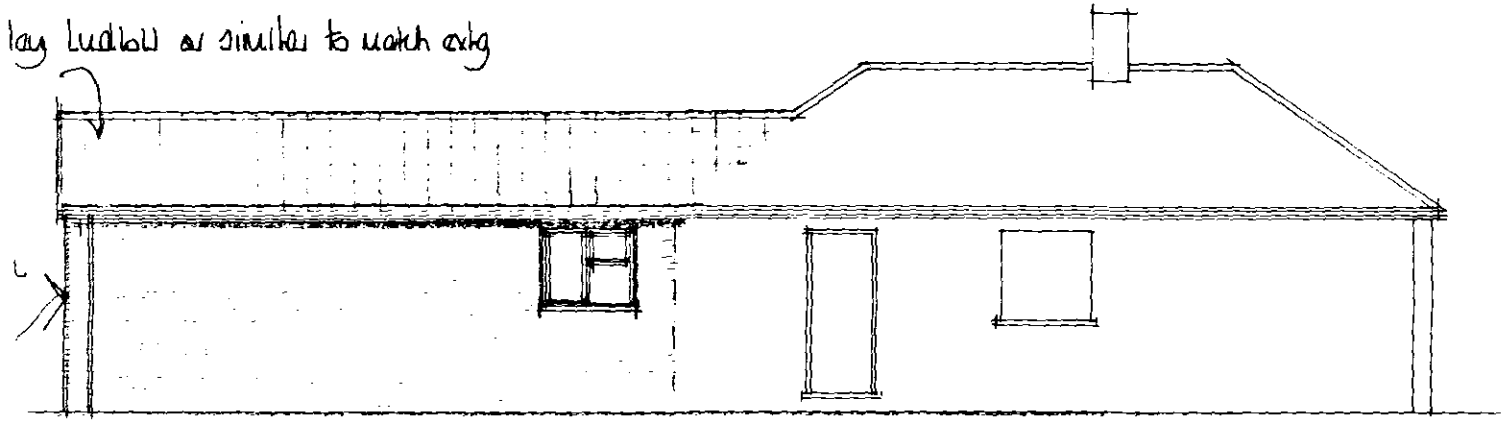

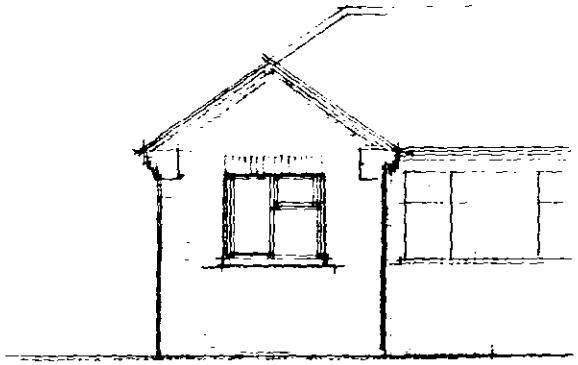

SOUTH

WEST

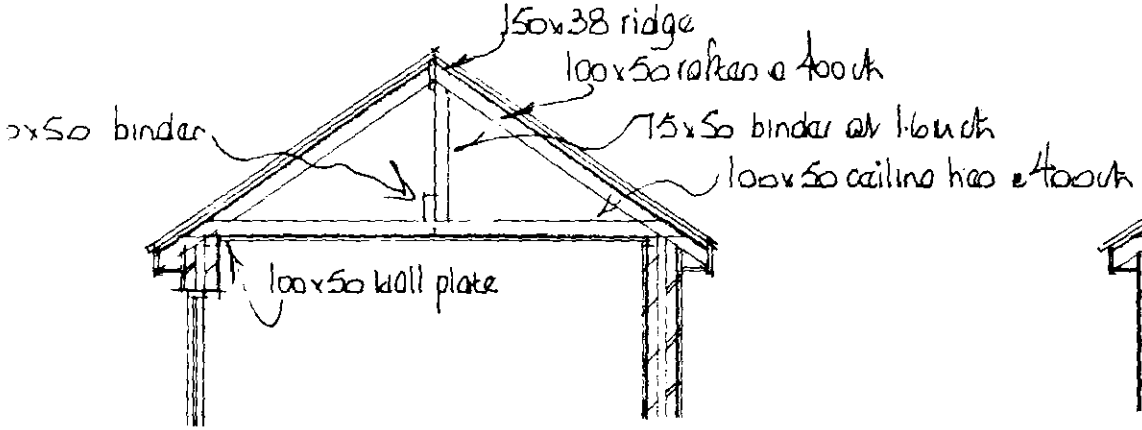

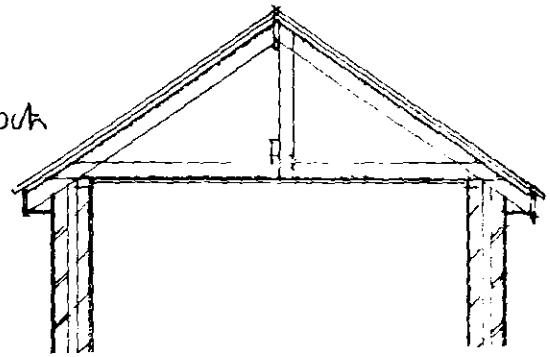

roof construction as A-A

