F 2624

SPALDING EAST AND WESTON E D SPALDING EAST WARD

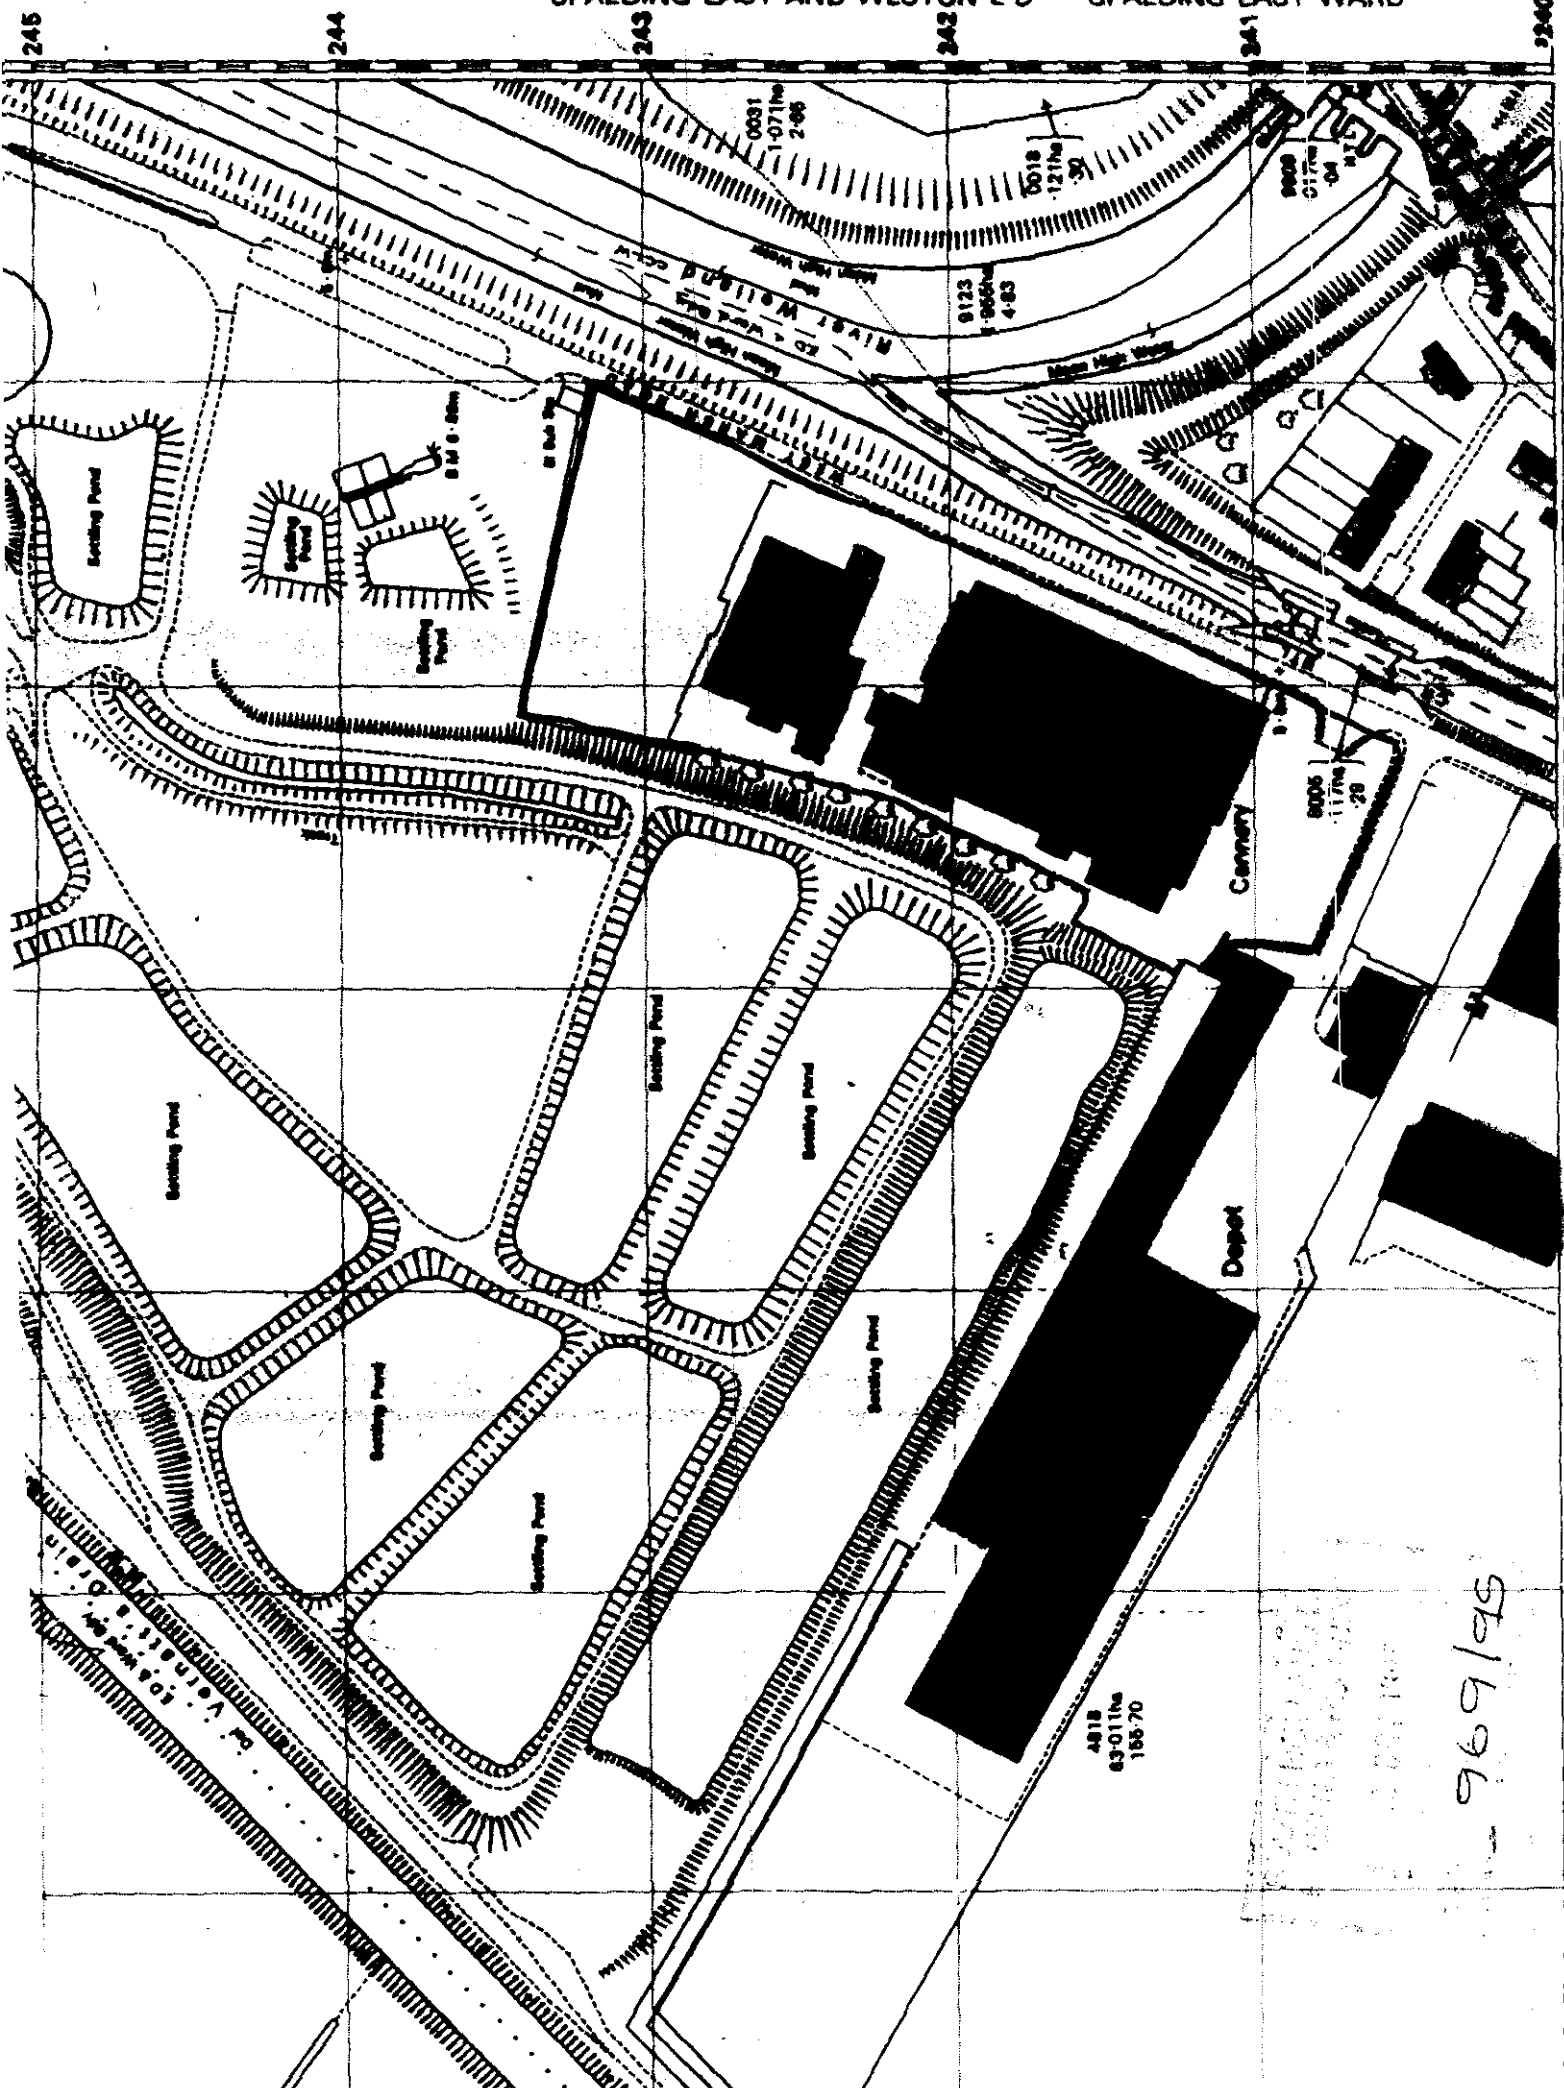

969/95