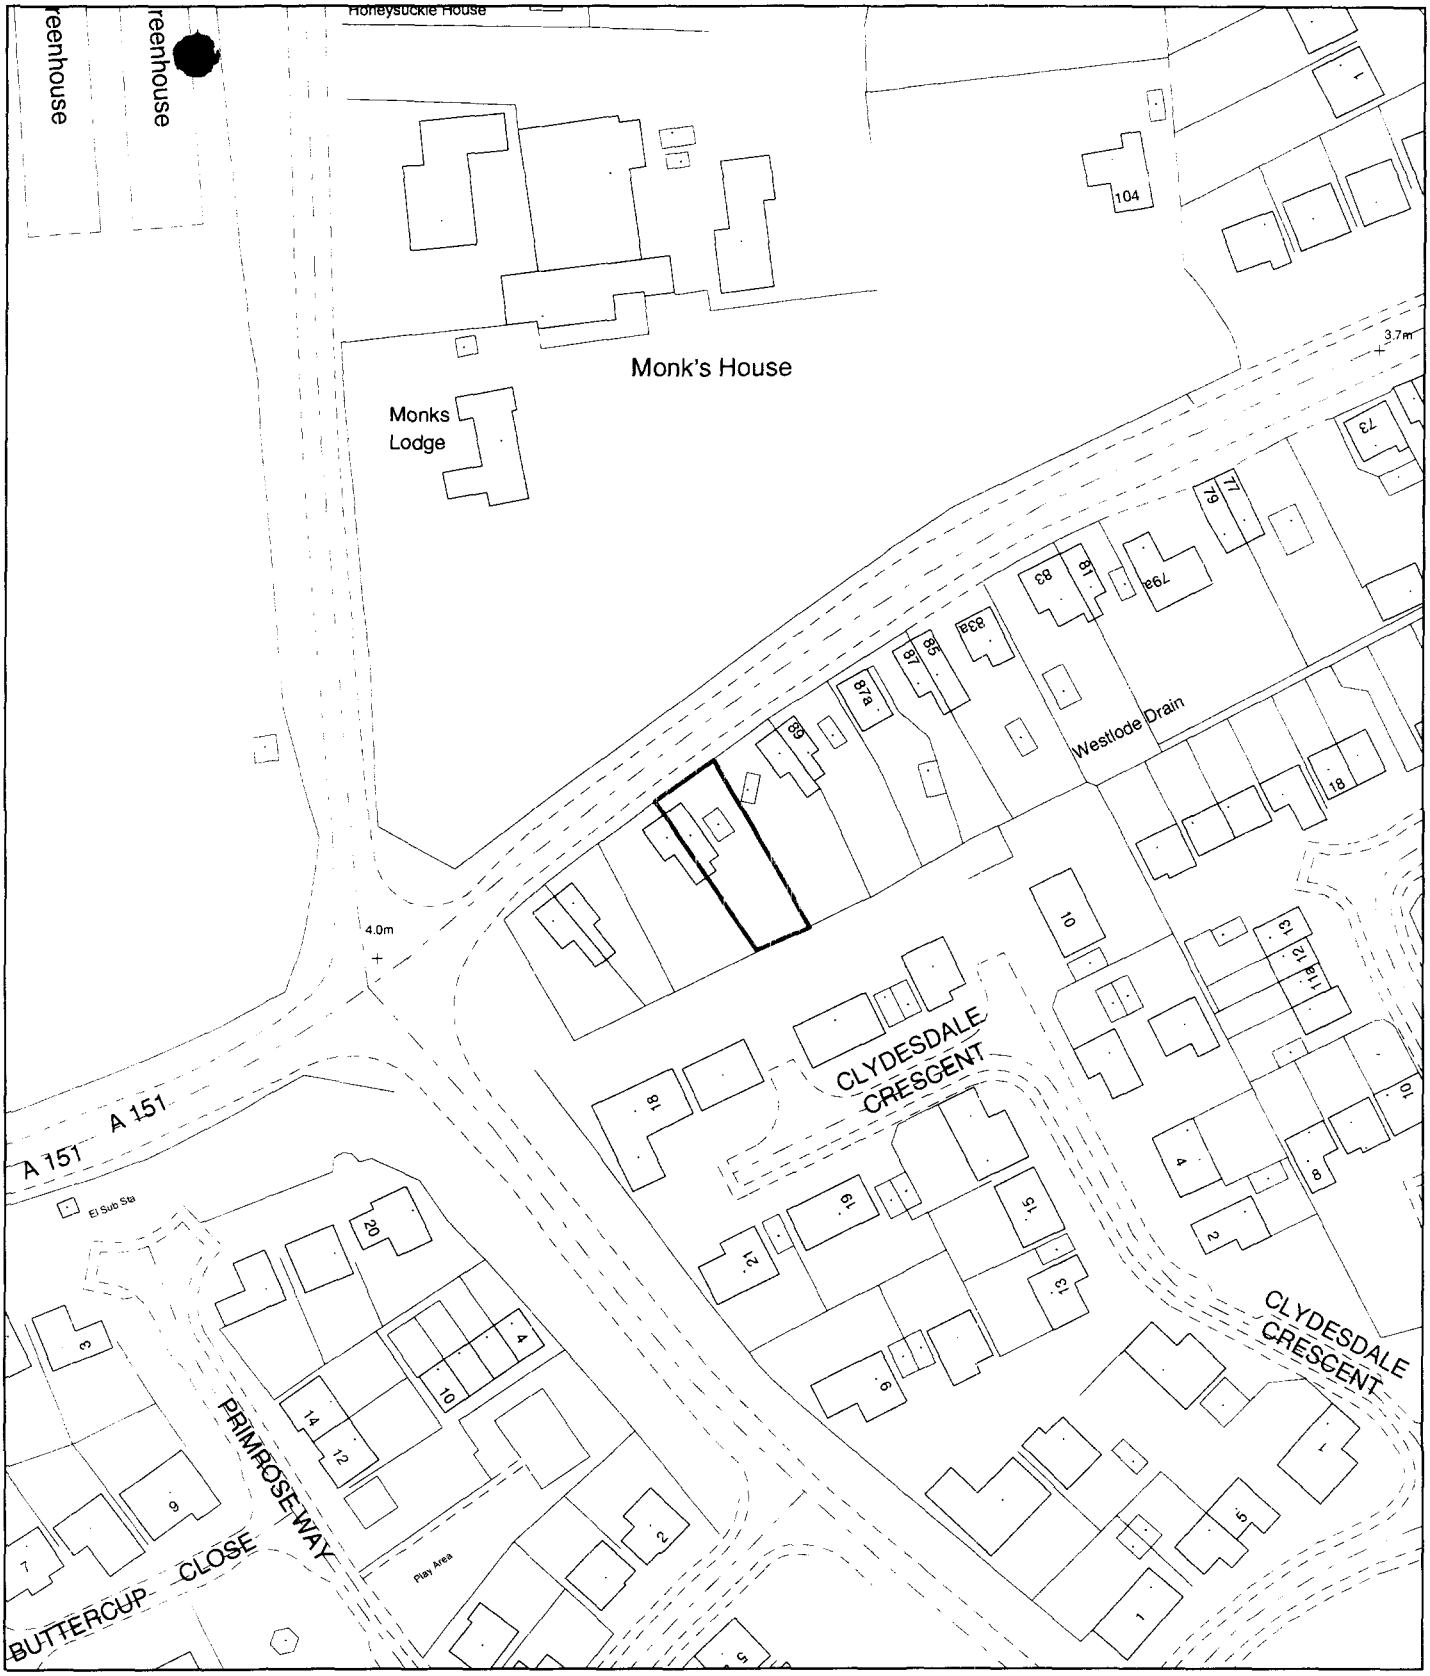


Planning Application Location Plan
Ward Member Notification

H16/0971/01


Scale: 1:1250

FILE COPY

Housing and Planning Services Department

Council Offices, Priory Road, Spalding, Lincolnshire

PLEASE DO NOT COPY THIS PLAN
This map is reproduced from Ordnance Survey material with permission of Ordnance Survey on behalf of Her Majesty's Stationery Office (c) Crown copyright. Unauthorised reproduction infringes Crown copyright and may lead to prosecution or civil

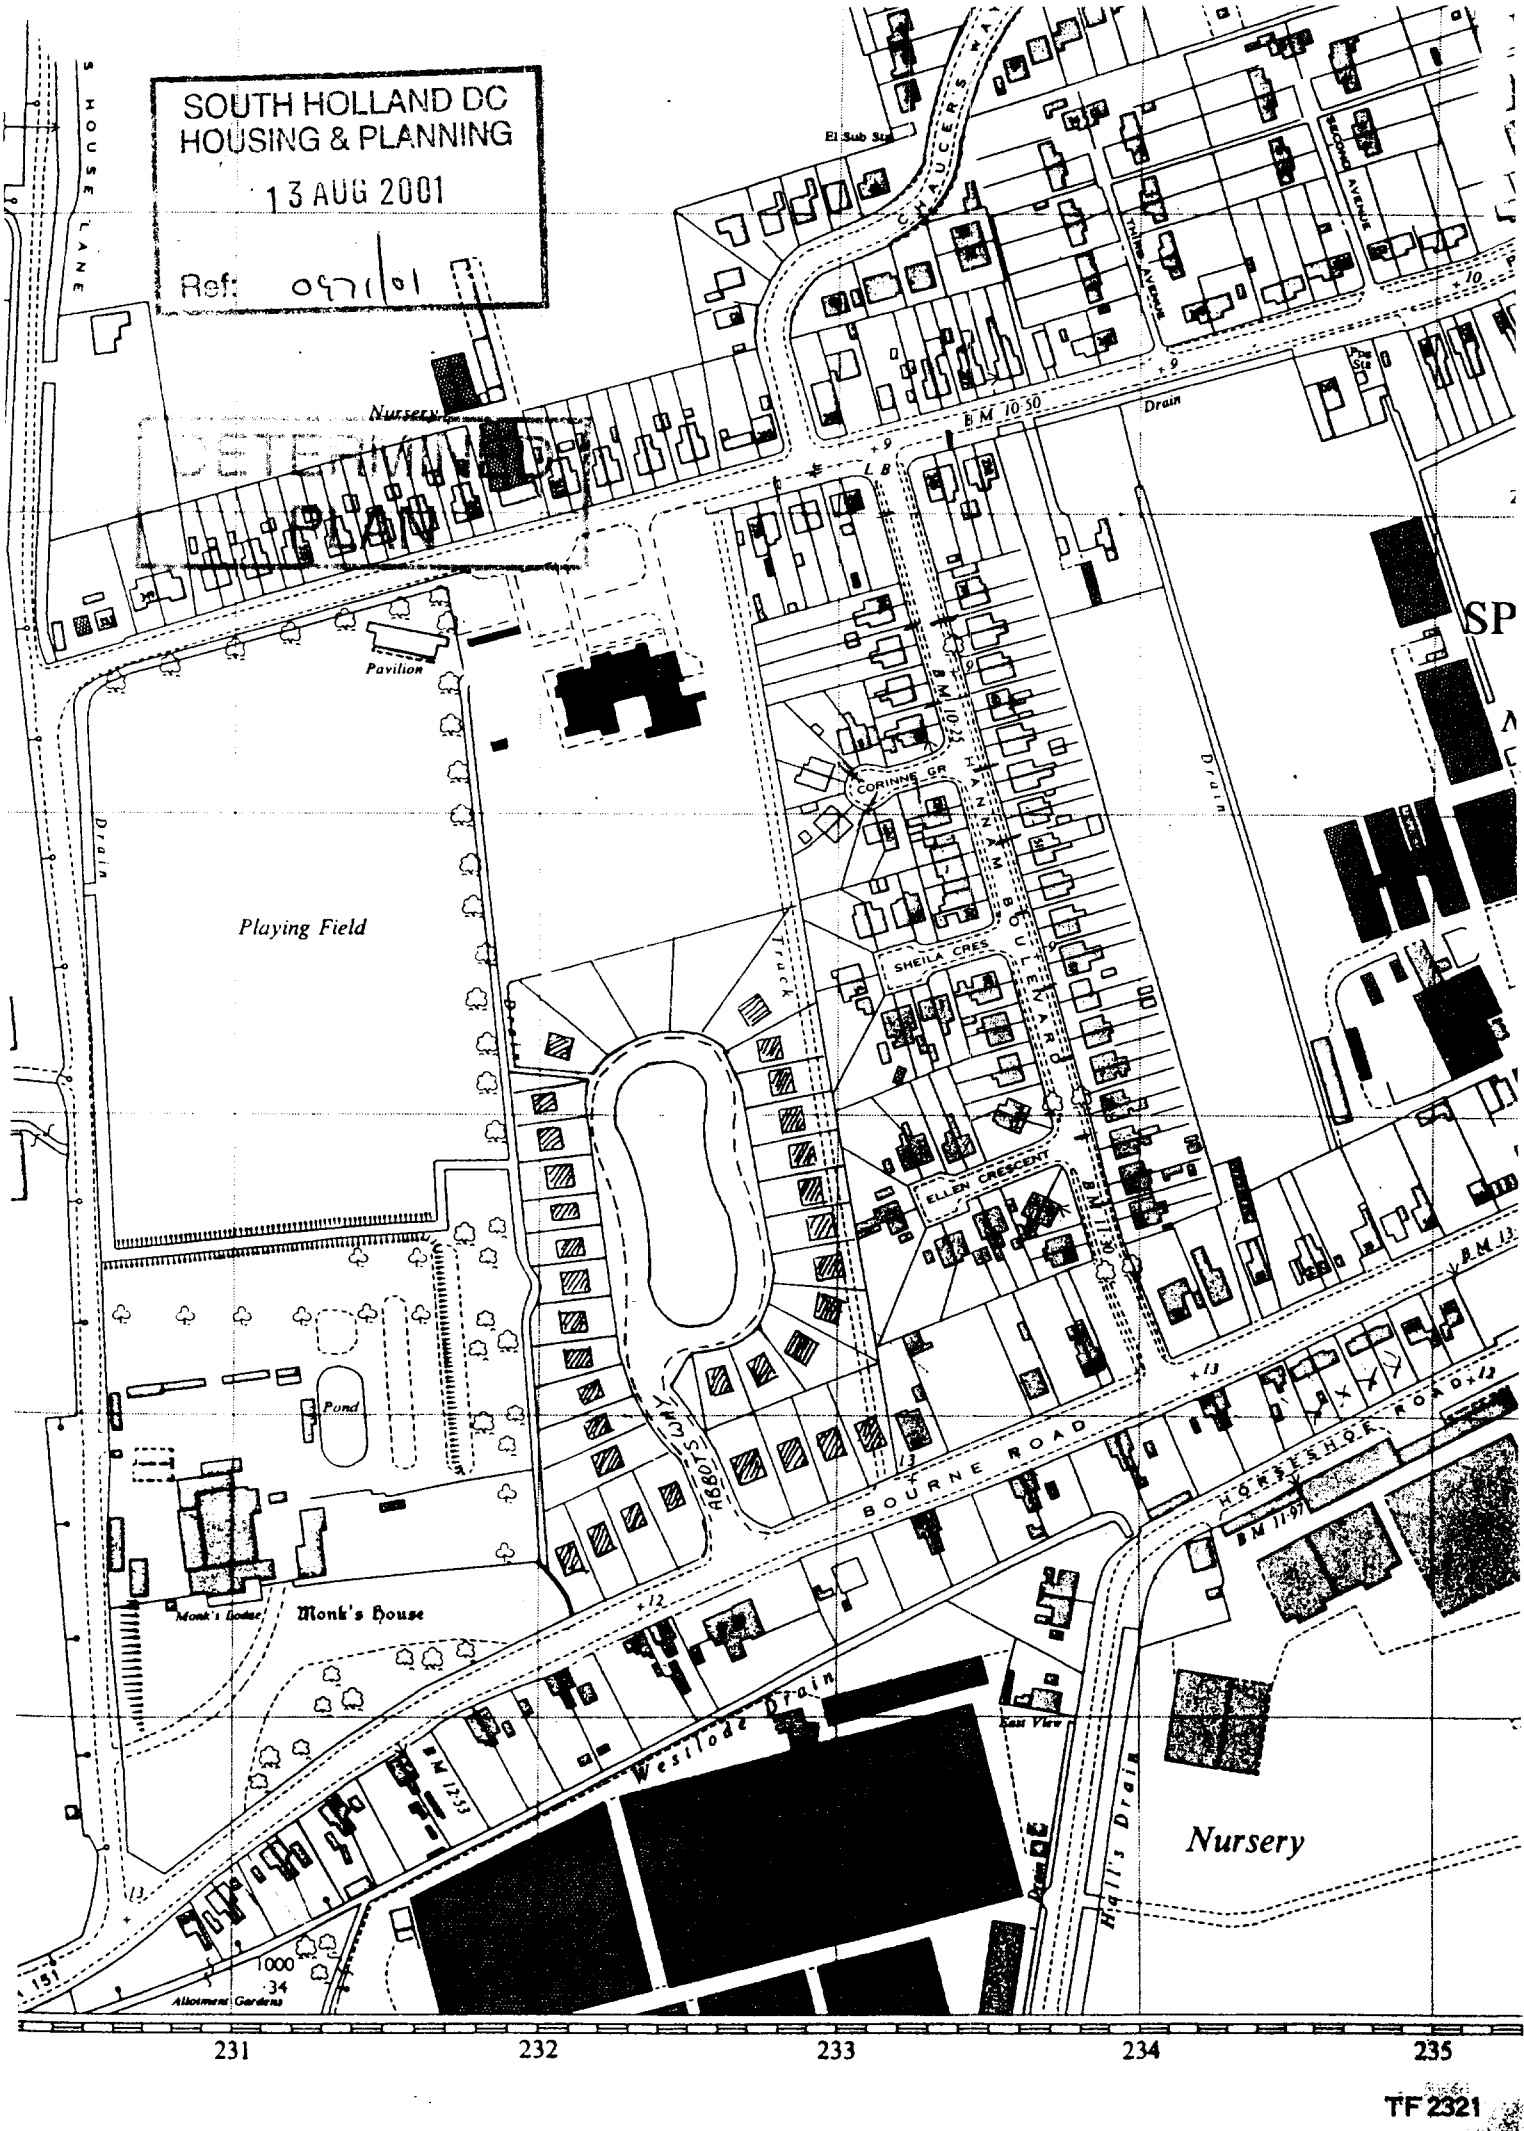
SOUTH HOLLAND DC
HOUSING & PLANNING
13 AUG 2001
Ref: 0971/01
PLAN
SHOUSE LANE
Nursery
Pavilion
Drain
Playing Field
Pond
Monk's Lodge
Monk's House
Westlode Drain
Allotment Gardens
CHAUCER AVENUE
CORINNE GR
SHEILA CRES
ELLEN CRESCENT
ABBOTS WAY
BOURNE ROAD
HOKESHOR ROAD
East View
Nursery
231
232
233
234
235
TF 2321
3500
4000
4500
ectares