



DO NOT SCALE THIS DRAWING. THE CONTRACTOR IS DEEMED TO HAVE CHECKED ALL DIMENSIONS ON SITE AND REPORT ANY DISCREPANCIES TO OGLESBY & LIMB LTD.
THE CONTENTS OF THIS DRAWING ARE COVERED BY COPYRIGHT AND REMAIN THE PROPERTY OF OGLESBY & LIMB LTD. WRITTEN APPROVAL MUST BE OBTAINED FROM OGLESBY & LIMB LTD PRIOR TO DUPLICATION OR REPRODUCTION OF THIS DRAWING OR ITS CONTENTS.
ANY DIMENSIONS NOT SHOWN ARE TO BE CHECKED AND AGREED WITH OGLESBY & LIMB LTD.

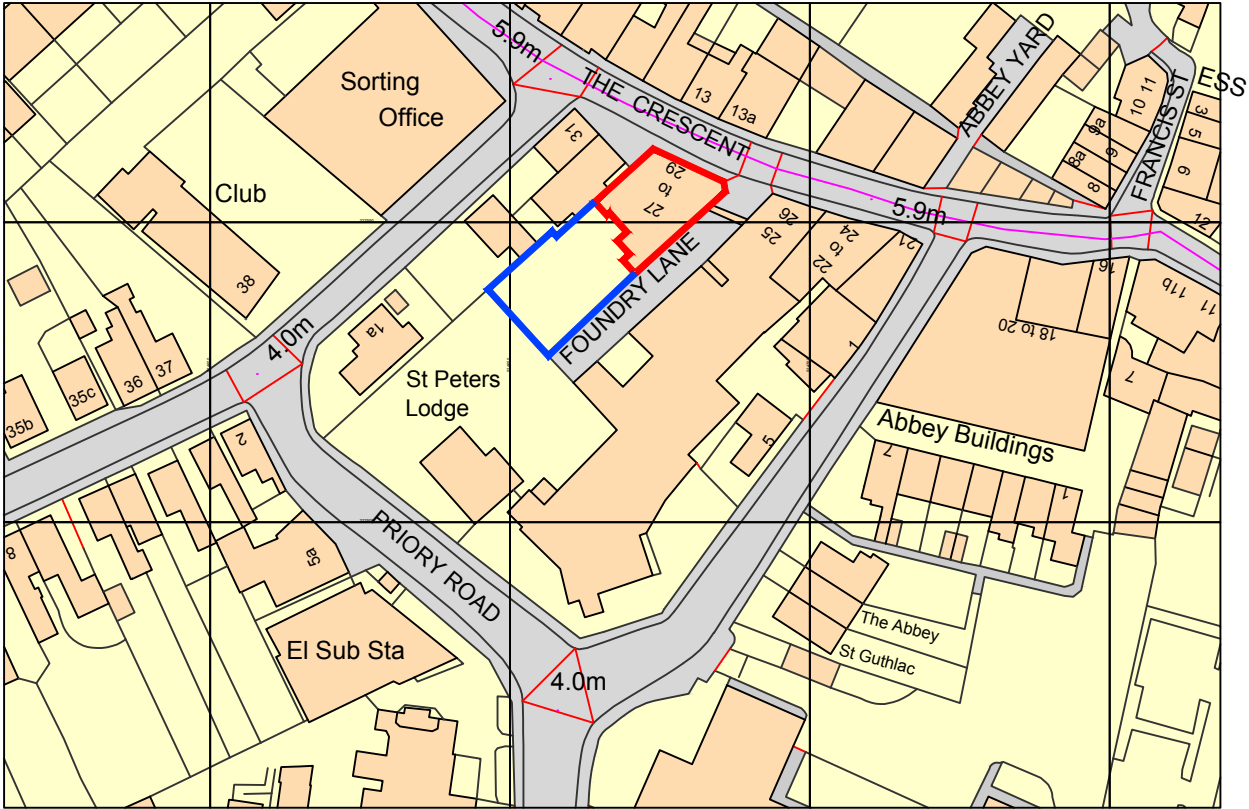


Ordnance Survey, (c) Crown Copyright 2017. All rights reserved. Licence number 100022432

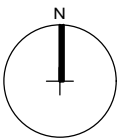

Site Location Plan

Scale 1:1250

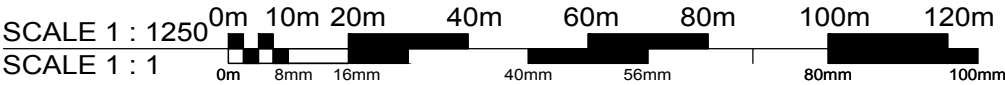

Oglesby & Limb Ltd

Chartered Architect

Suite 1 Market Chambers
12 Market Place
Spalding, Lincolnshire
PE11 1SL

Tel: 01775 761196

e-mail: design@o-l-ltd.co.uk

Client:
George Adams & Son (Holding) Ltd RBS.

Project:
**Refurbishment and conversion of
27-29 The Crescent
(Aspire Health & Beauty)
Spalding
Lincolnshire.**

Drawing Title:
Site Location Plan

GENERAL ISSUE

Date: September 2017	Scale: 1:1250 at A1
Drawn by: RCW	Checked by: AJO

Drawing Number: A1256 - 01	Rev: -
--------------------------------------	------------------