


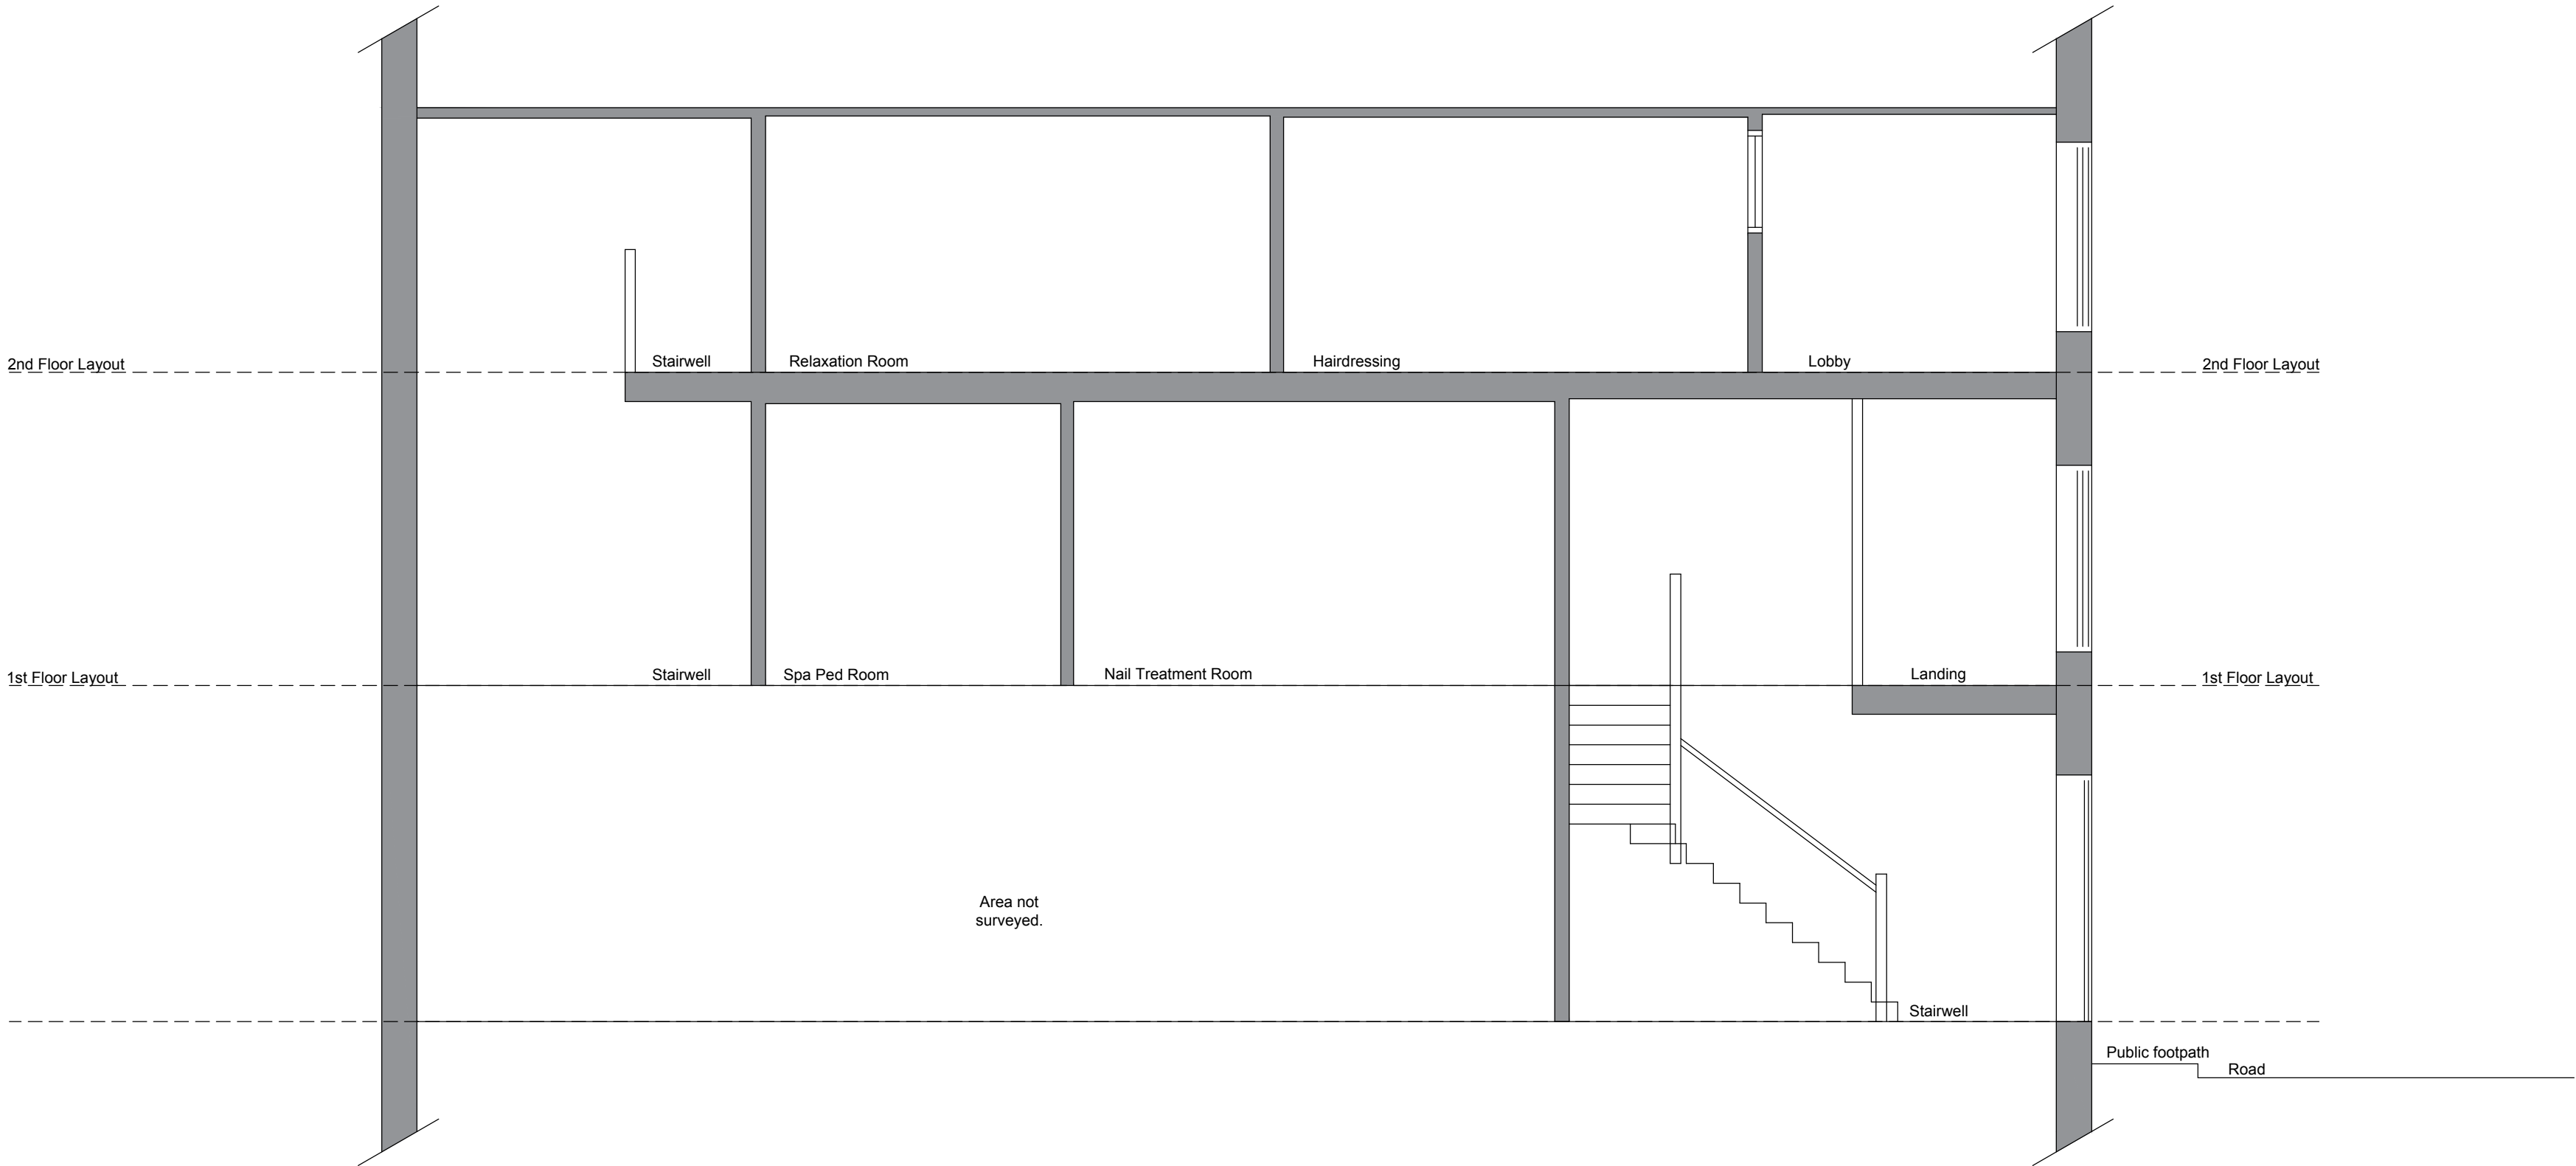

Section B-B' as existing
Scale 1:50

SCALE 1 : 50
SCALE 1 : 1

0m 0.5m 1m 2m 3m 4m 5m
0m 10mm 20mm 40mm 60mm 80mm 100mm

DO NOT SCALE THIS DRAWING. THE CONTRACTOR IS DEEMED TO HAVE CHECKED ALL DIMENSIONS ON SITE AND REPORT ANY DISCREPANCIES TO OGLESBY & LIMB LTD.
THE CONTENTS OF THIS DRAWING ARE COVERED BY COPYRIGHT AND REMAIN THE PROPERTY OF OGLESBY & LIMB LTD. WRITTEN APPROVAL MUST BE OBTAINED FROM OGLESBY & LIMB LTD PRIOR TO DUPLICATION OR REPRODUCTION OF THIS DRAWING OR ITS CONTENTS.
ANY DIMENSIONS NOT SHOWN ARE TO BE CHECKED AND AGREED WITH OGLESBY & LIMB LTD.

REV - 06.10.17 Drawing renumbered ajo

Oglesby & Limb Ltd

Chartered Architect

Suite 1 Market Chambers
12 Market Place
Spalding, Lincolnshire
PE11 1SL

Tel: 01775 761196

e-mail: design@o-l-ltd.co.uk



Client:

George Adams & Son (Holding) Ltd RBS.

Project:

**Refurbishment and conversion of
27-29 The Crescent
(former Aspire Health & Beauty)
Spalding
Lincolnshire.**

Drawing Title:

**Section B
AS EXISTING**

GENERAL ISSUE

Date:	July 2017	Scale:	1:50 at A1
Drawn by:	RCW	Checked by:	AJO

Drawing Number:

A1256 -05

Rev:

-