

Planning Application Location Plan
Ward Member Notification

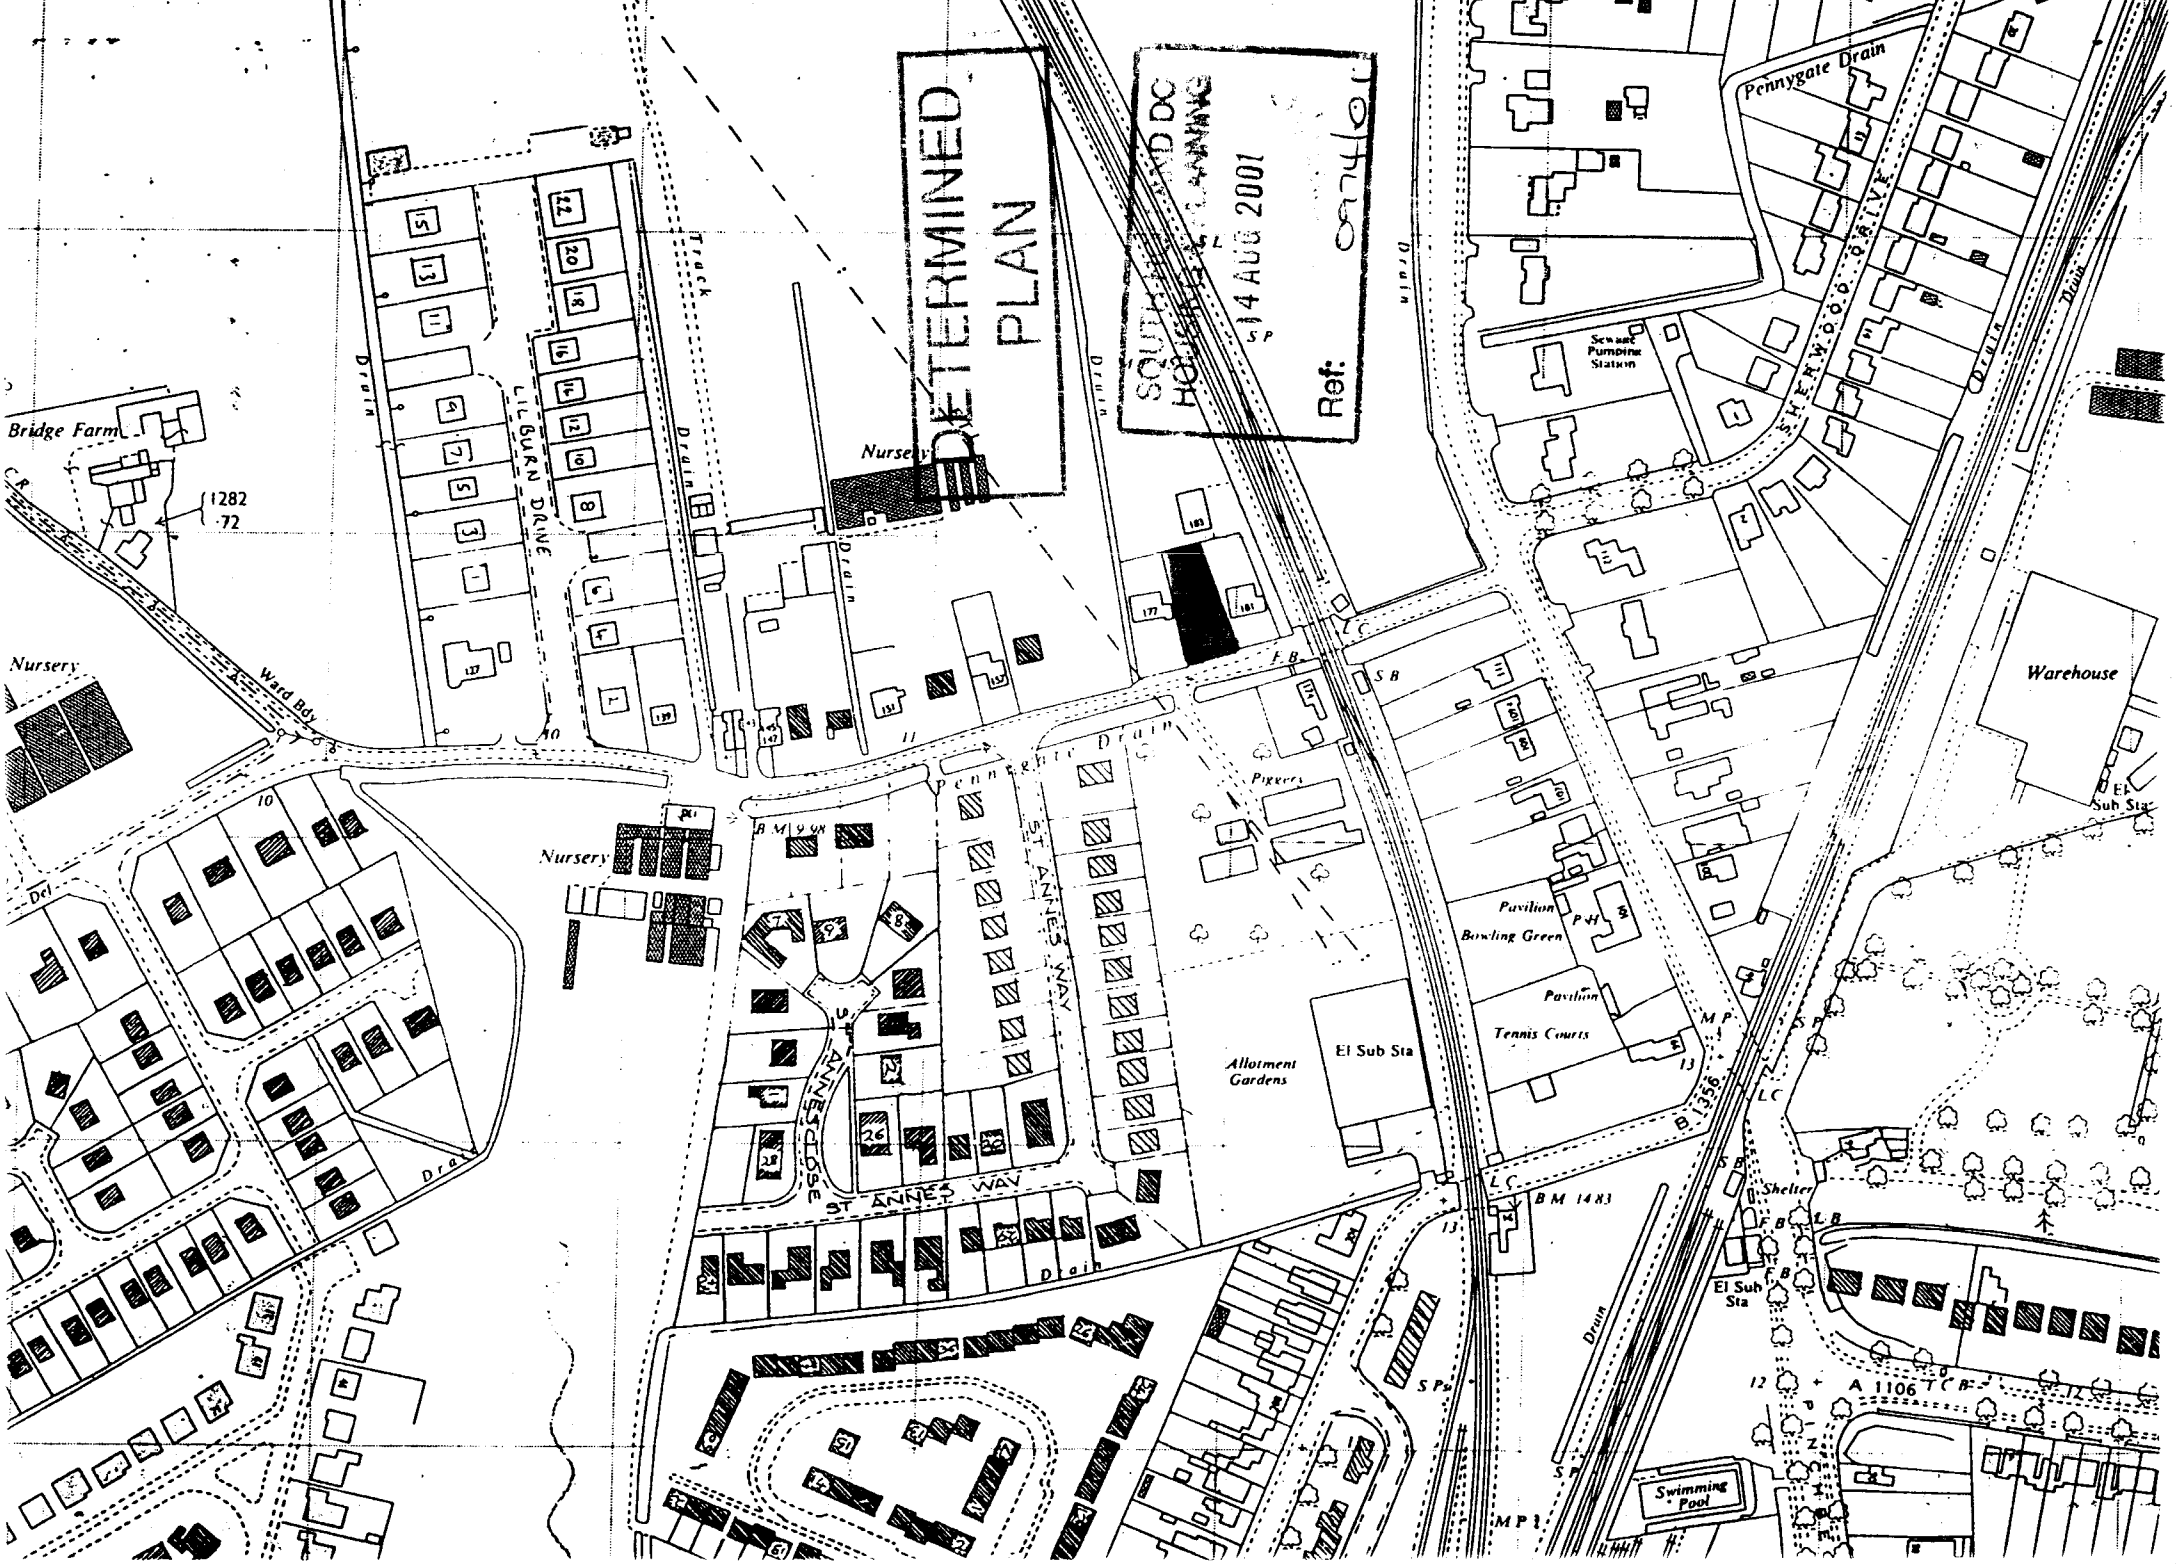
H16/0974/01

Scale: 1:1250

Housing and Planning Services Department

Council Offices, Priory Road, Spalding, Lincolnshire

PLEASE DO NOT COPY THIS PLAN
This map is reproduced from Ordnance Survey material with permission of Ordnance Survey on behalf of Her Majesty's Stationery Office (c) Crown copyright. Unauthorised reproduction infringes Crown copyright and may lead to prosecution or civil


DETERMINED PLAN
SOUTH LAKELAND DC
14 AUG 2001
Ref:
Bridge Farm
Nursery
Ward Bdy
LILBURN DRIVE
Track
Drain
Pennygate Drain
Sewage Pumping Station
SHERWOOD DRIVE
Warehouse
El Sub Sta
Pennine Drain
ST ANNES WAY
ST ANNES CLOSE
Pavilion
Bowling Green
PH
Tennis Courts
Allotment Gardens
BM 14.83
B 1356
A 1106
Shelter
Swimming Pool