



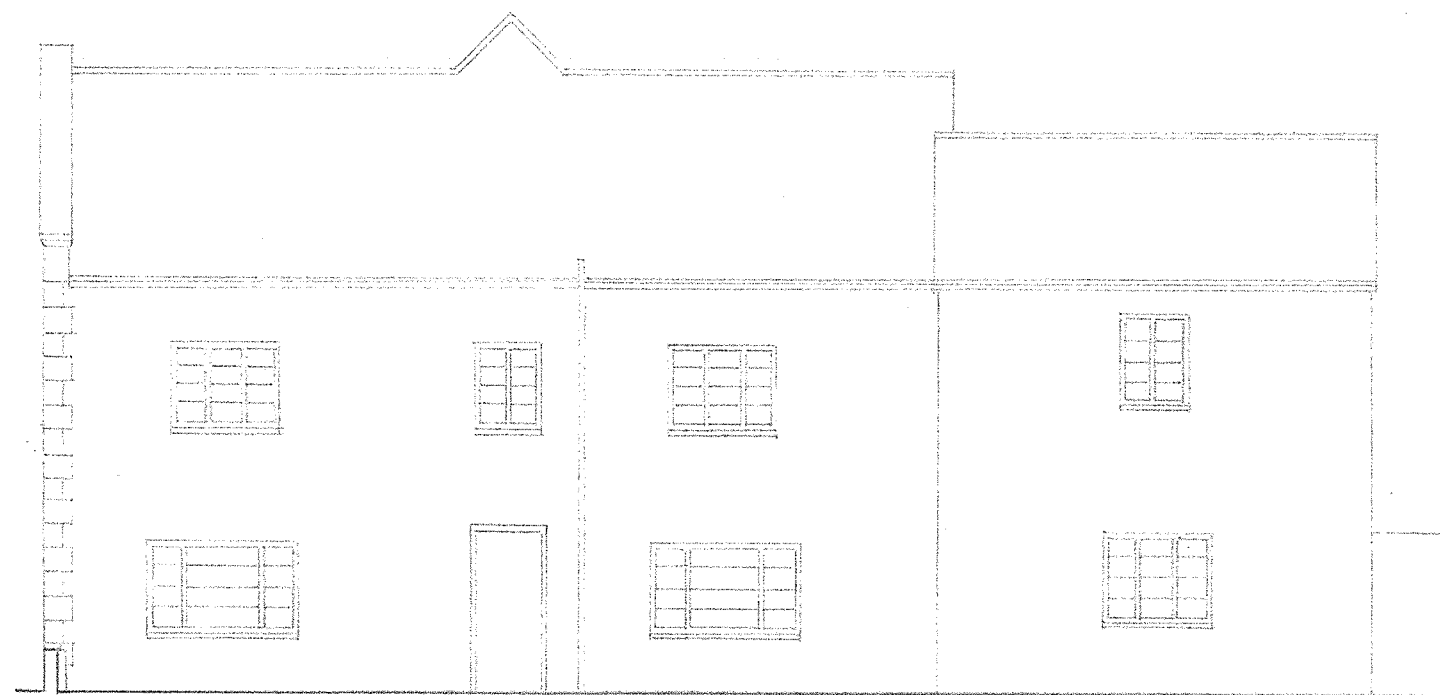


SOUTH WEST ELEVATION

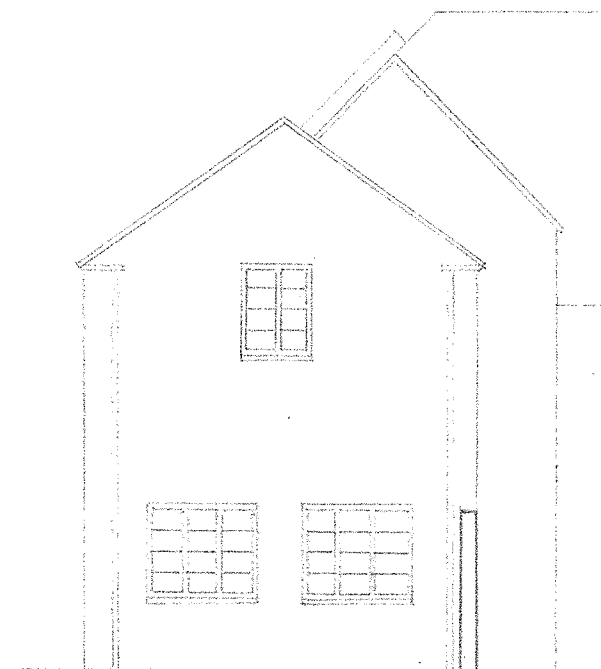


SOUTH EAST ELEVATION

External facing materials comprising slate roof, rendered walls
 painted white, metal windows painted white over tiled sill, painted
 softwood doors

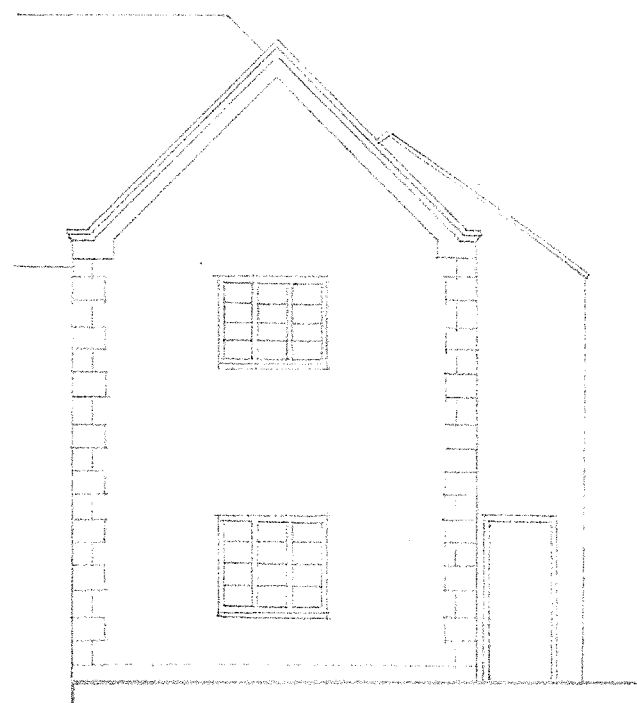

NORTH WEST ELEVATION

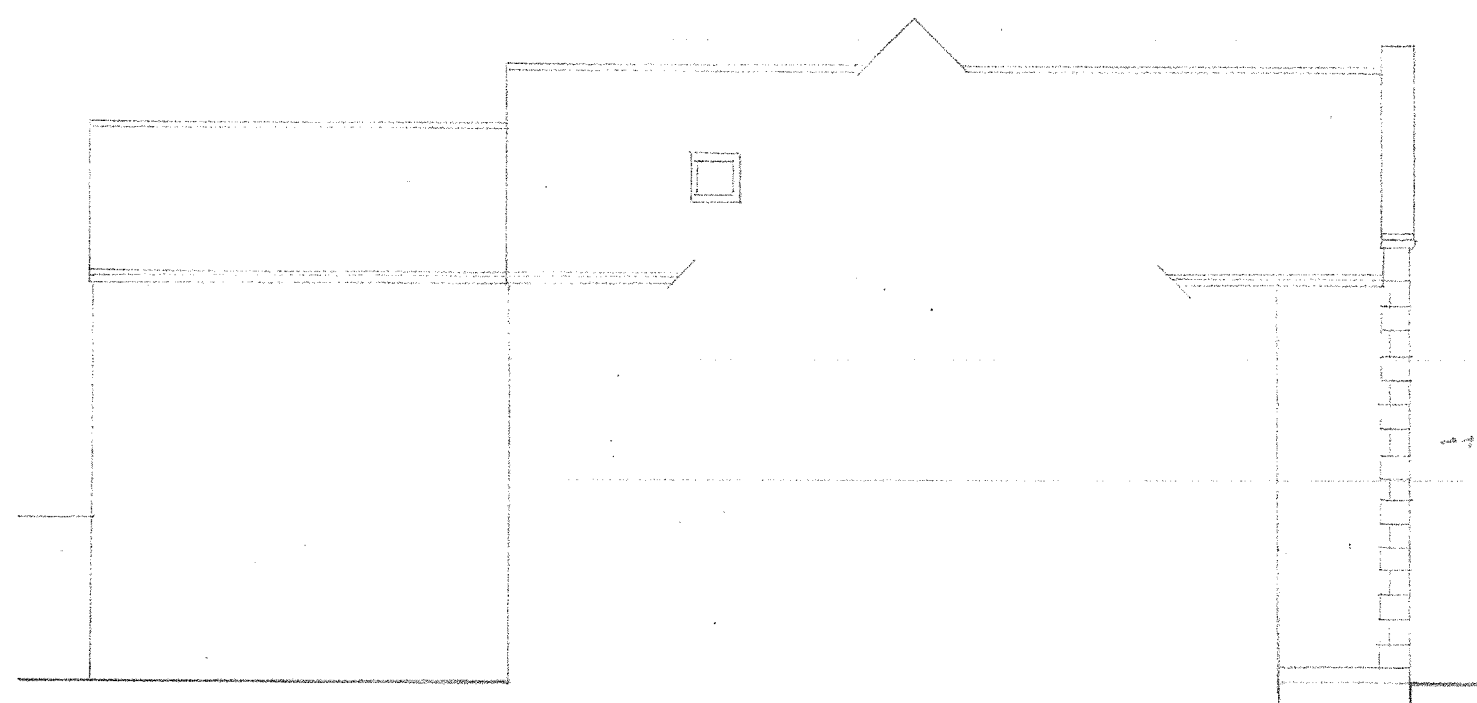

NORTH EAST ELEVATION

brickwork wall