


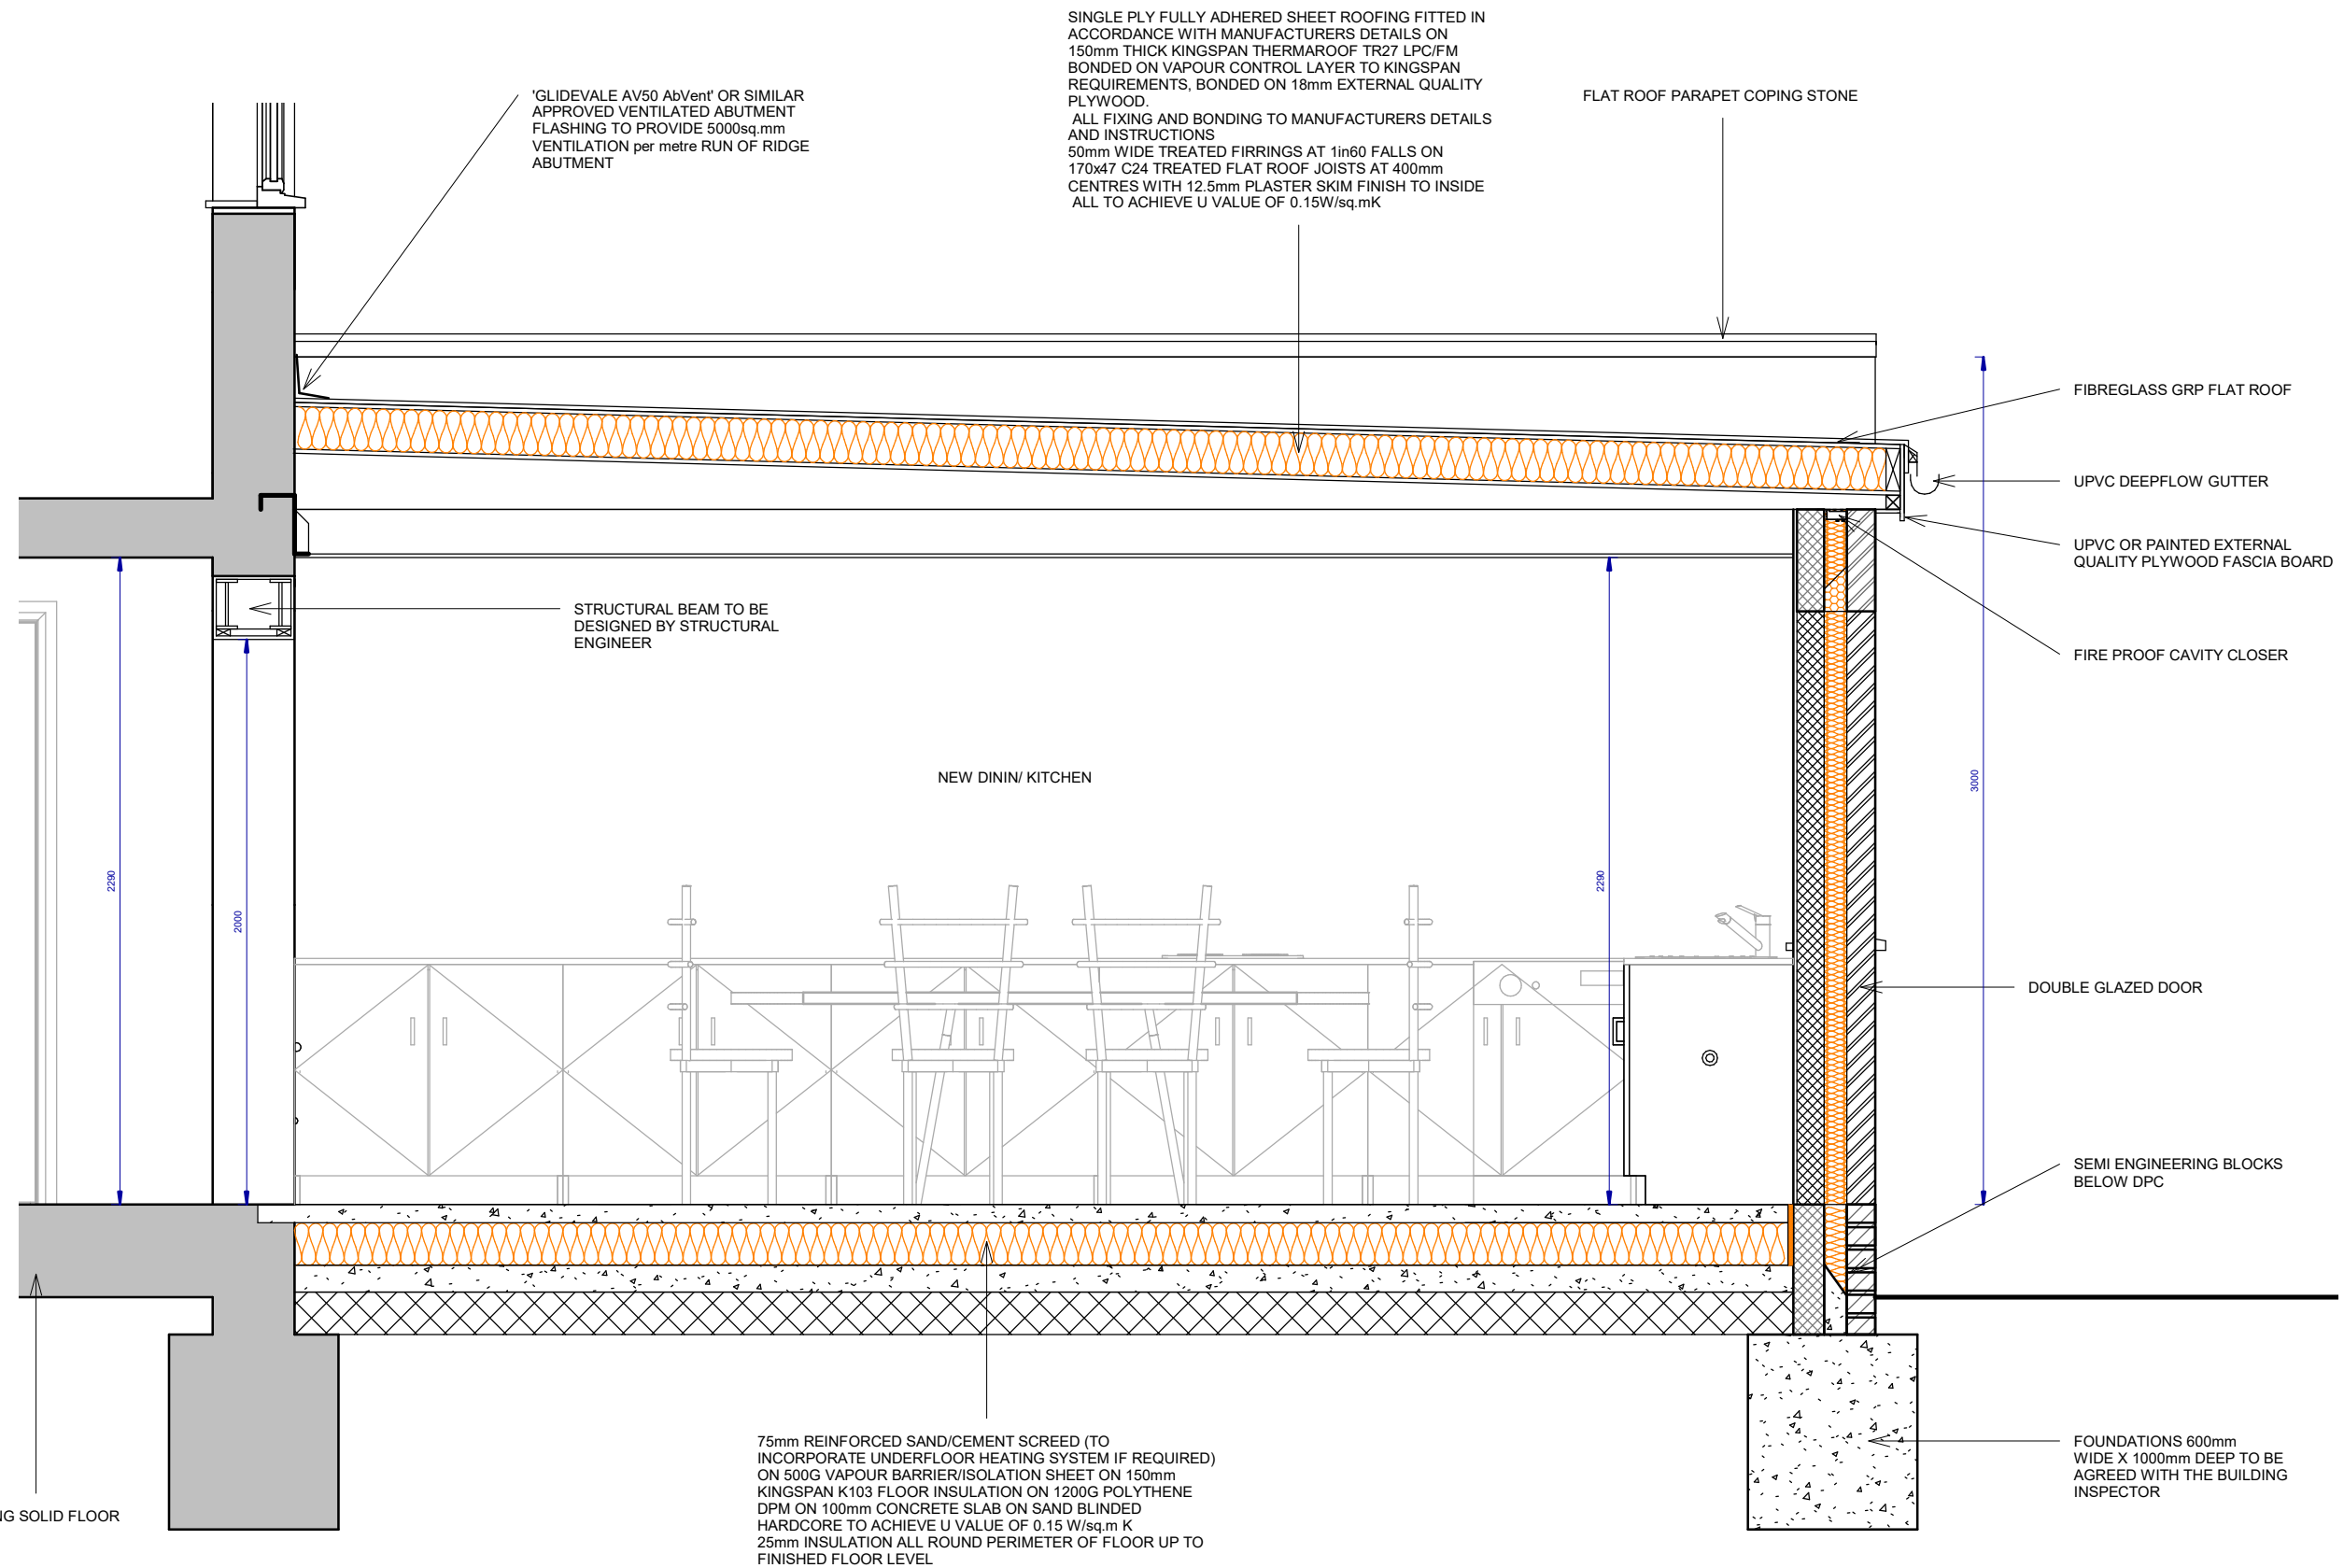

PROPOSED SECTION A-A



ALL DIMS IN MILLIMETERS UNLESS NOTED OTHERWISE
DO NOT SCALE EXCEPT FOR PLANNING PURPOSES
IF IN DOUBT - ASK

THIS DRAWING IS CONFIDENTIAL AND IS THE PROPERTY OF
KEENAN PROJECT DESIGNS LTD
© COPYRIGHT

KEENAN
PROJECT
DESIGNS

KEENAN PROJECT DESIGNS

08002335787
INFO@KEENANPROJECTDESIGNS.COM
WWW.KEENANPROJECTDESIGN.COM

CLIENT:
Marcus and Rosella Beck

ADDRESS:
7 Exeter Drive, Spalding PE11 2DY

DATE:
05/11/2024

PROJECT LEAD:
Attila Csutoras

DRAWN BY:
Nworah James

DRAWING NO:
2776 -5

SCALE:
1:25@A3

REV:
E