

GENERAL CONDITIONS
Contractors are responsible for checking all dimensions on site when work commences and before ordering any materials. Any discrepancies should be brought to the attention of the Client for remedial action before commencing further.
All materials not specified to be of a standard suitable for the work proposed and be fit for purpose. All work to be in accordance with good building practise and all necessary BS codes for Workmanship on Building Sites.

Revisions

Client: **Welland Stores Ltd**

Site: **Conversion of Existing Commercial Shop into Self Contained Residential Unit**





Dwg Title: **Existing Plans**



remway
Design Ltd

**2nd Floor - 5B Sheepmarket
Spalding
PE11 1BH
Tel : 01775 768 921
e-mail: enquiries@remwaydesign.co.uk**

Drg Size a1	Drawing Number 1891 - 03	Revision:
-----------------------	------------------------------------	-----------

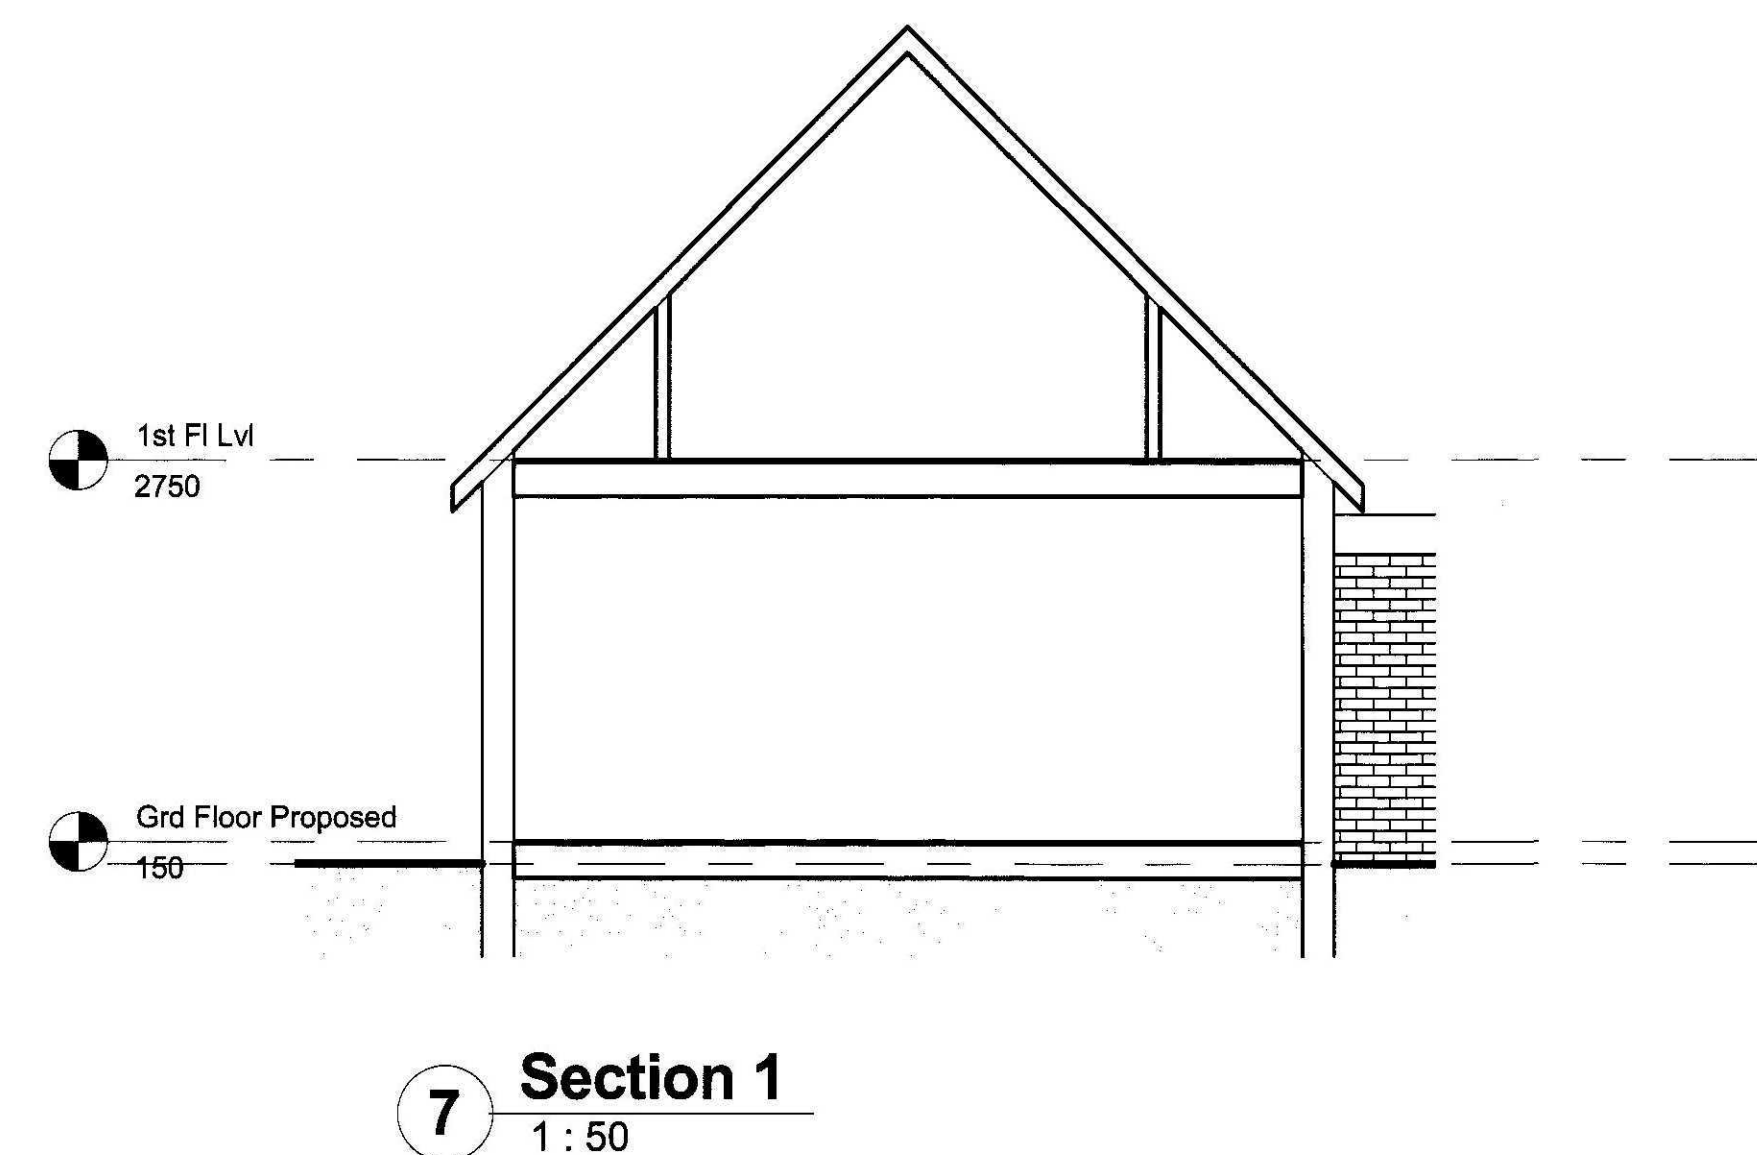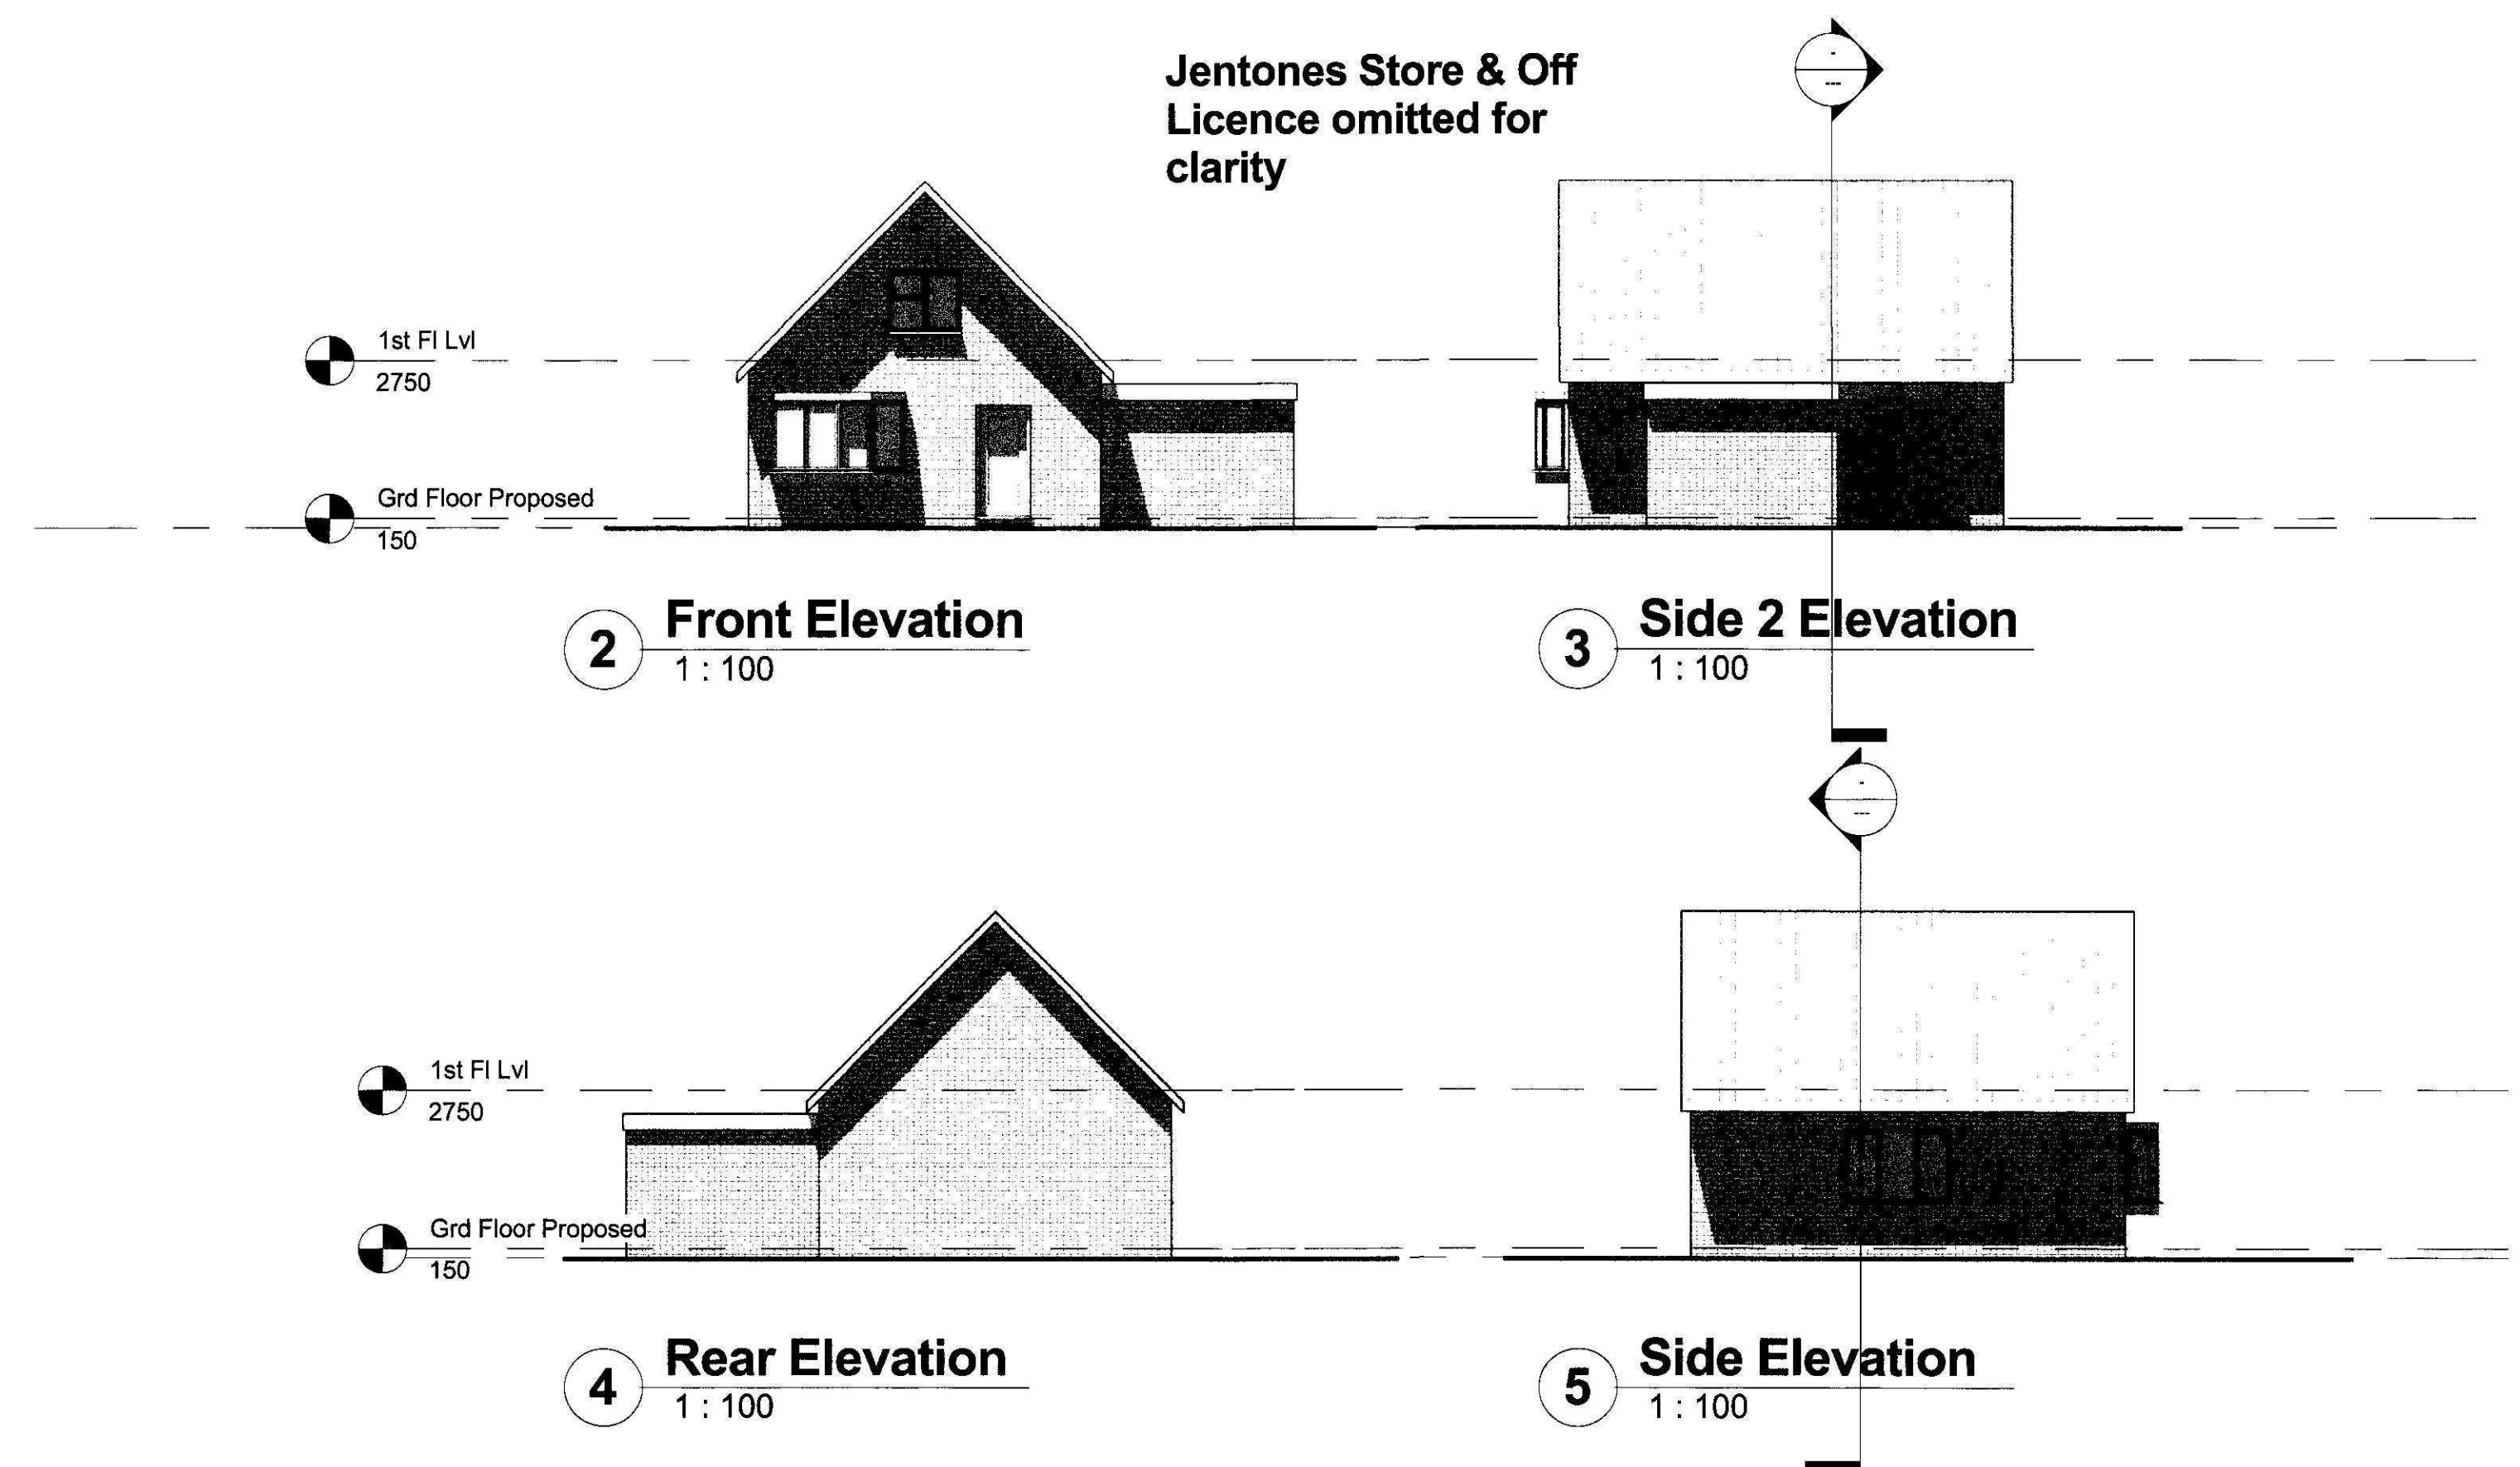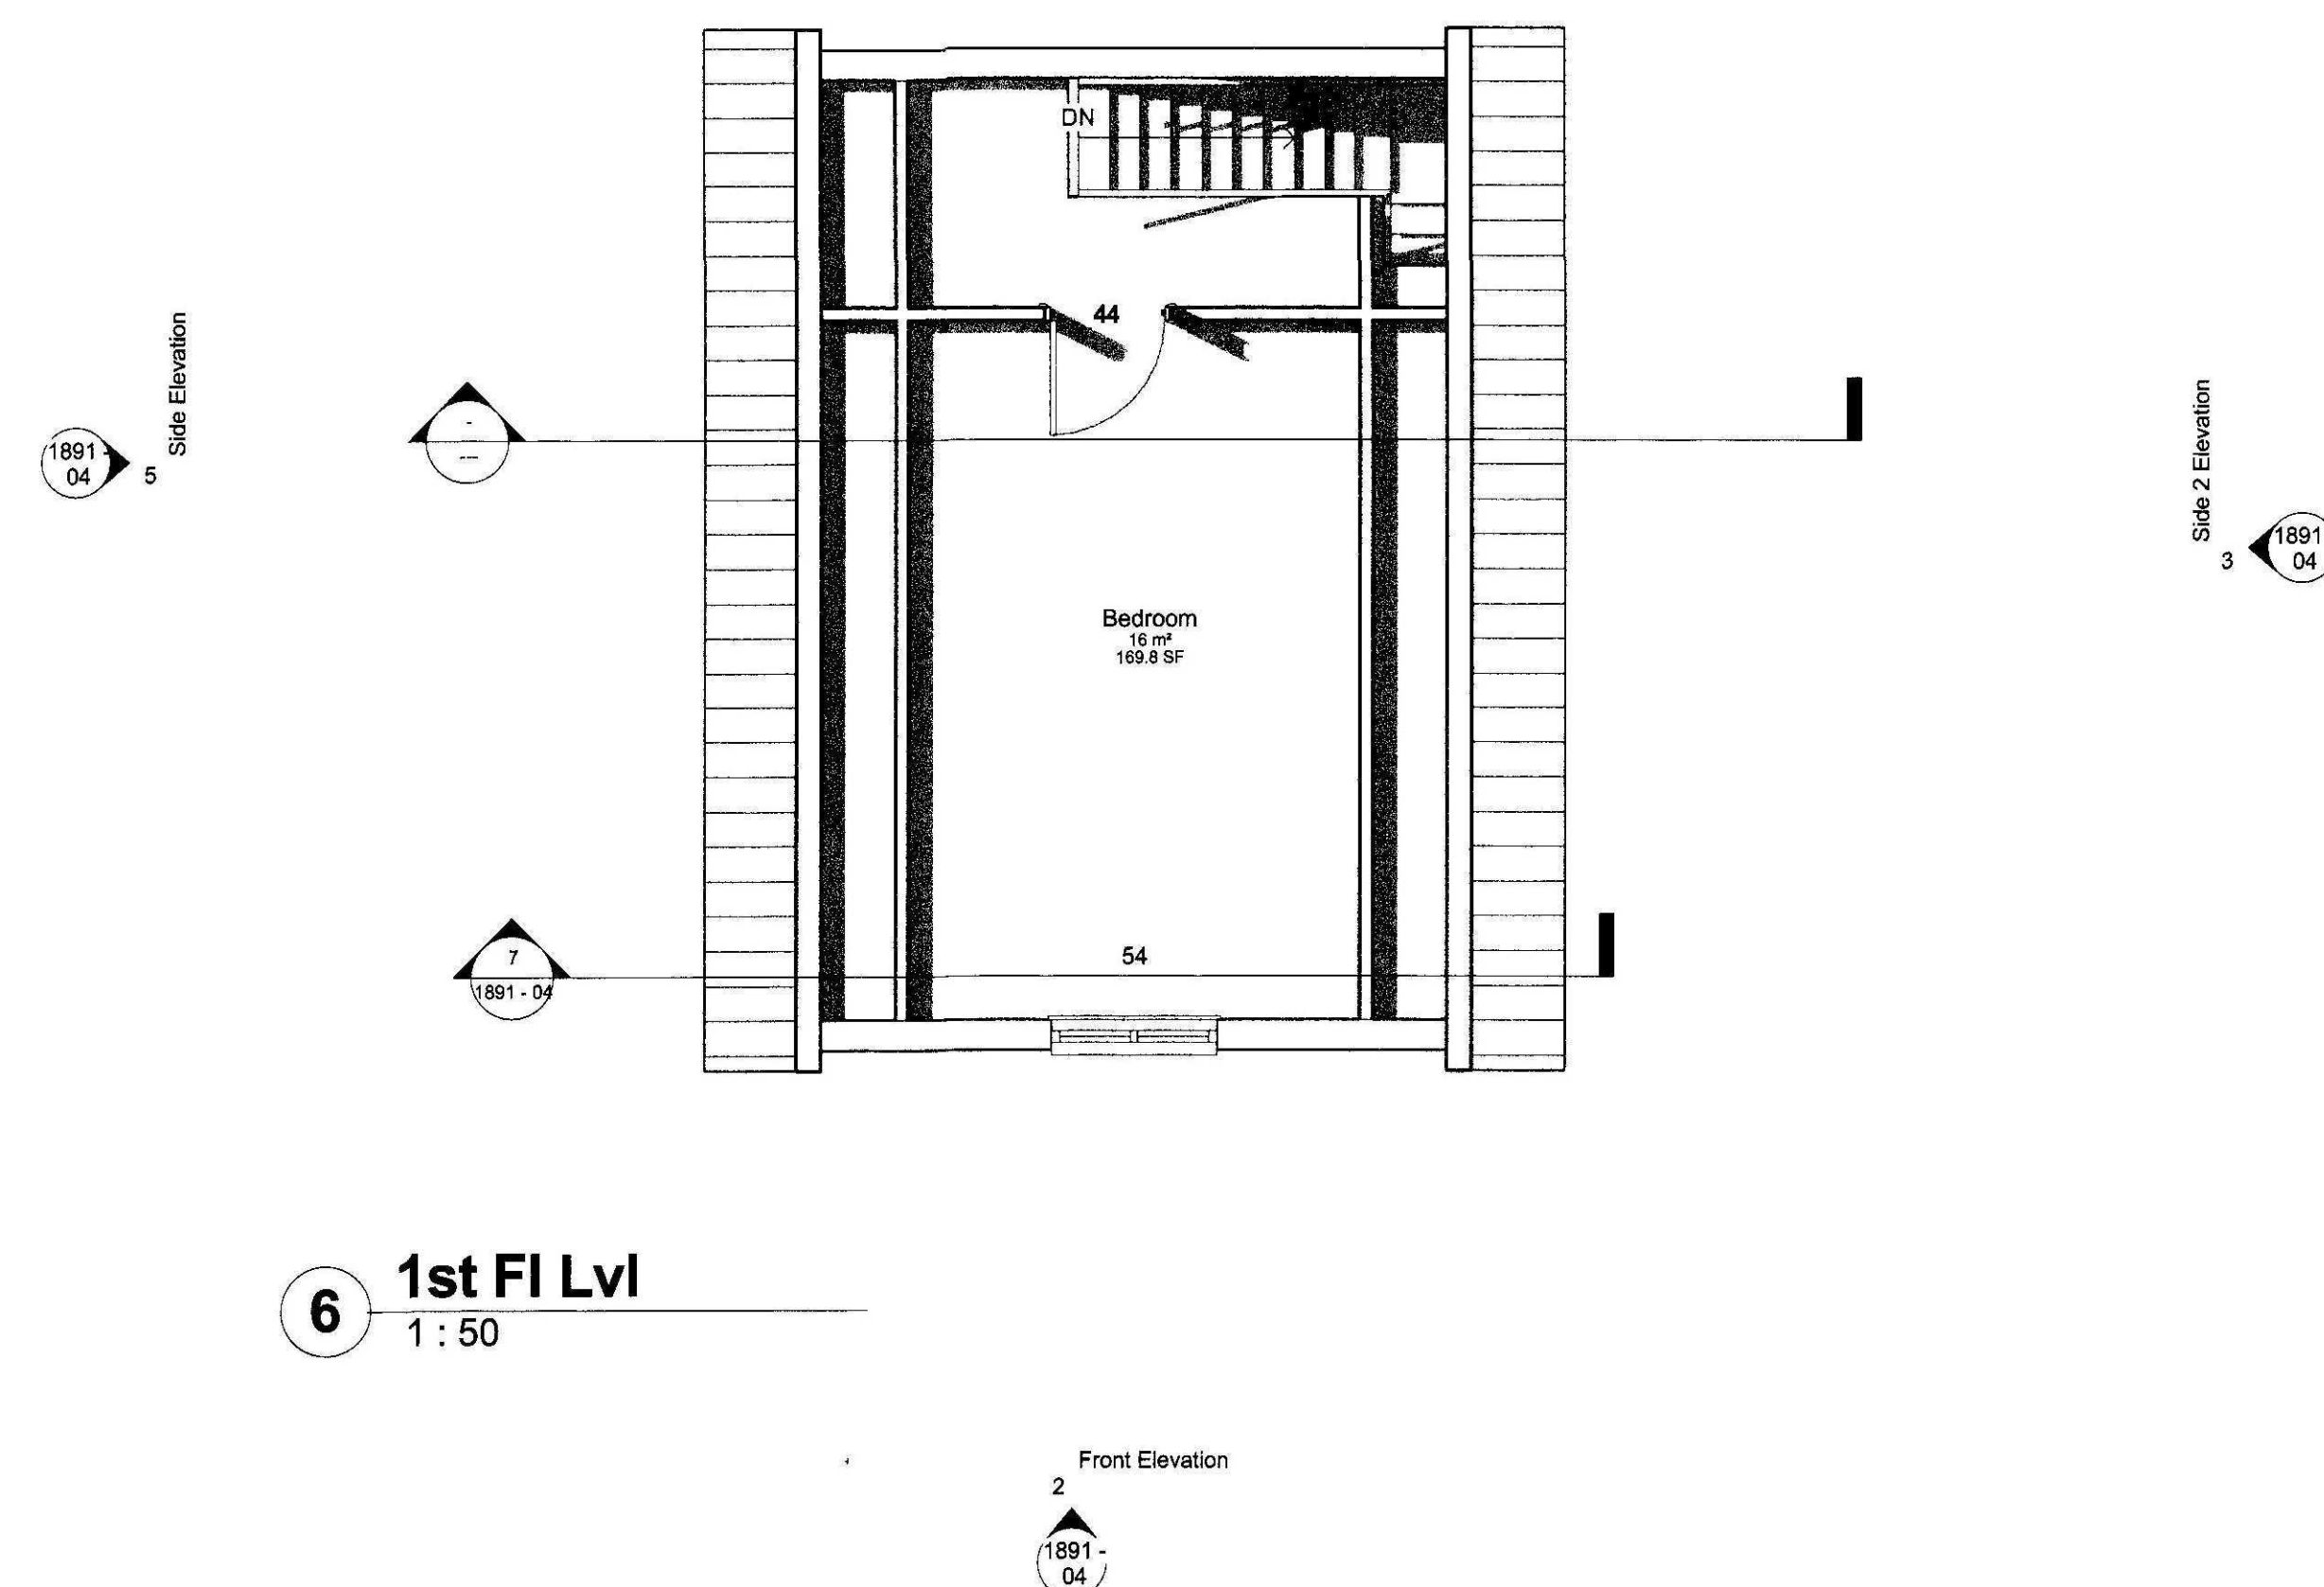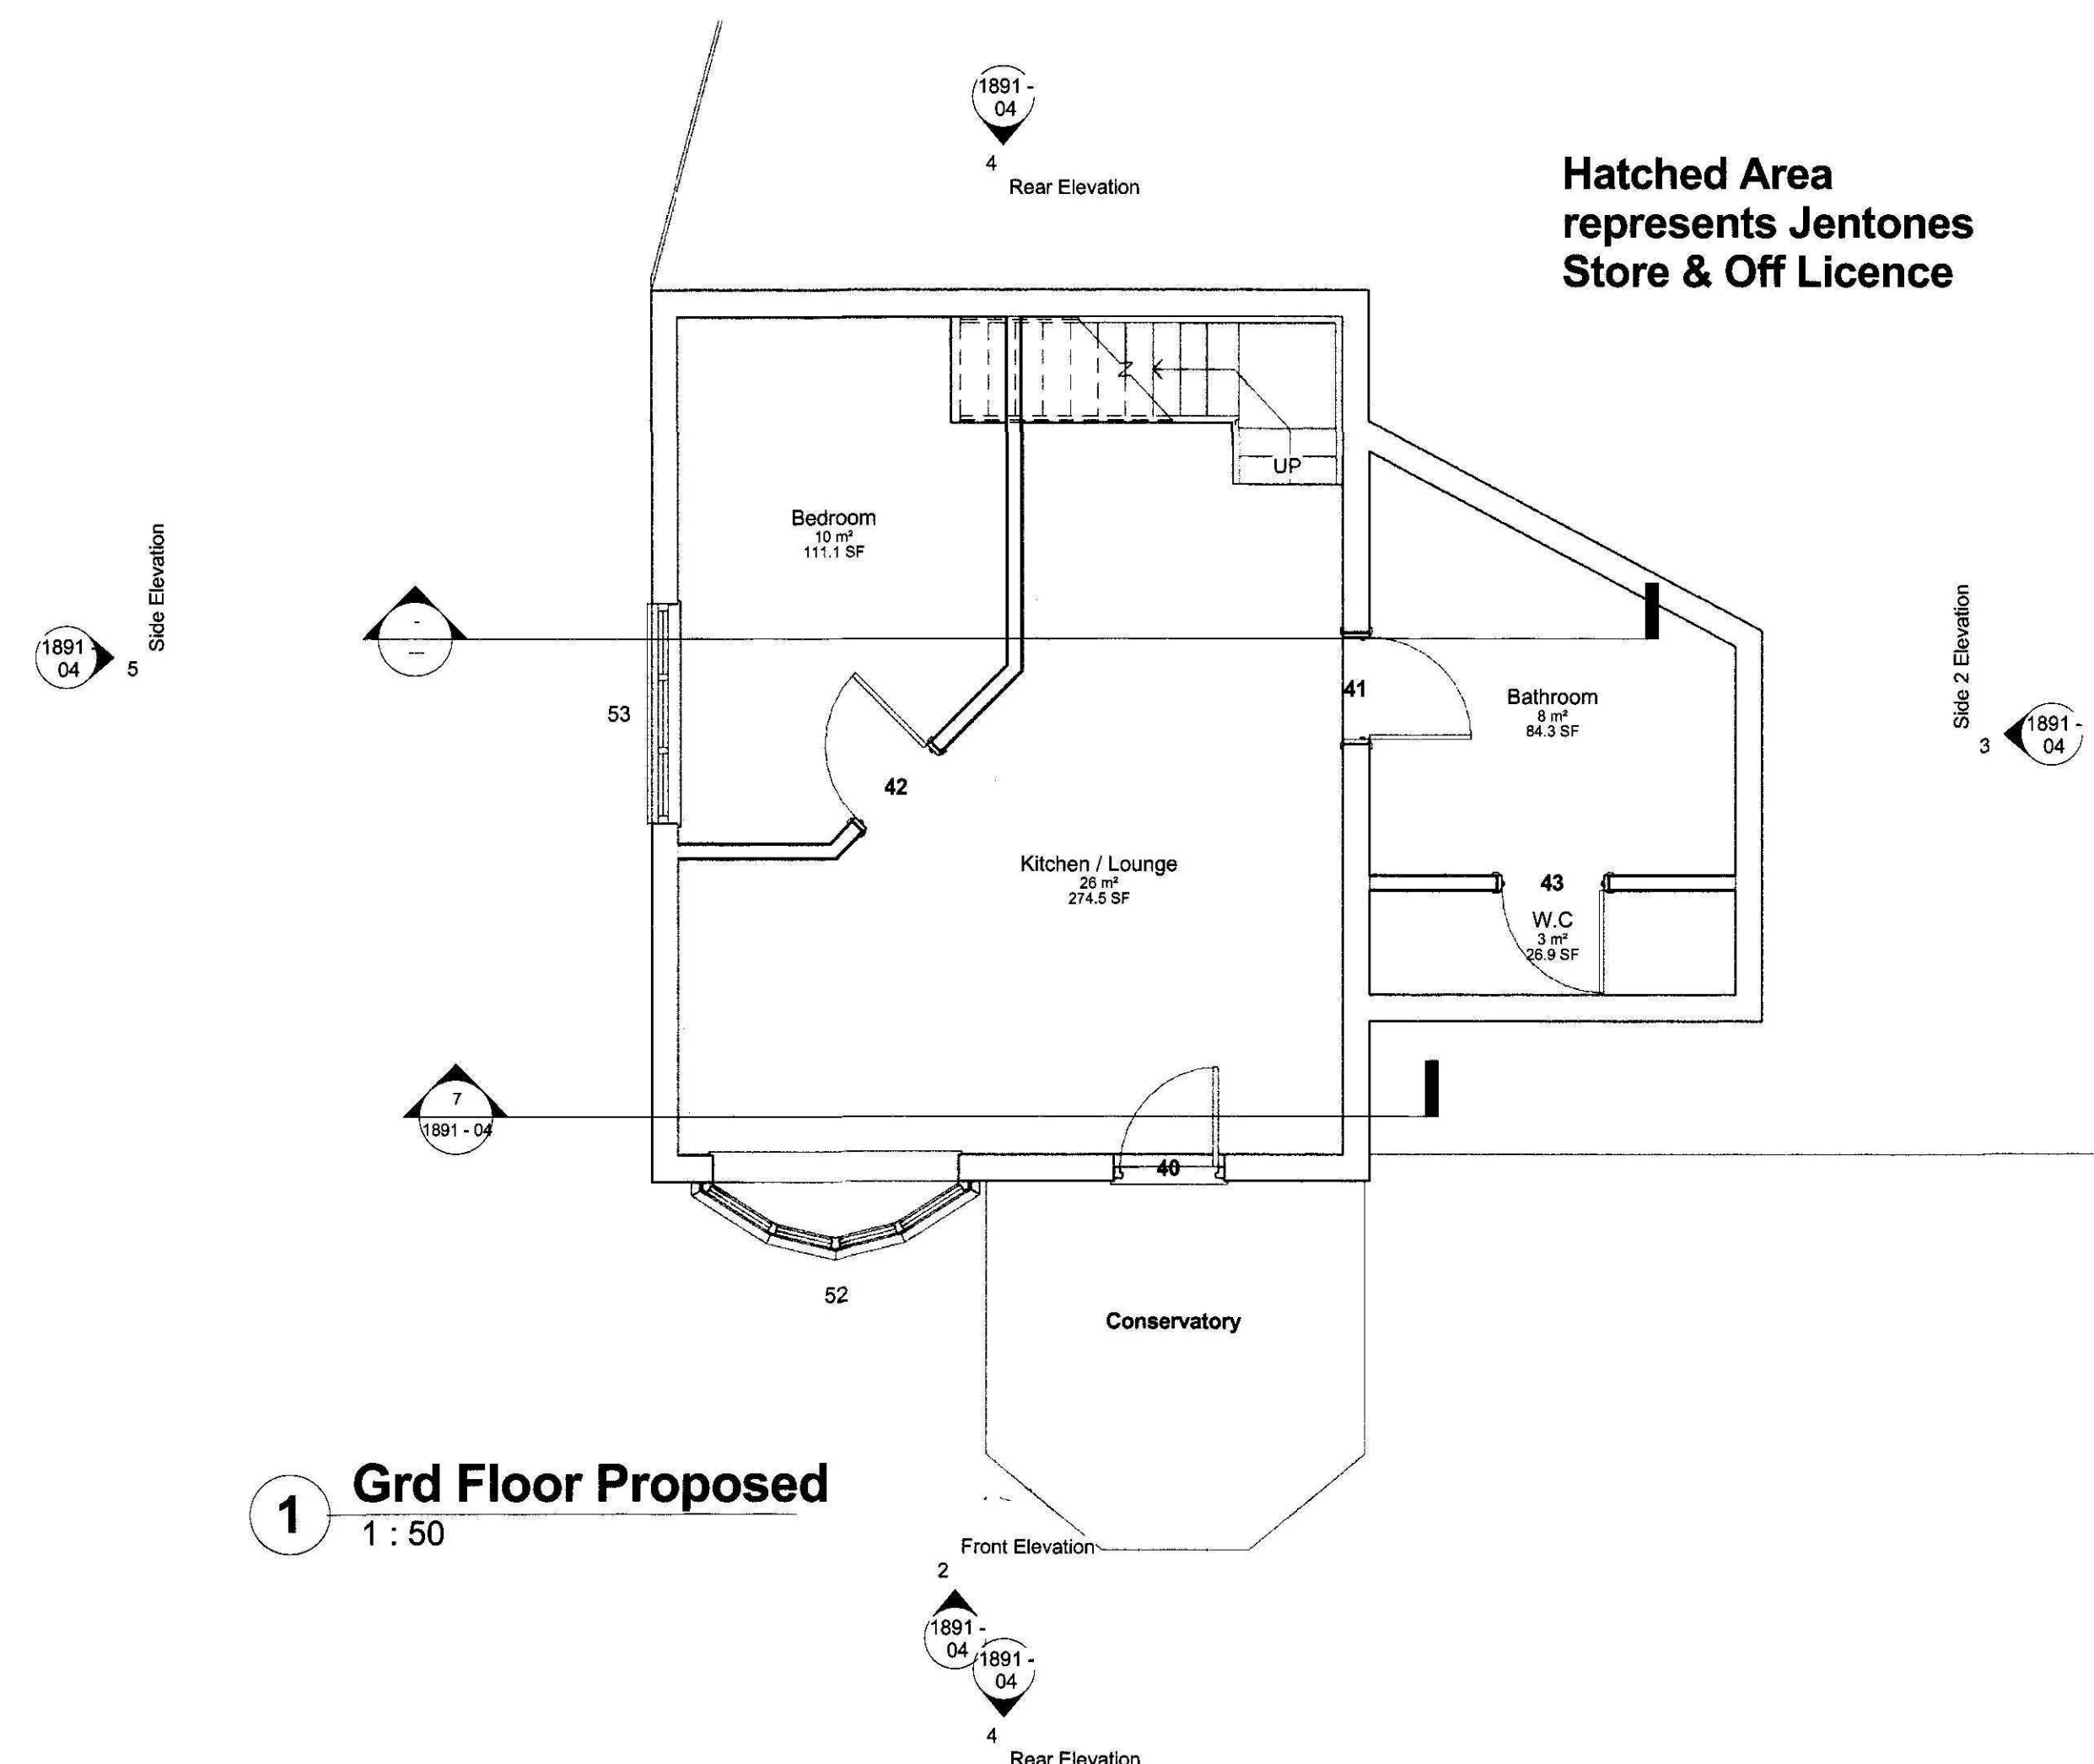

SHDC
Planning & Development
24 NOV 2010
Ref: 0979-10

GENERAL CONDITIONS
Contractors are responsible for checking all dimensions on site when work commences and before ordering any materials. Any discrepancies should be brought to the attention of the Client for remedial action before commencing further.
All materials not specified to be of a standard suitable for the work proposed and be fit for purpose. All work to be in accordance with good building practise and all necessary BS codes for Workmanship on Building Sites.

Revisions

Client: **Welland Stores Ltd**

Site: **Conversion of Existing
Commercial Shop into
Self Contained
Residential Unit**

Dwg Title: **Proposed Plans**

remway
Design Ltd

**2nd Floor - 5B Sheepmarket
Spalding
PE11 1BH
Tel : 01775 768 921
e-mail: enquiries@remwaydesign.co.uk**

Dwg Size	Drawing Number	Revision:
a1	1891 - 04	