


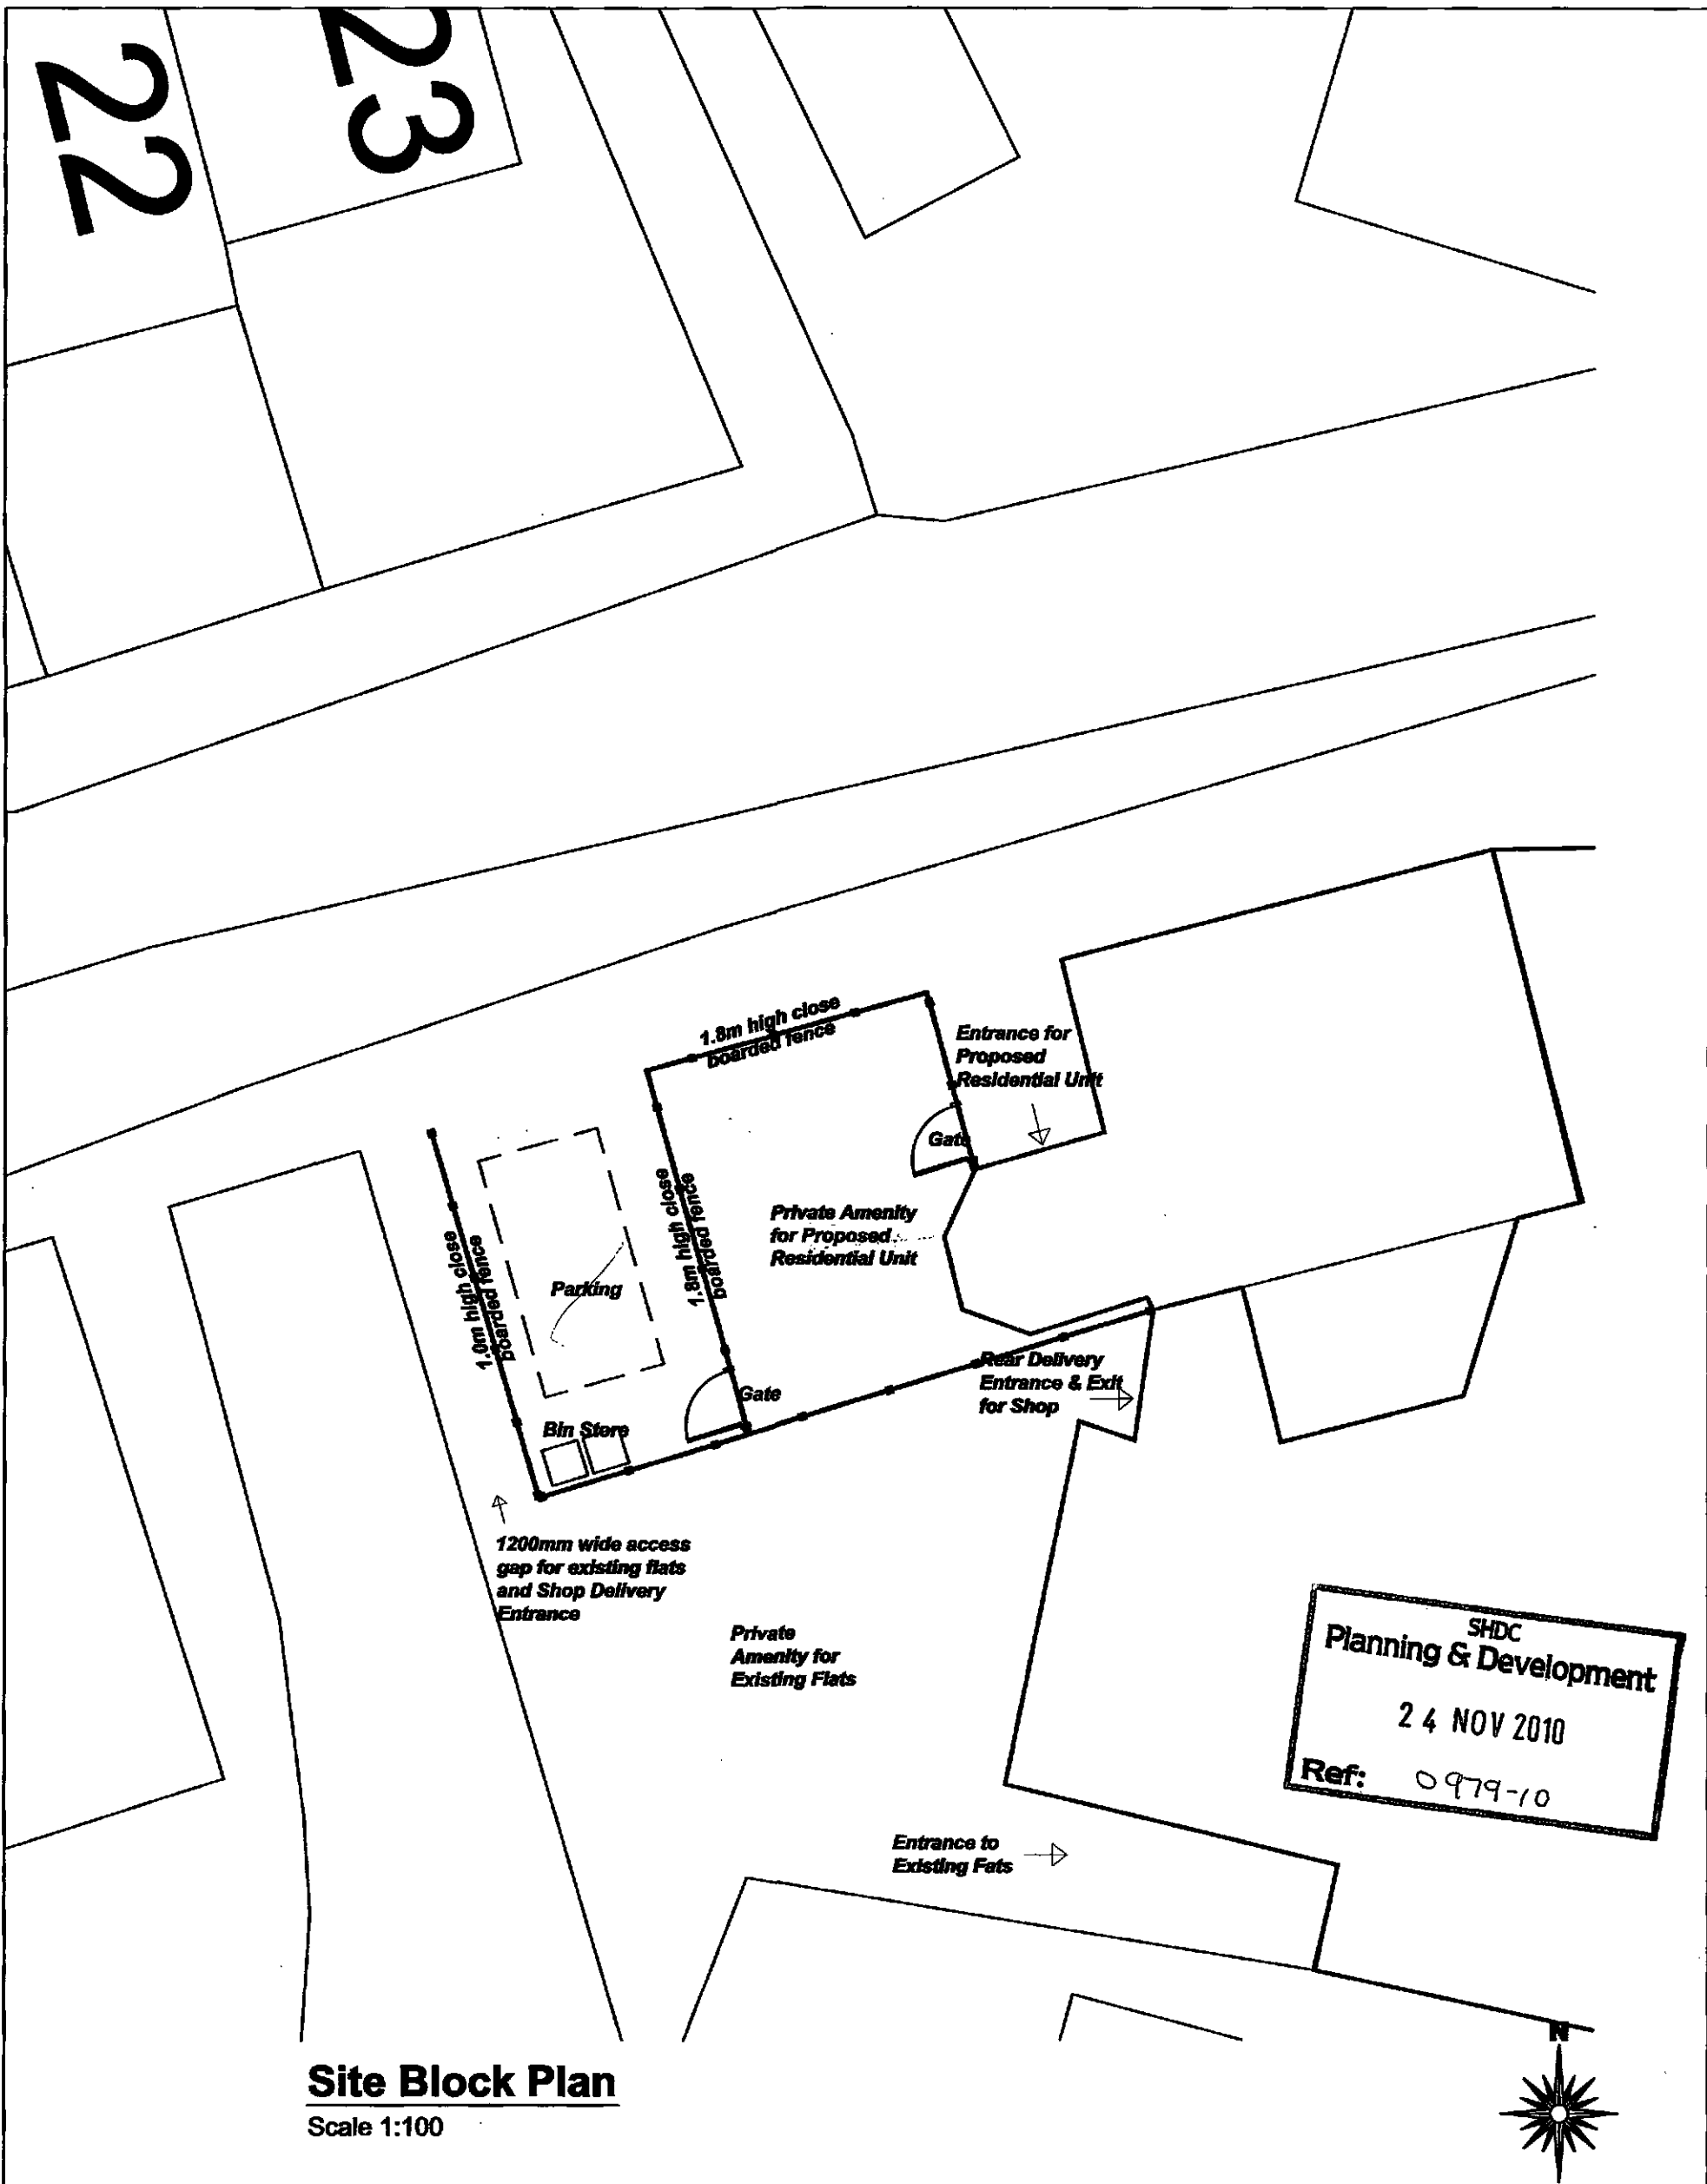

Site Block Plan
Scale 1:100

SHDC
Planning & Development
24 NOV 2010
Ref: 0979-10



2nd Floor - 5B Sheepmarket
Spalding
PE11 1BH
Tel: 01775 768 921
e-mail: enquiries@remwaydesign.co.uk

Site:

2 Water Lane
Spalding
PE11 2TN

Client:

Welland Stores Ltd

rev 'B' - 23.11.10 - Timber Fence amended
rev 'A' - 06.10.10 - Amended to suit SHDC's comments

Date: 24/11/2010

Scale: as noted

Drawing No:

1891 - 02B



© Crown Copyright 2007. All rights reserved. Licence number 100020449



Site Location Plan

Scale 1:1250



2nd Floor - 5B Sheepmarket
Spalding
PE11 1BH
Tel: 01775 768 921
e-mail: enquiries@remwaydesign.co.uk

Site :

2 Water Lane
Spalding
PE11 2TN

Client :

Welland Stores Ltd

Date : ★★★★★

Scale : as noted

Drawing No:

1891 - 01