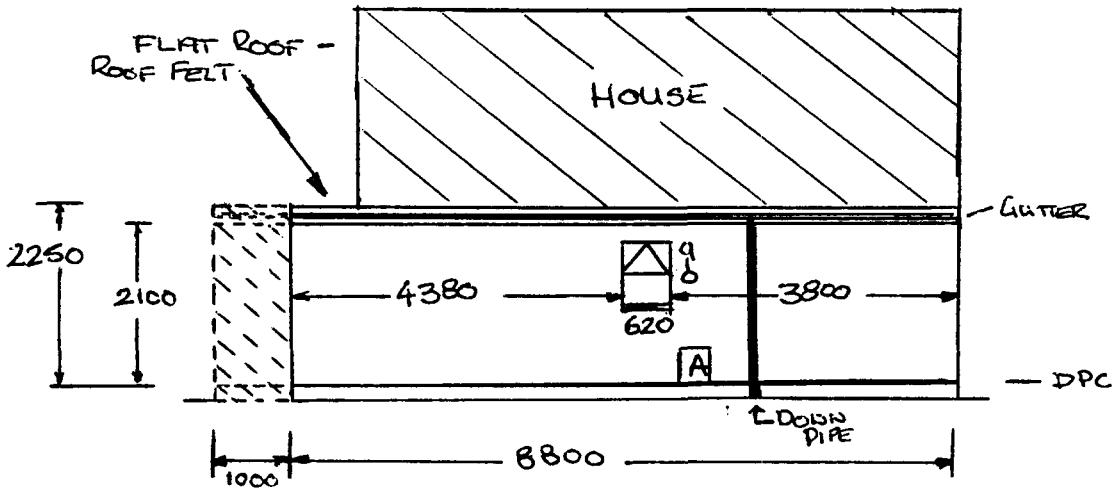


KEY


PROPOSED EXTENTION OF GARAGE

A = GAS METER.

SIDE ELEVATION FOR PROPOSED EXTENTION TO GARAGE AT 22 WELBECK DRIVE SPALDING

14 AUG 2001
Ref: 0980/01

PLAN FOR PROPOSED EXTENSION TO GARAGE AT 22 WELBECK DRIVE SPALDING

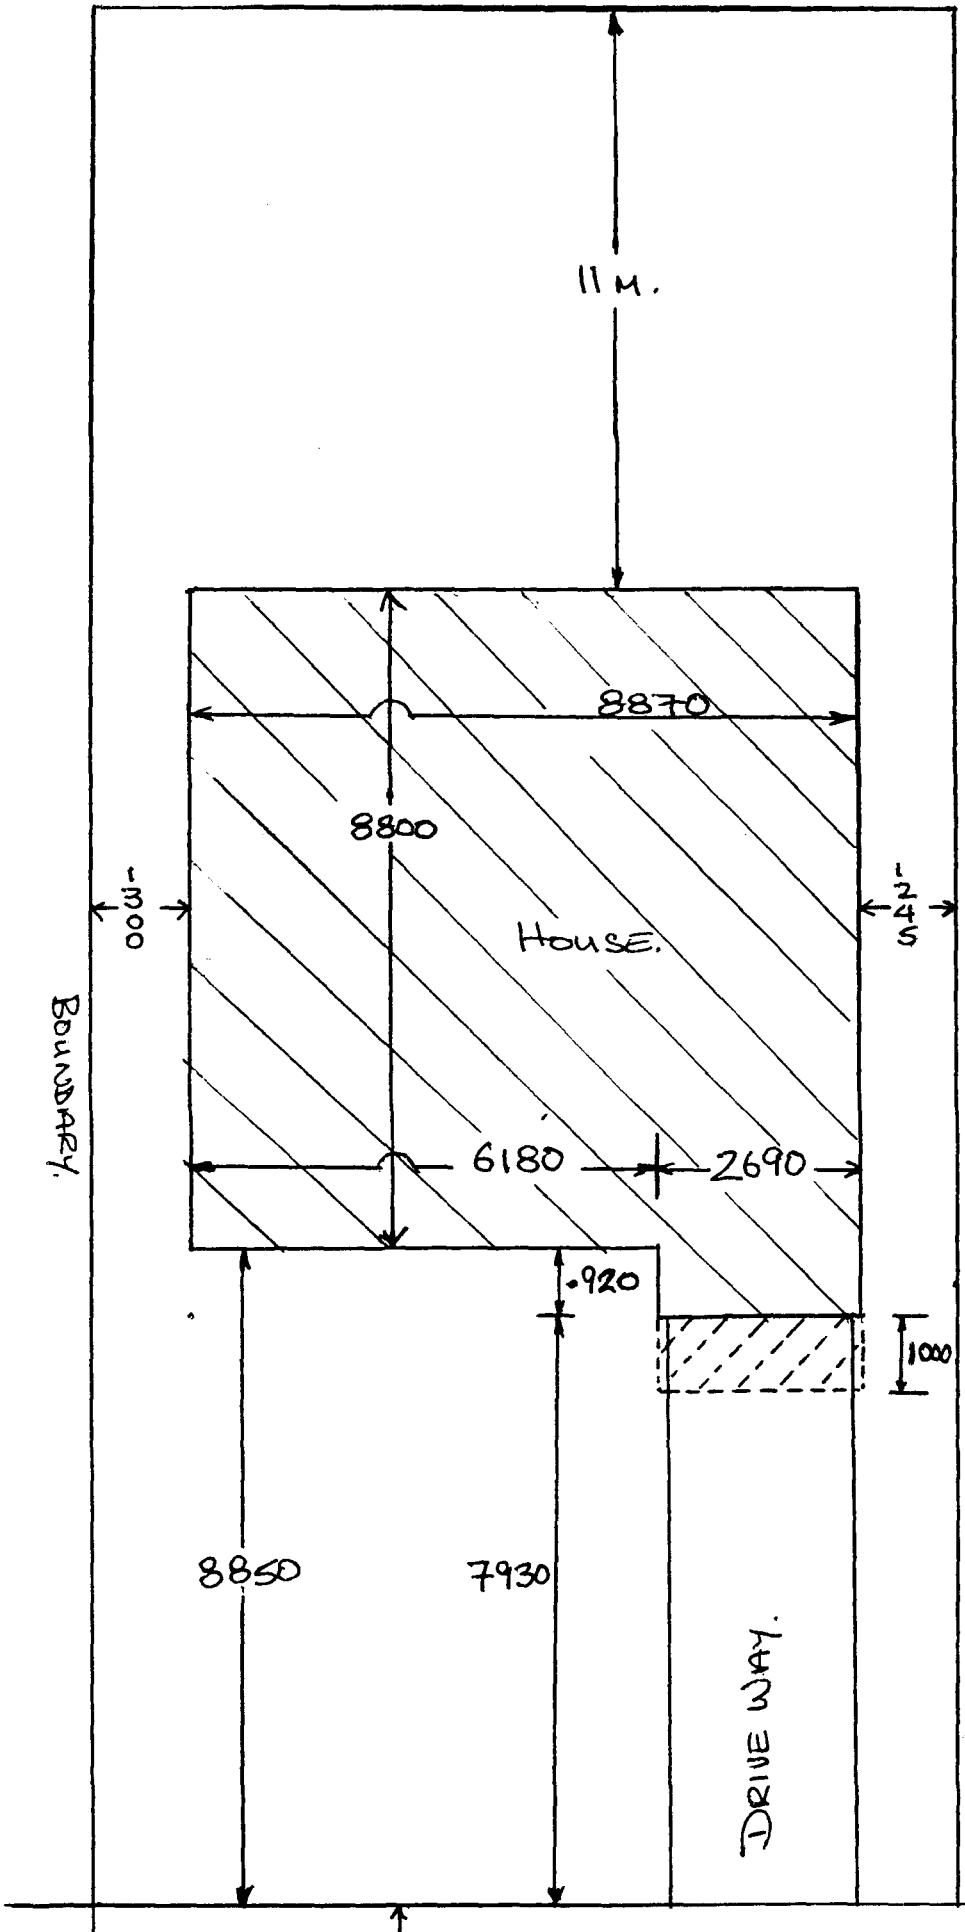

SOUTH KESTEVEN HOUSING DEPARTMENT
14 AUG 2001
Ref: 0980/01

KEY

PROPOSED EXTENTION OF GARAGE