


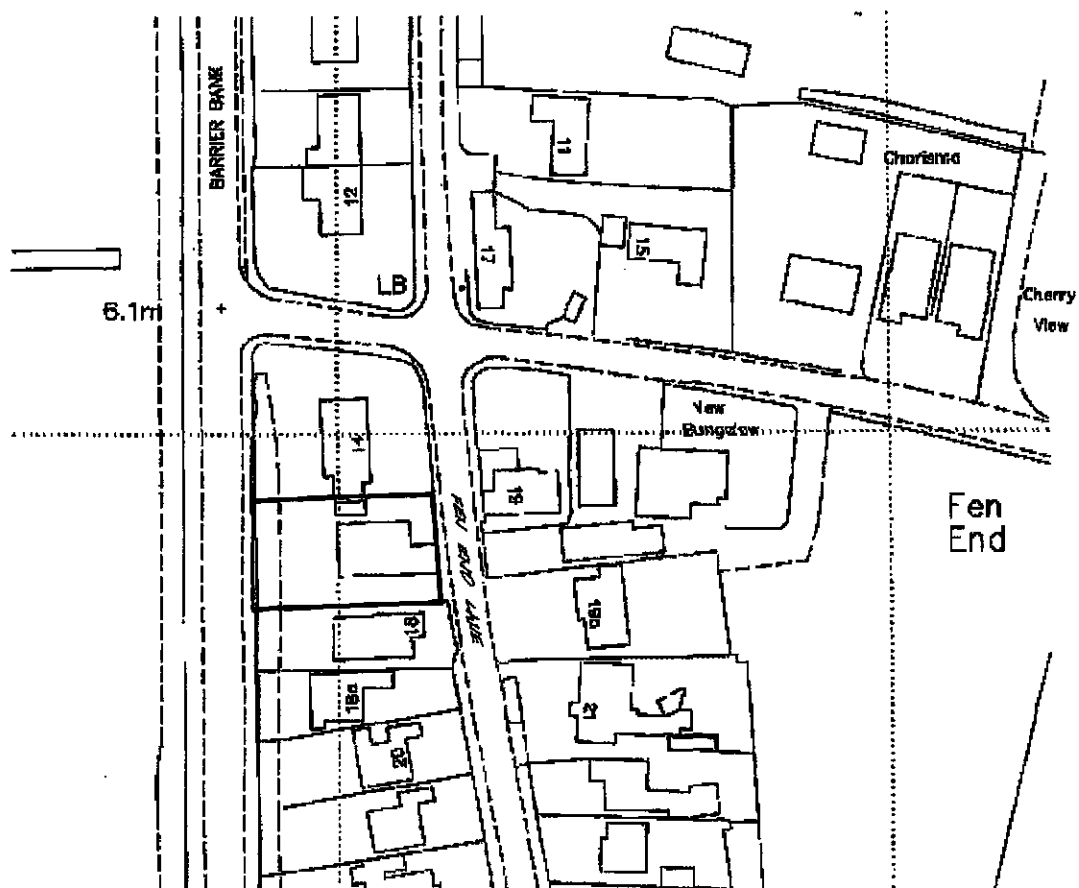

SHDC
Planning & Development
 2 6 NOV 2010
 Ref: 0980-10

Based upon the 2010 Ordnance Survey 1:1250 Map with the permission of the controller of HM Stationary Office. © Crown Copyright Reserved.
 Robert Doughty Consultancy Licence No. 100010613

		32 High Street, Hellingham © Spalding, Lincolnshire NG34 0RA Tel: 01528 421648 Fax: 01528 421368 Email: admin@rdc-landplan.co.uk Web: www.rdc-landplan.co.uk	
Client: Seagate Homes			
Project: 16 Fen End Lane, Spalding			
Drawing title: Location Plan			
Job No. 564 35	Drawing No. LP01	Rev.	Drawn JR
Scale 1:1250		Date 25/10/10	Checked
DO NOT SCALE from this drawing. All measurements should be checked against title conditions and a 1% discrepancy should be brought to the attention of the Robert Doughty Consultancy			