


CLEY HALL PLAN - Location Plan

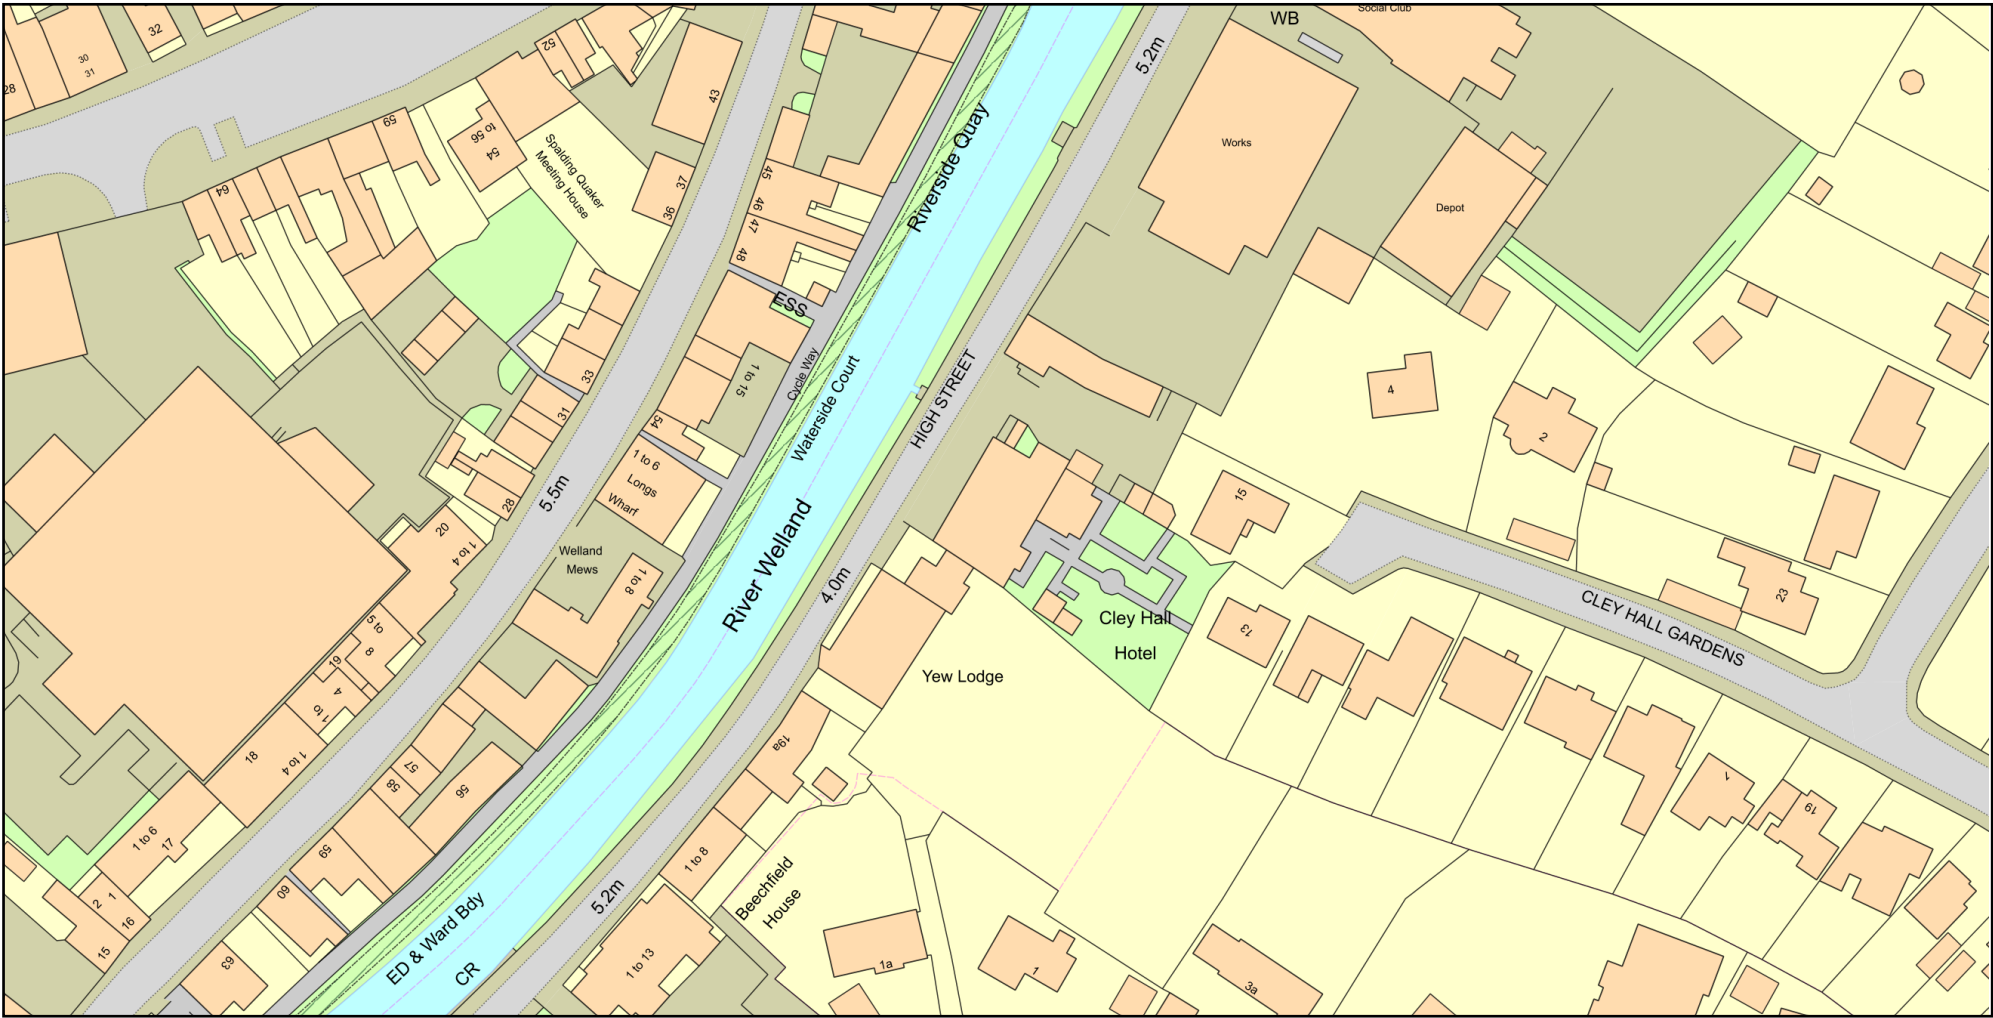

Plan Produced for: Cley Hall Hotel
Date Produced: 12 Oct 2026
Plan Reference Number: TQRQM26285122105204
Scale: 1:1250 @ A4
© Crown copyright and database rights 2025 OS 100042766