


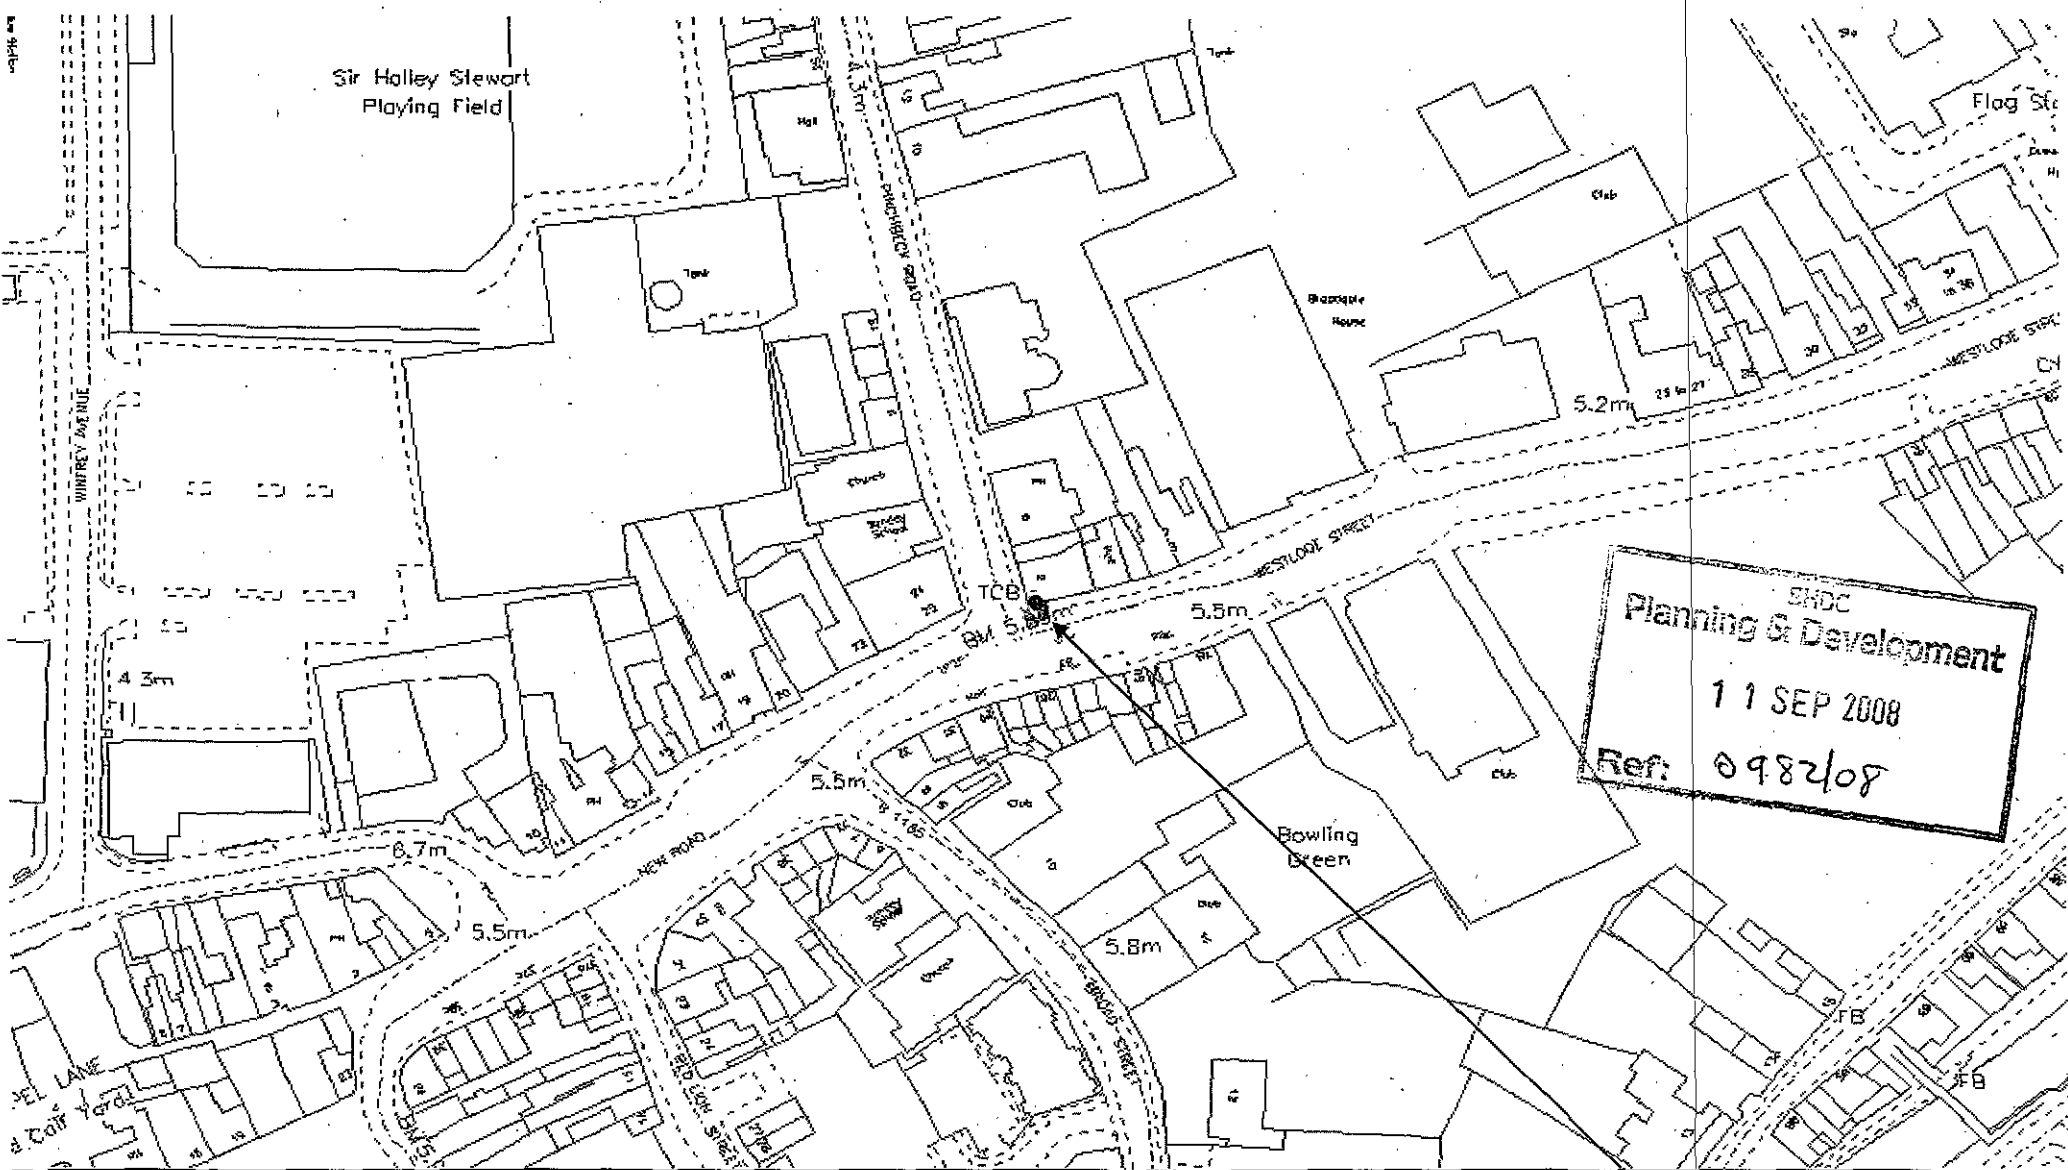

SHDC
Planning & Development
11 SEP 2008
Ref: 0982408




Reproduced by permission of Ordnance Survey. © Crown Copyright 2004. All rights reserved. BT licence number 100028040
This data is provided free of charge and will not be updated on a regular basis. This data should only be used for the purpose for which it was provided and should not be passed on to third parties. Whilst we make every attempt to keep the data that we use accurate and up to date, no responsibility can be implied, nor can BT accept any responsibility for any matter arising from its use. This data should be destroyed 3 months after its date of issue.

KIOSK LOCATION

Form Multimode
DATE Oct/08
ISSUE 6
PAGE 5 of 10
ORIGIN March Bradford

Scale: 1:1250 BT Ref: Bank BT Surveyor: Derek Seaton Spalding PE11 2AG Date: 18th August 2008 OS Ref: 524822 322850

Westlode Street / Pinchbeck Road

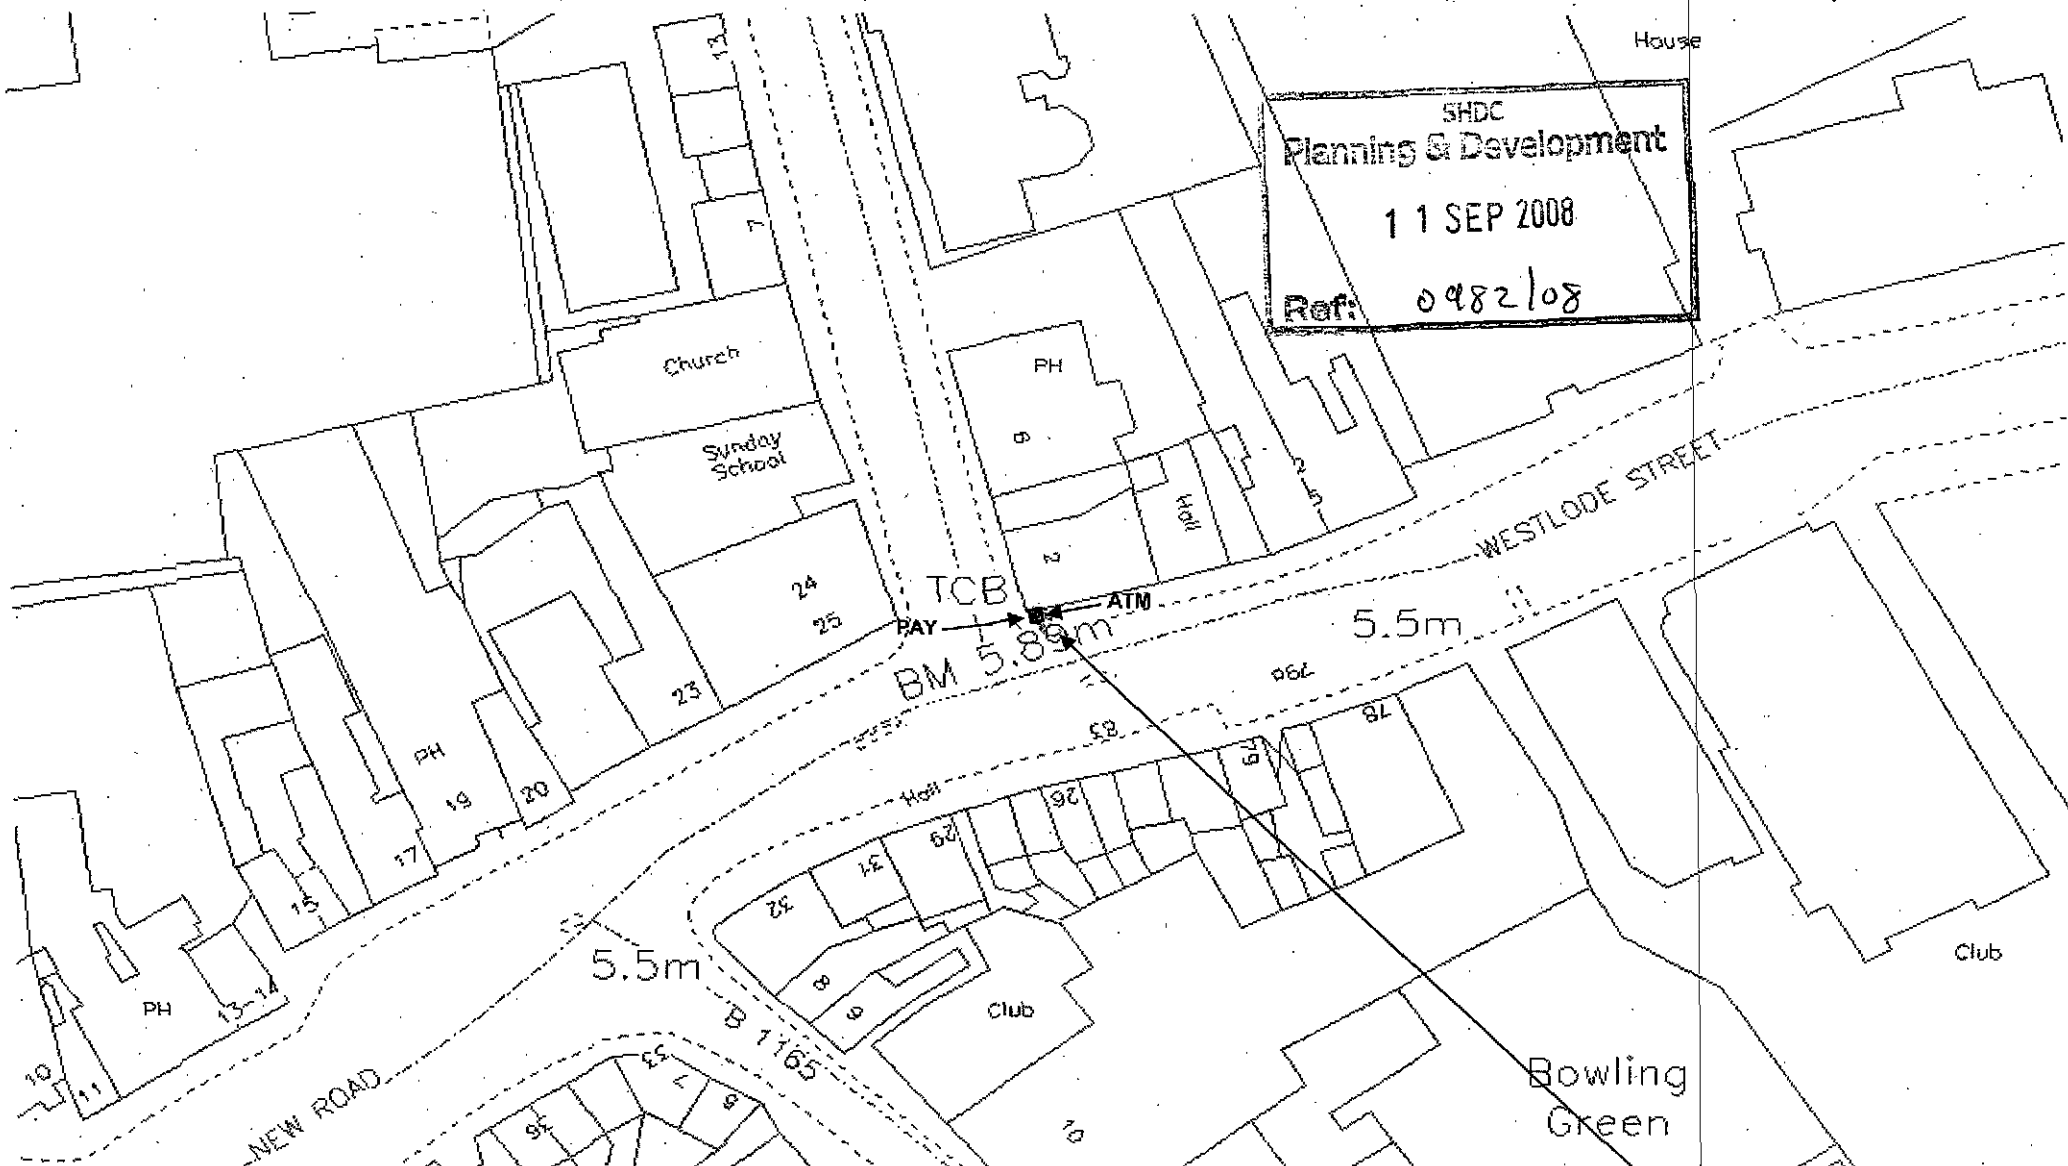

SHDC
Planning & Development
11 SEP 2008
Ref: 0482108



Reproduced by permission of Ordnance Survey. © Crown Copyright 2004. All rights reserved. BT licence number 100028040
This data is provided free of charge and will not be updated on a regular basis. This data should only be used for the purpose for which it was provided and should not be passed on to third parties. Whilst we make every attempt to keep the data that we use accurate and up to date, no responsibility can be implied, nor can BT accept any responsibility for any matter arising from its use. This data should be destroyed 3 months after its date of issue.

Westlode Street / Pinchbeck Road

Spalding

PE11 2AG

Date: 18th August 2008

OS ref: 524822 322850

Scale:- 1:500

BT Ref:

Bank:

BT Surveyor: Derek Seaton


KIOSK LOCATION

Form Multimedia
DATE Oct-06
ISSUE 6
PAGE 6 of 10
ORIGIN Martin Bradford

Bank Machine branding design

320 x 84mm


104 x 104mm

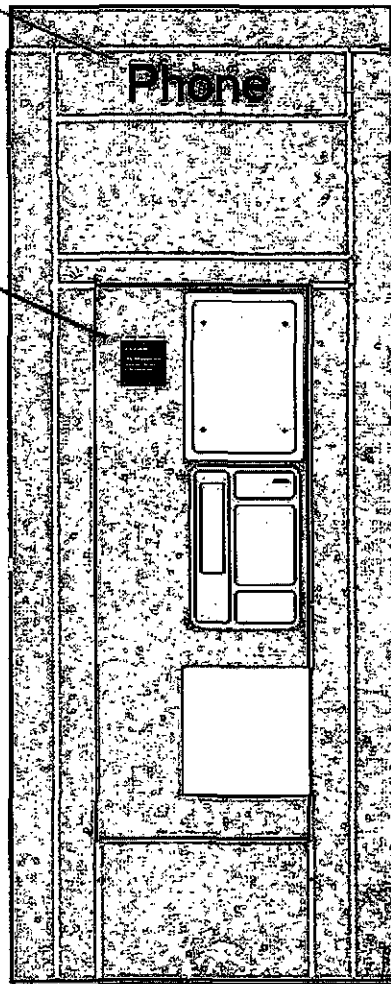

455 x 385mm


90 x 142mm

Logo
250 x 120mm

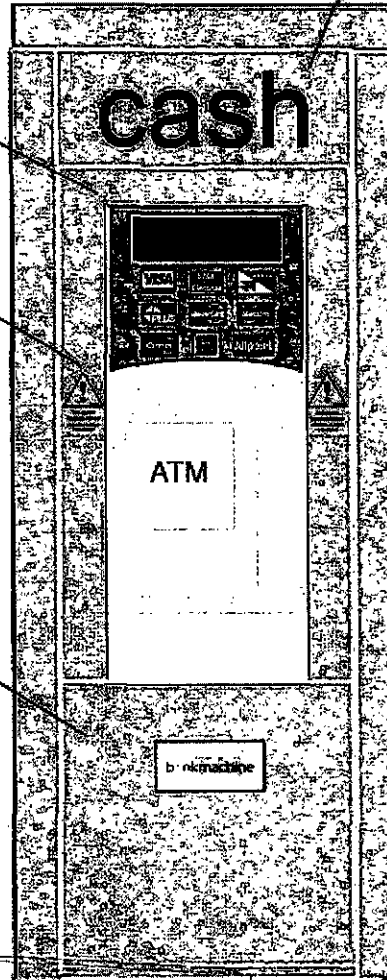

481 x 176mm

165 x 1327mm

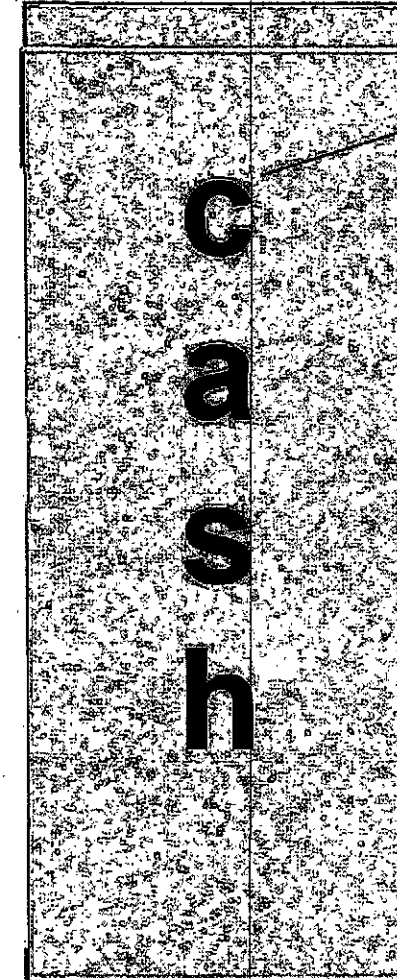

Planning & Development

11 SEP 2008

Ref: 0982108

pryorsign

© 2007

CUSTOMER: Technical Solutions			
WO: 38000	REP:	DATE: 01 / 10 / 07	
JOB:	SAV No:	SCALE:	
DWG No: 7976.14 D	REV No:	DRN BY: JF	

Site plan

Form
DATE
ISSUE
PAGE
ORIGIN

Multimedia
Oct-06
6
2 of 10
Martin Bradford



180 degree unit required

SHDC
Planning & Development

11 SEP 2008

Ref: 982/08

PINCHBECK ROAD

SHAHLEEN
TANDOORI

Siemens
Cabinet

Diamond Electric

0.2 gap

Pedestrian Crossing
Controls

1.8

1.6

1.38

1.7

1.5

2.0

4.0

Double Yellow Lines

Tarmac Footway

Double Yellow Lines

WESTLODE STREET

Pedestrian Crossing

SL=Street Light;TL=Traffic Light;BD=Bollard;DK=Drop Kerb;BTJF=BT Footway Box ELJF=Electric Footway box;CATV=Cable TV footway box

All Measurements are in Metres



BT Ref Number

Bank

Drawing Issue

1

Job Description

Alter existing Telephone Kiosk as shown to form a combined Payphone & ATM as described in documentation. Telephone numbers are shown for information only.

1- 01775 722390

2- 0

3-

4-

5-

6-

7-

8-

Address:

0

Westlode Street / Pinchbeck Road

Spalding

Lincolnshire

BT Managed Contract Number

xxxxx

Local Planning Authority

SOUTH HOLLAND DISTRICT

O.S Ref

524822 322850

Approx Scale

Not to scale

BT Database:- EM


Post Code: PE11 2AG

BT Surveyor


-Derek Seaton

Date


18th August 2008

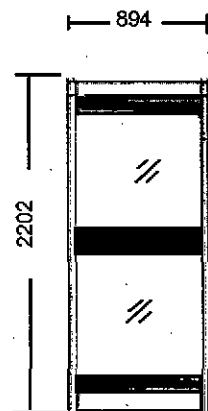


Side Elevation

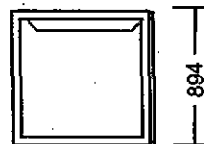


Plan view

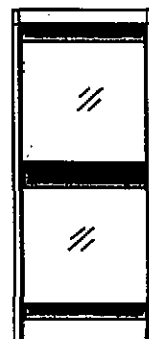


Side Elevation

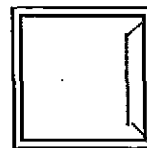


Plan view

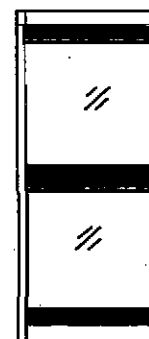


Side Elevation

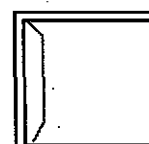

Plan view

 

Back Elevation

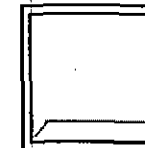

Plan view



BT Standard KX 100 telephone kiosk

Scale

1 : 50

Colours





Stainless steel

Black

Glass

Drawing:

BT-KX100- 001-2 1:50

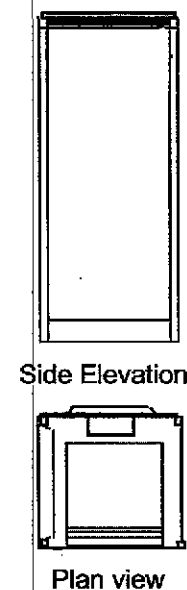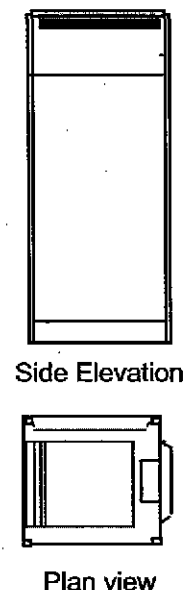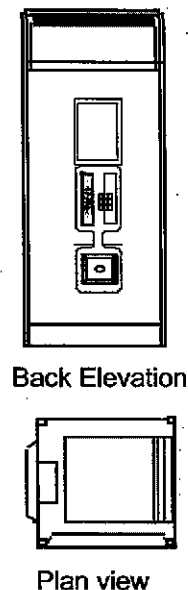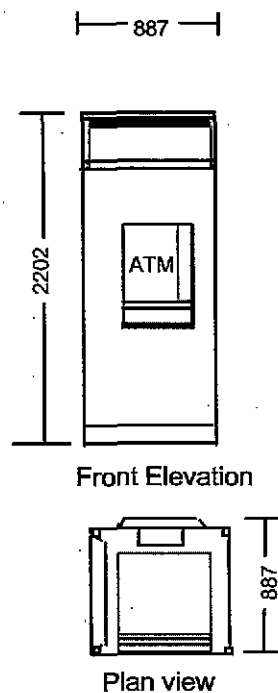

BT Payphones		BT Standard KX100 Telephone Kiosk with Payphone and ATM	Scale	Colours	
			1 : 50	Silver	
Drawing: BT-KX100 1:50				Red	