



 SOME STAIRCASE DETAILS REVISED JUNE 2007.
 MINOR CONSTRUCTION DETAILS
 REVISED. JULY 2007


-
- LOCATION.
- GOING 220.
- N.B. RAISE & GOING MATCH THE EXISTING TREADS STILL IN-PLACE
- RAISE OF 187.8 (190 NOM.)
- 25
- NOSING
- 15x15 SCOTIA MOLLING
- TREKOS FROM 25mm THK. (SOLID TIMBER)
- GLUE BODIES.
- WEDGES
- RESERS FROM 15mm (M.O.F. OR PLYWOOD).
- NOTCH STRING 12-15mm. TO RELIEVE TREKOS & RISERS
- WALL STRING FROM. EX. 290 x 47. SOTT WOOD.
- CIMA STRINGS 775 NOM.
- details o

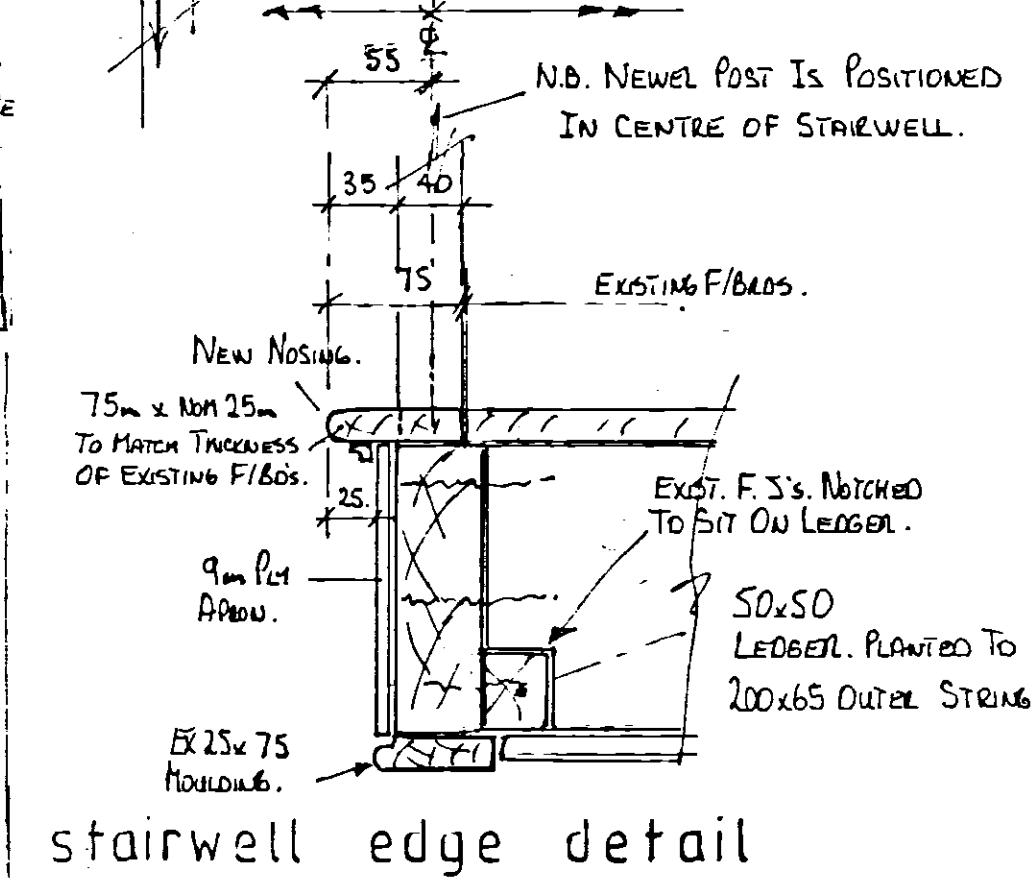

stairwell edge detail

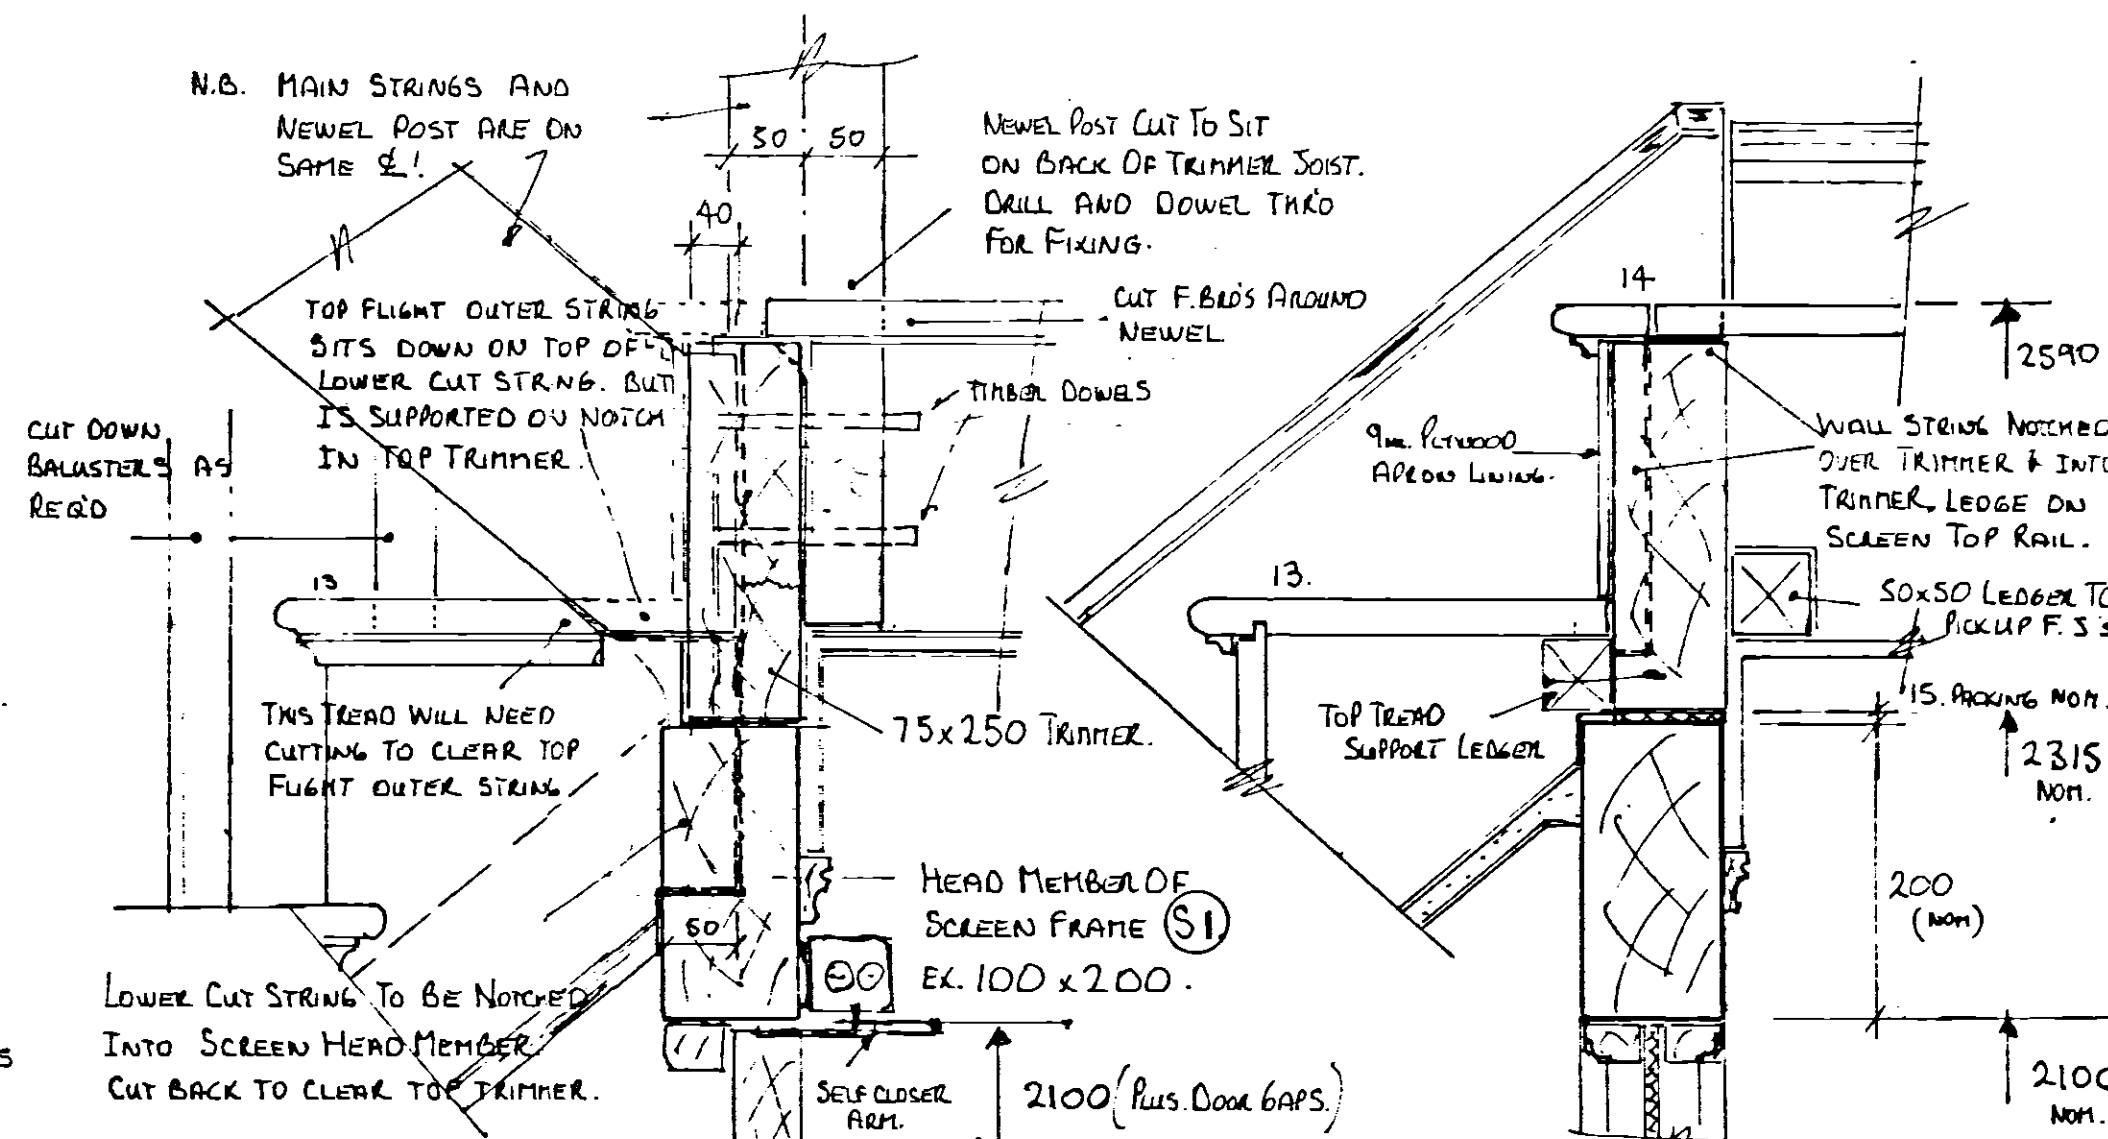


landing/screen head detail


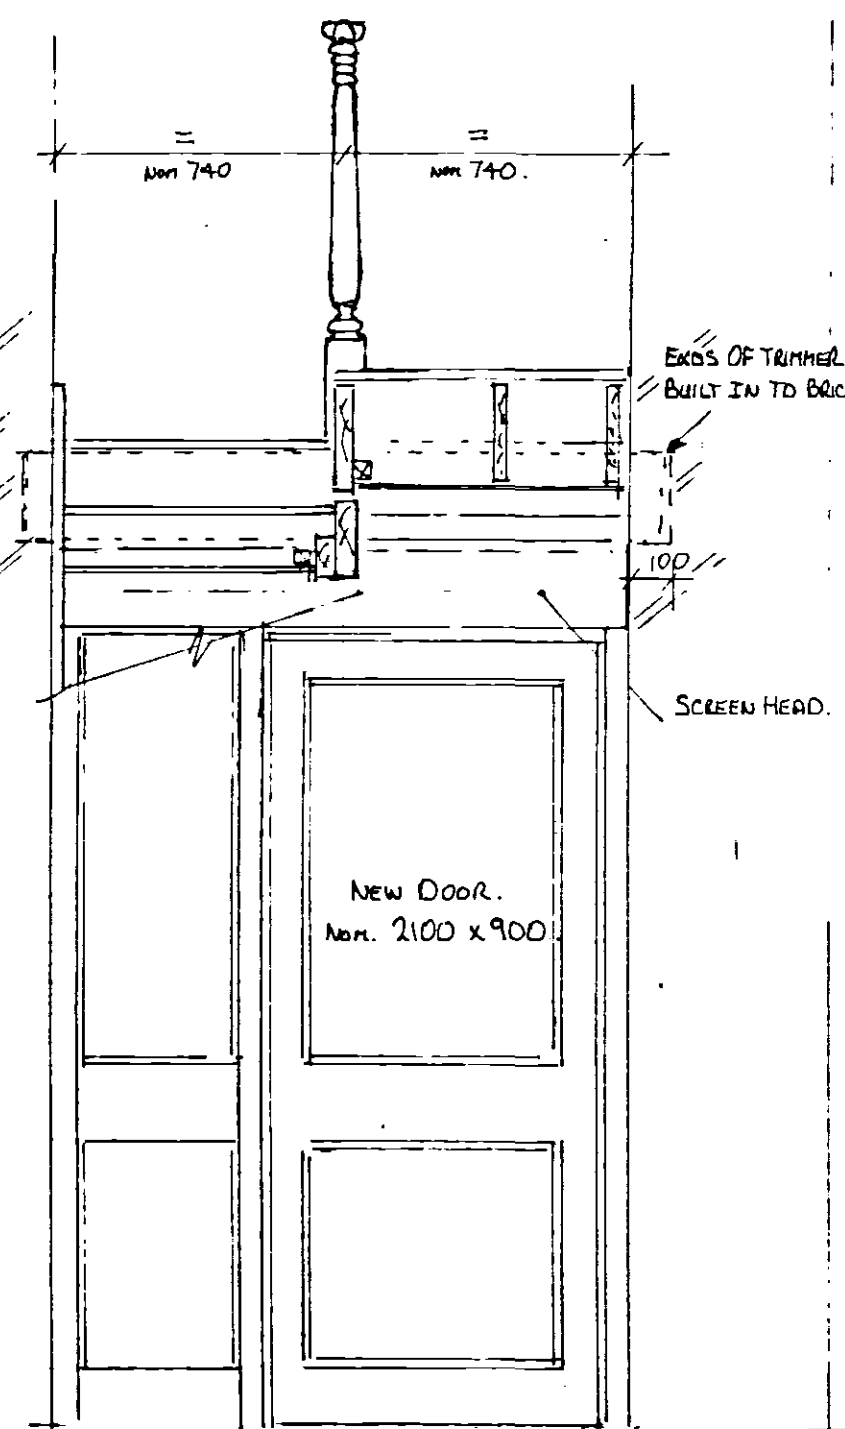


3-3


section 1-1

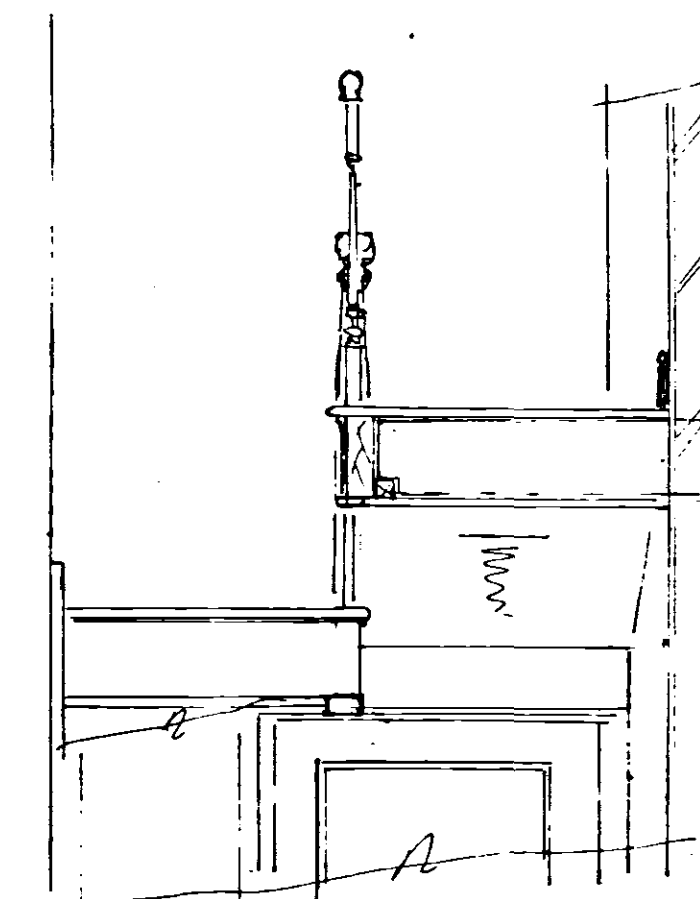

4 - 4

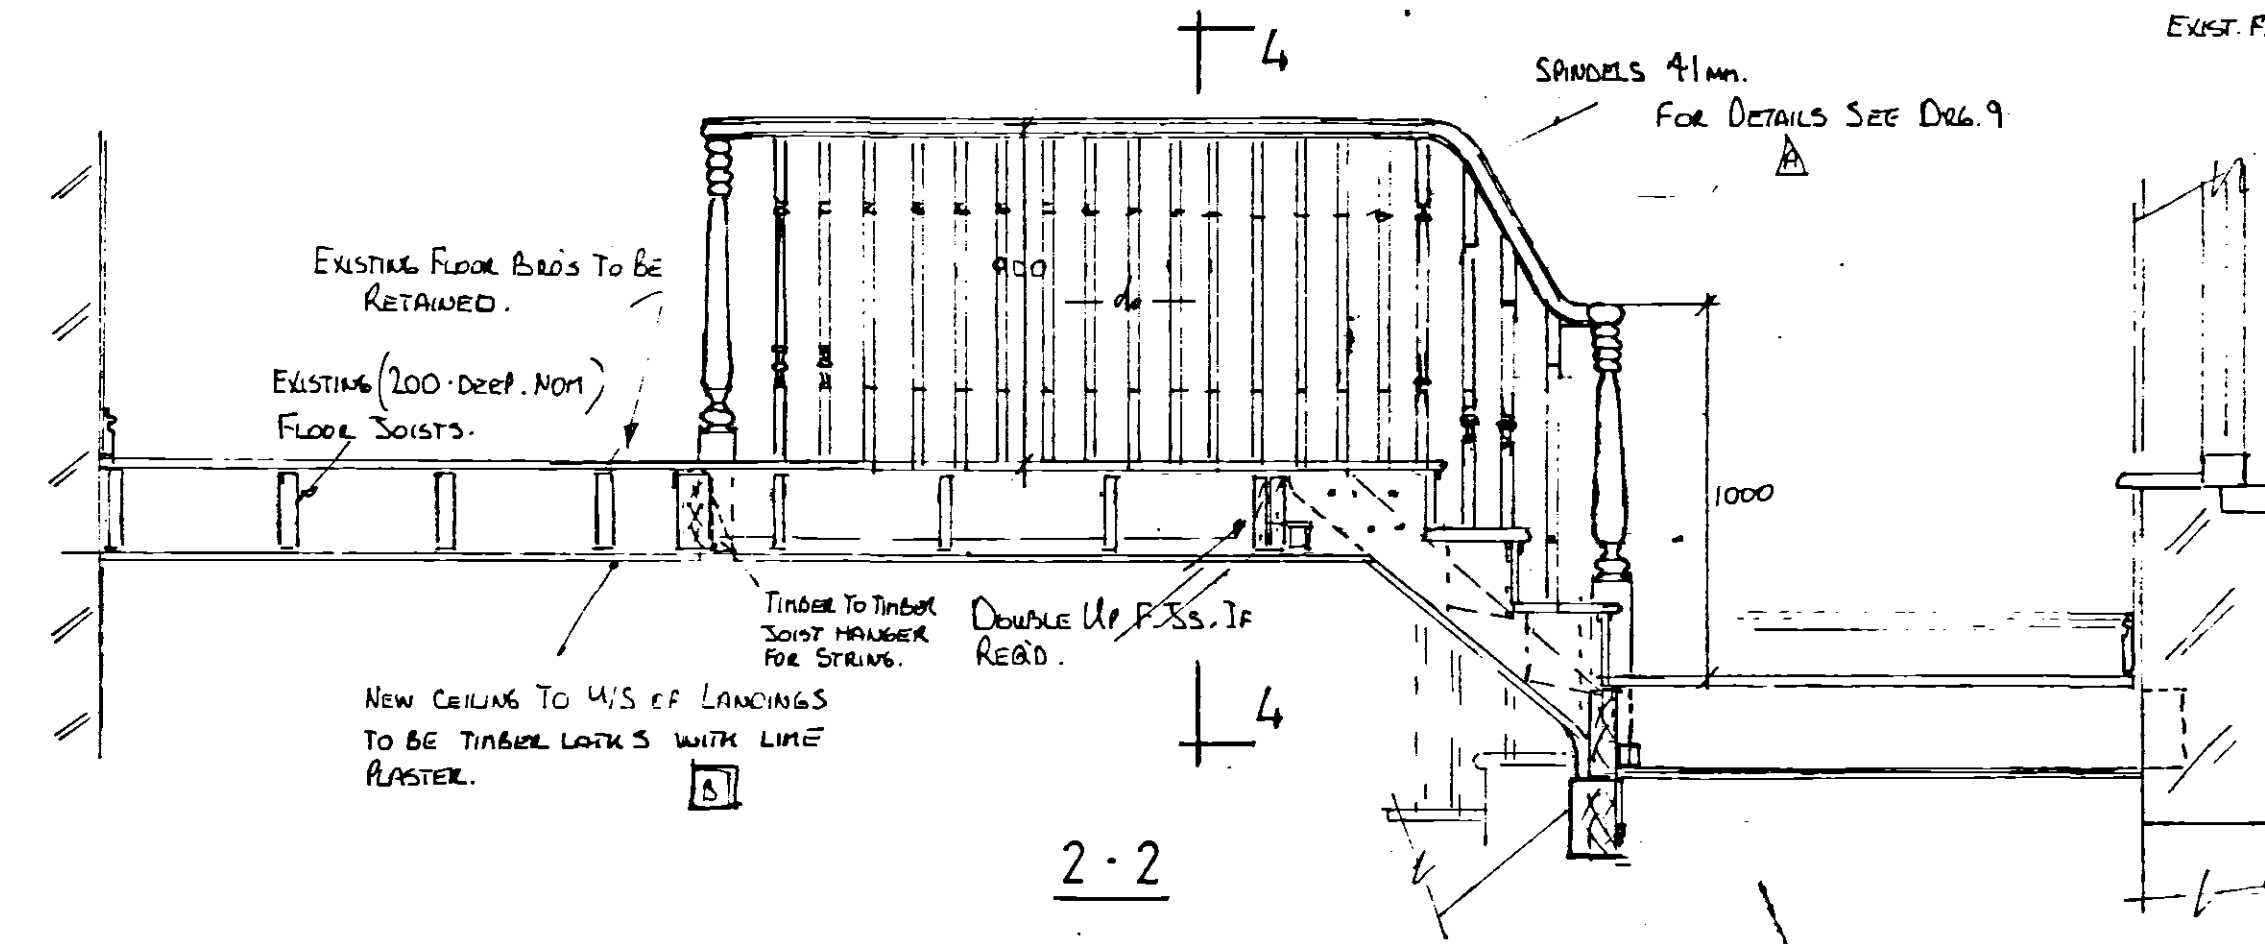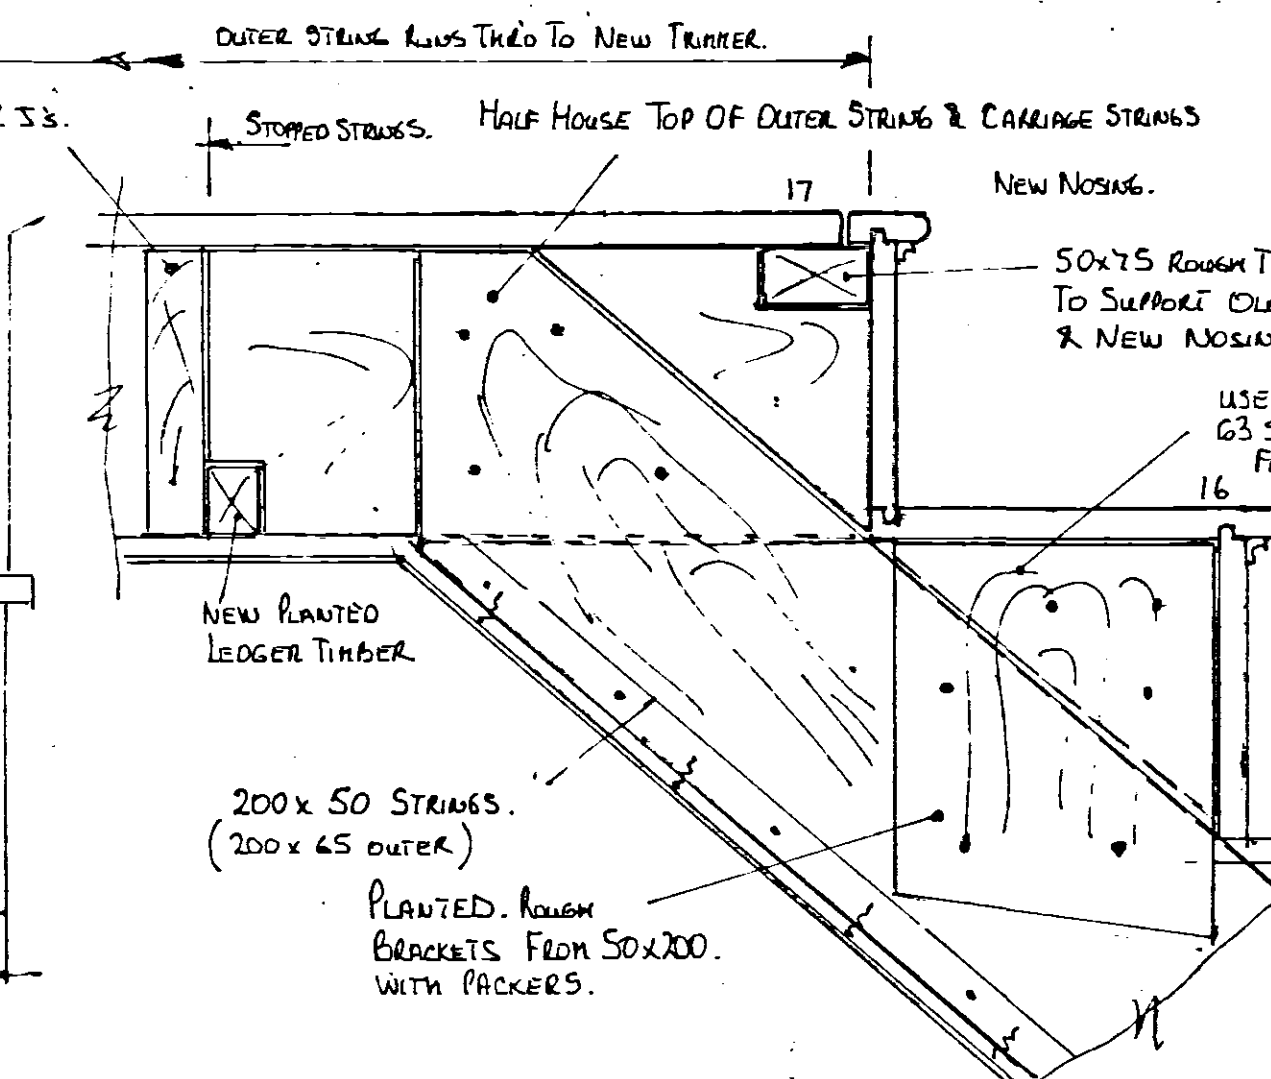
$$\underline{2 \cdot 2}$$


details of. top flight

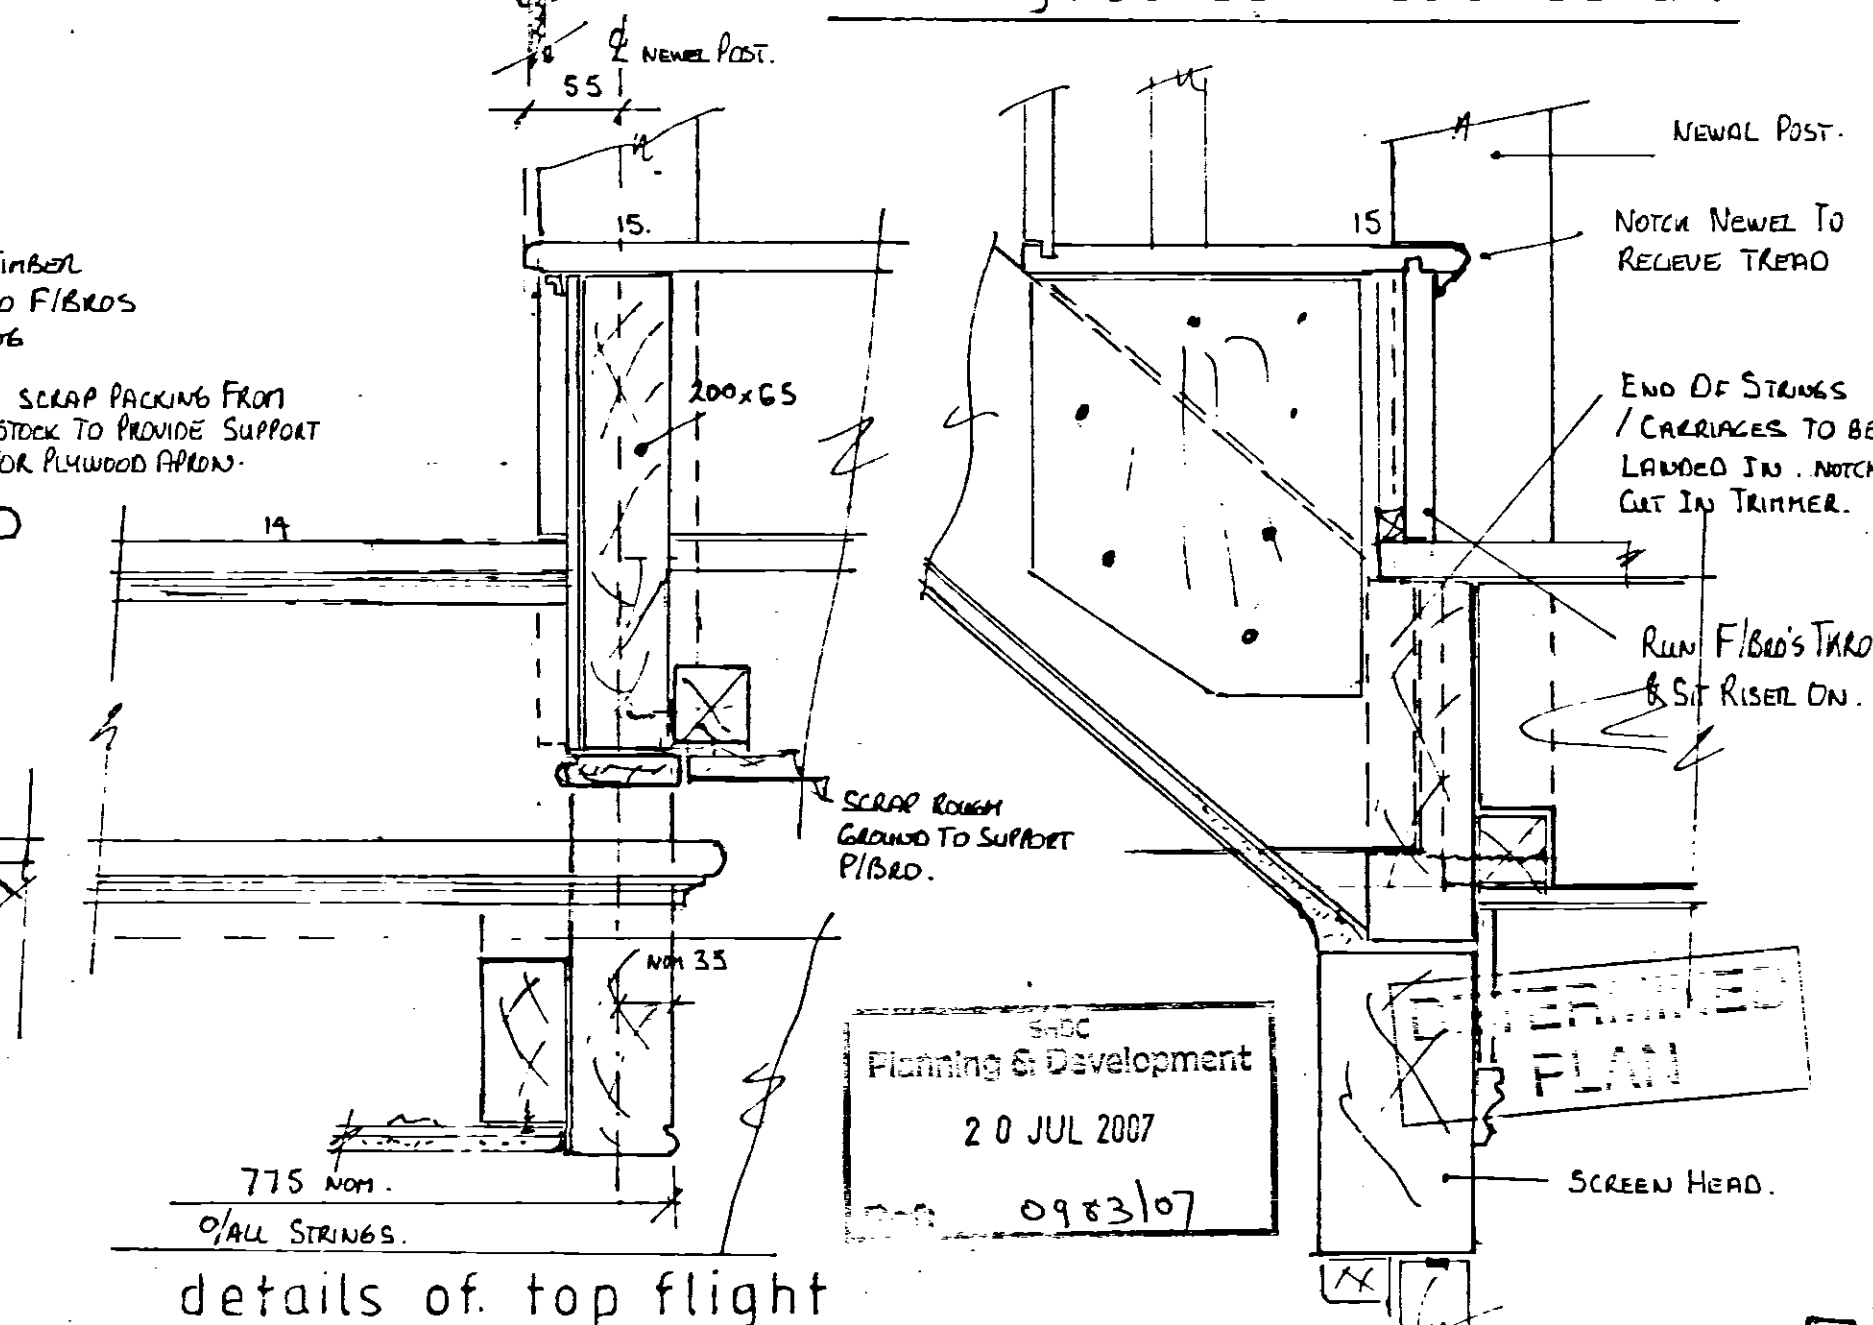

for detail of newels,
spindels and hand rail
see drg. n°. 9. 

N.B. staircase maker must confirm by site inspection dimensions shown, details are intended to reasonably replicate the original staircase incorrectly taken out. only minor constructional details may be changed with out approval of conservation officer.

5-5C
Planning & Development
20 JUL 2007
0983107

BC P.C. 5. ^A_B