


IF IN DOUBT PLEASE ASK.

- ① EXISTING MATURE TREES ON SITE TO REMAIN, ALSO AS MUCH AS POSS OF EXISTING SEWER.
- ② ADJUST EXISTING BANKING ON SITE AS SHOWN USING AS MUCH AS POSS ON SITE AS INFILL. ANY SURPLUS TO BE REMOVED FROM SITE.
- ③ CAR PARKING SPACES + ACCESS POINT TO BE CONG. HARDWARE TO 150MM WITH BINDING AND GRAVEL FINISH OR PAVING. ACCESS POINT TO BE 20'0" WIDE MIN..
- ④ HEIGHT OF EXIST BANKS NOT TO BE REDUCED.
- ⑤ EXISTING TREES MUST BE PROTECTED DURING THE WORKS.

PLAYING FIELD

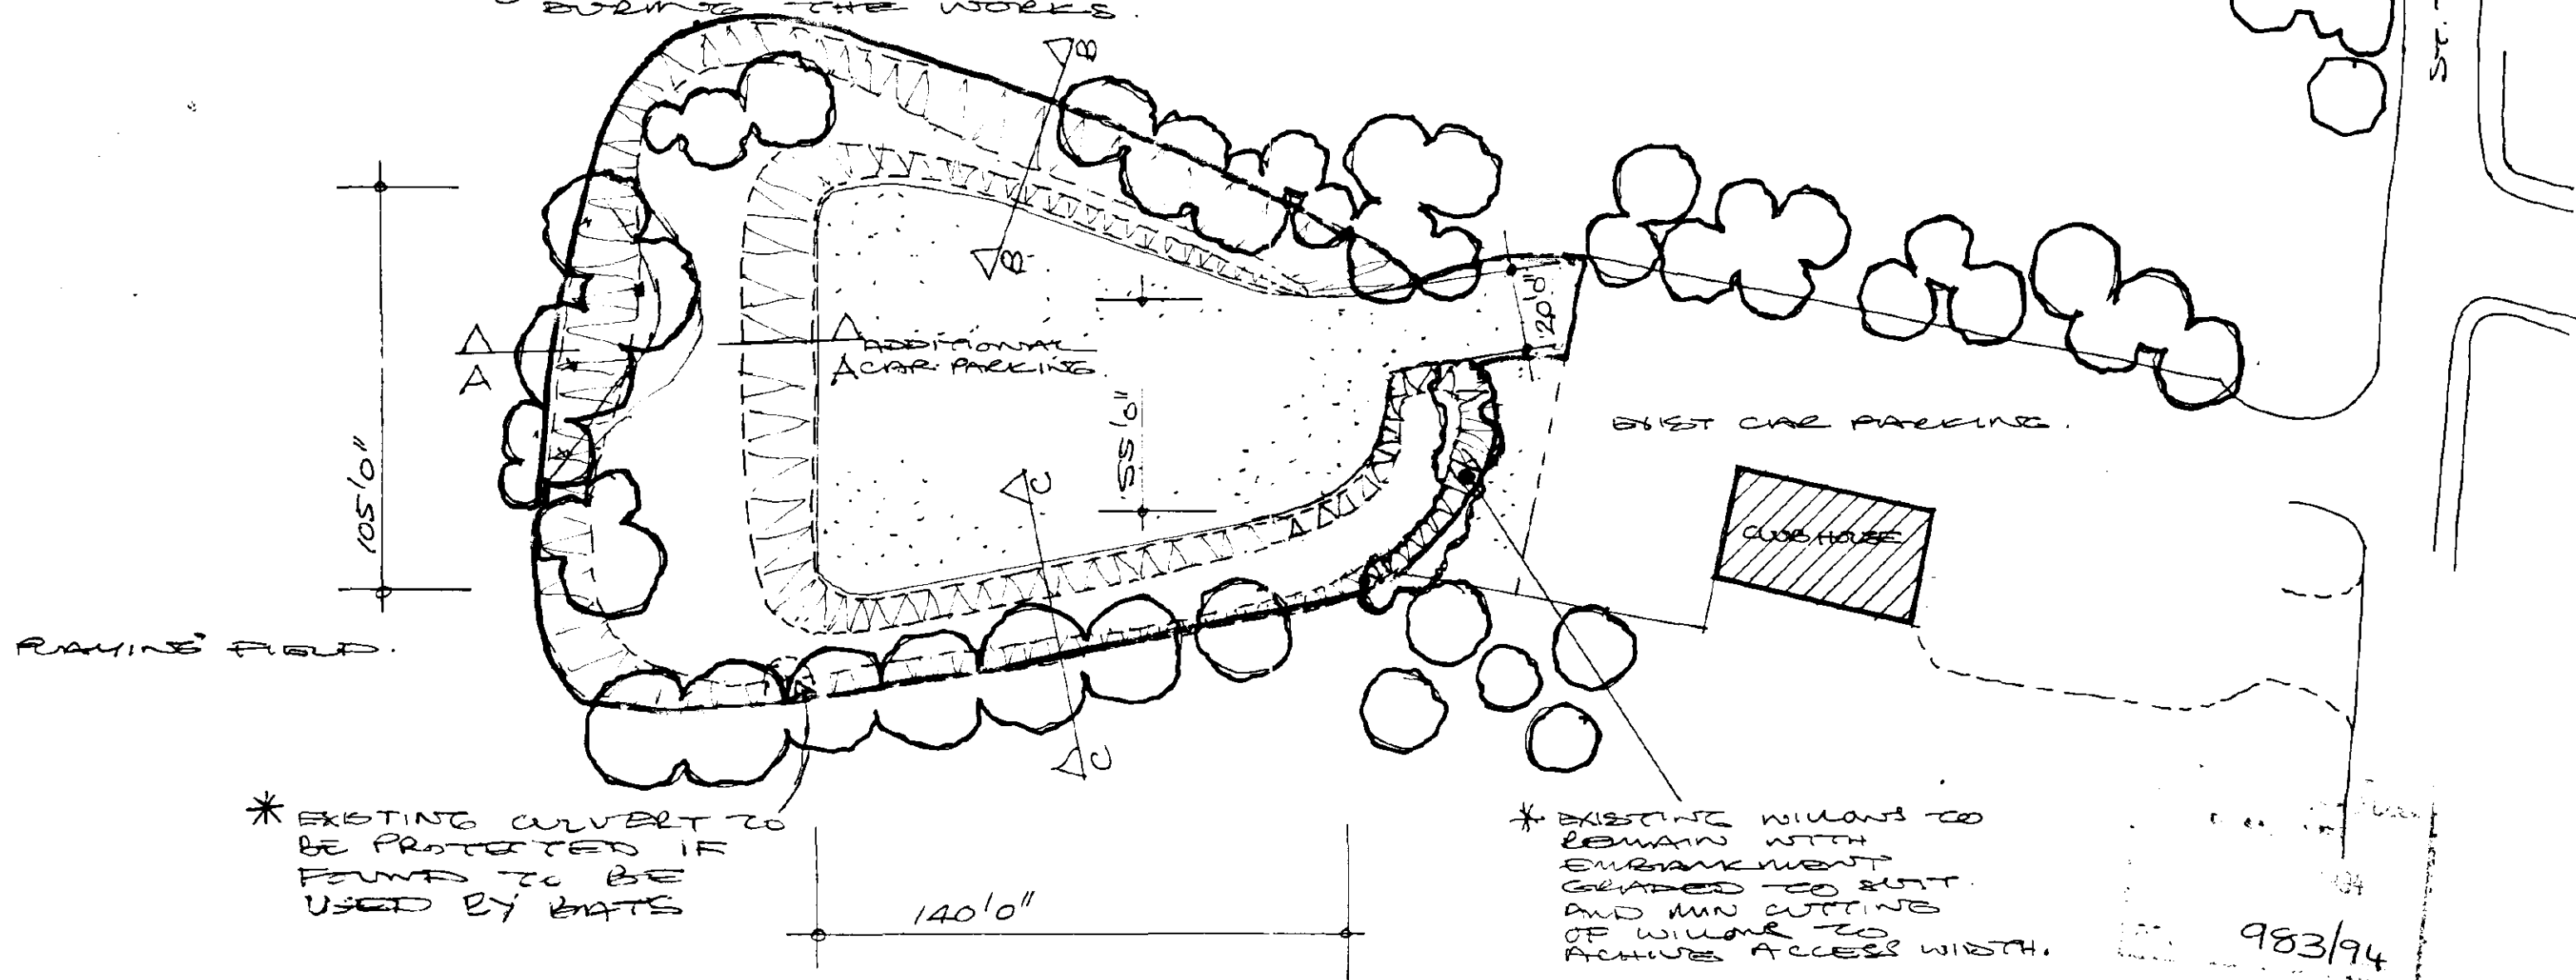



GROUND PLAN.

MEMORIAL PLAYING FIELD.

UCD 0406 422126. SCALE 1/500


9434/1.AB

SPALDING SPORTS CLUB LTD.

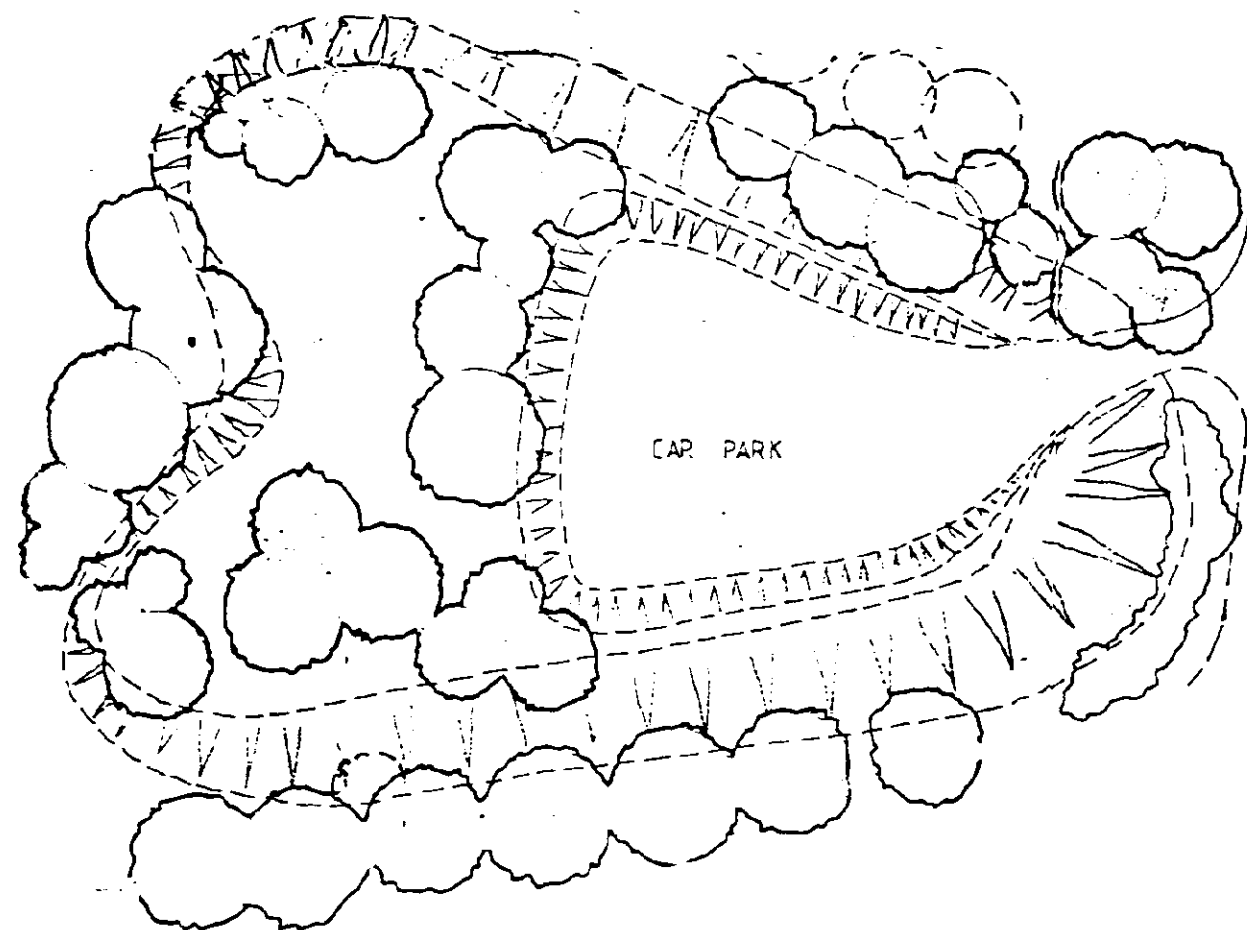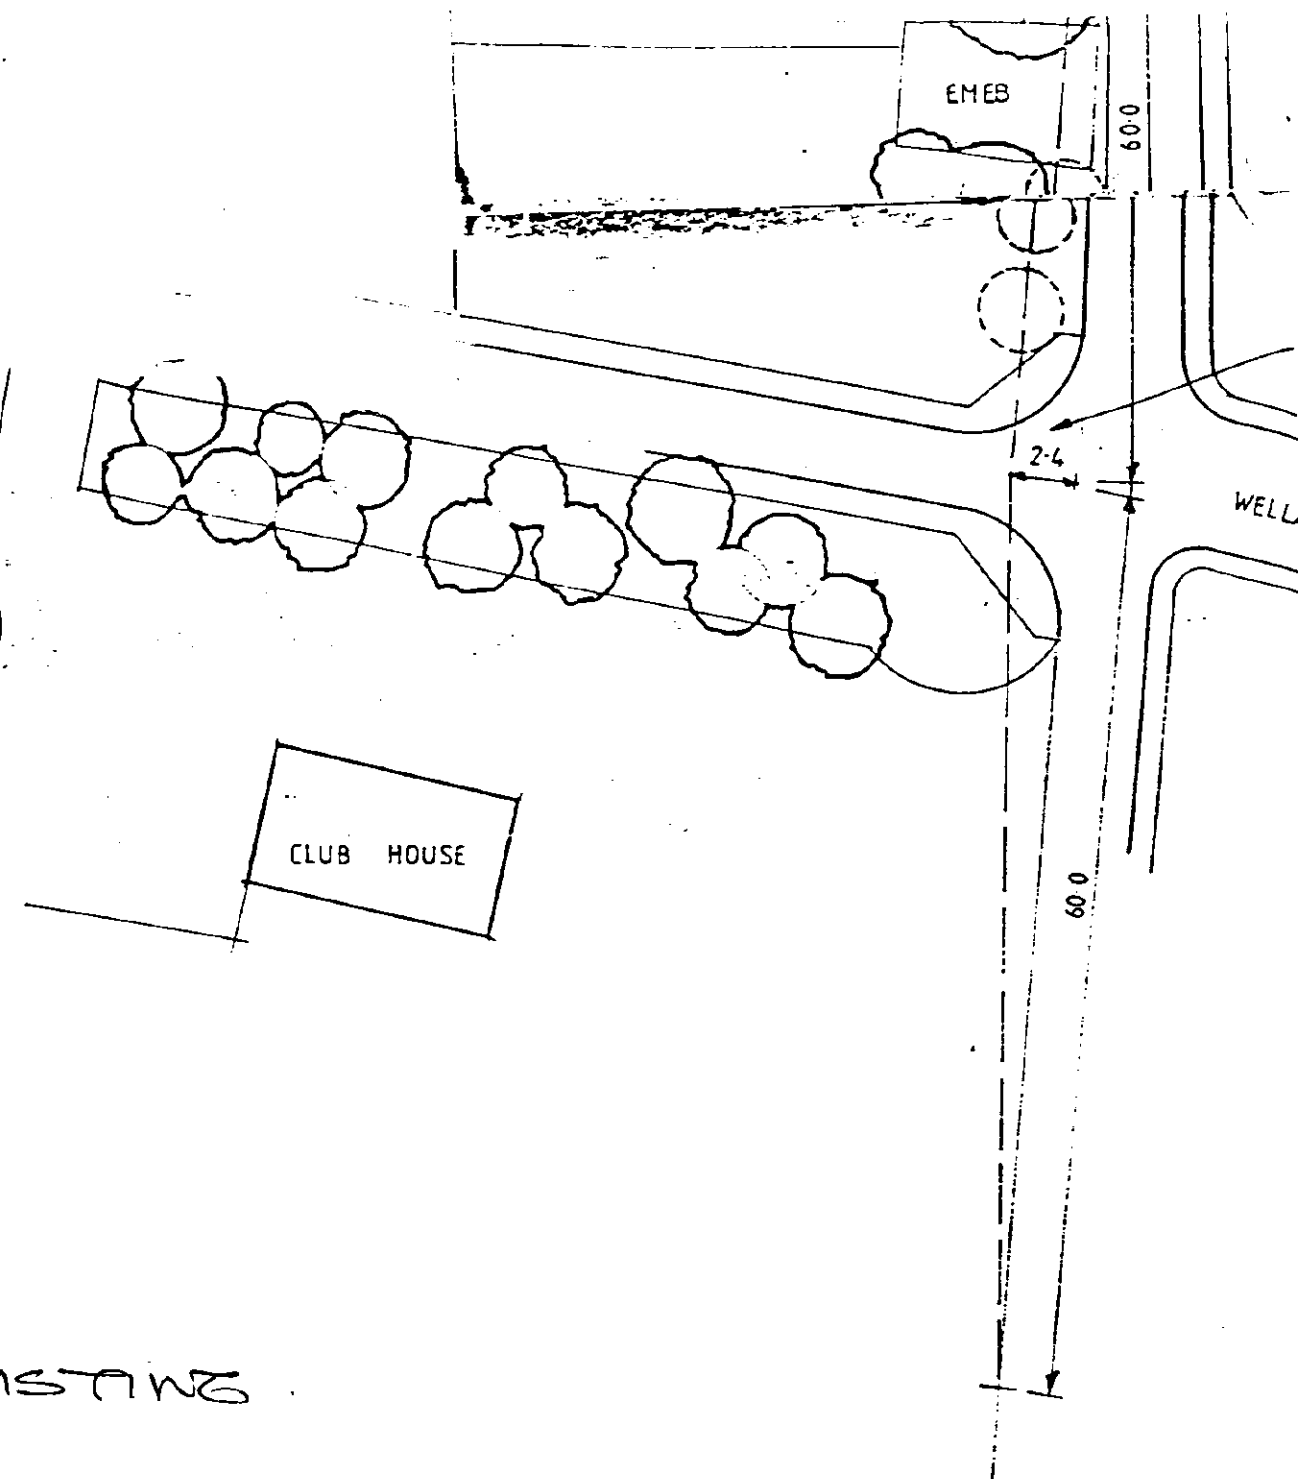


PLAN AS EXISTING

MEMORIAL PLAYING FIELD

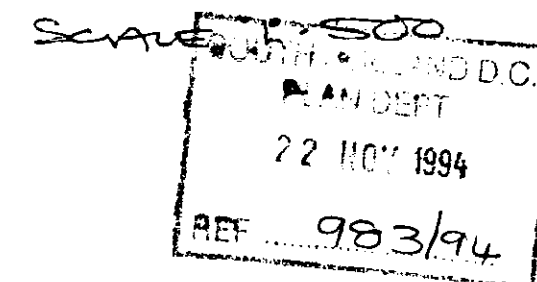


0434/6.

SPANDINE SPORTS CLUB LTD.

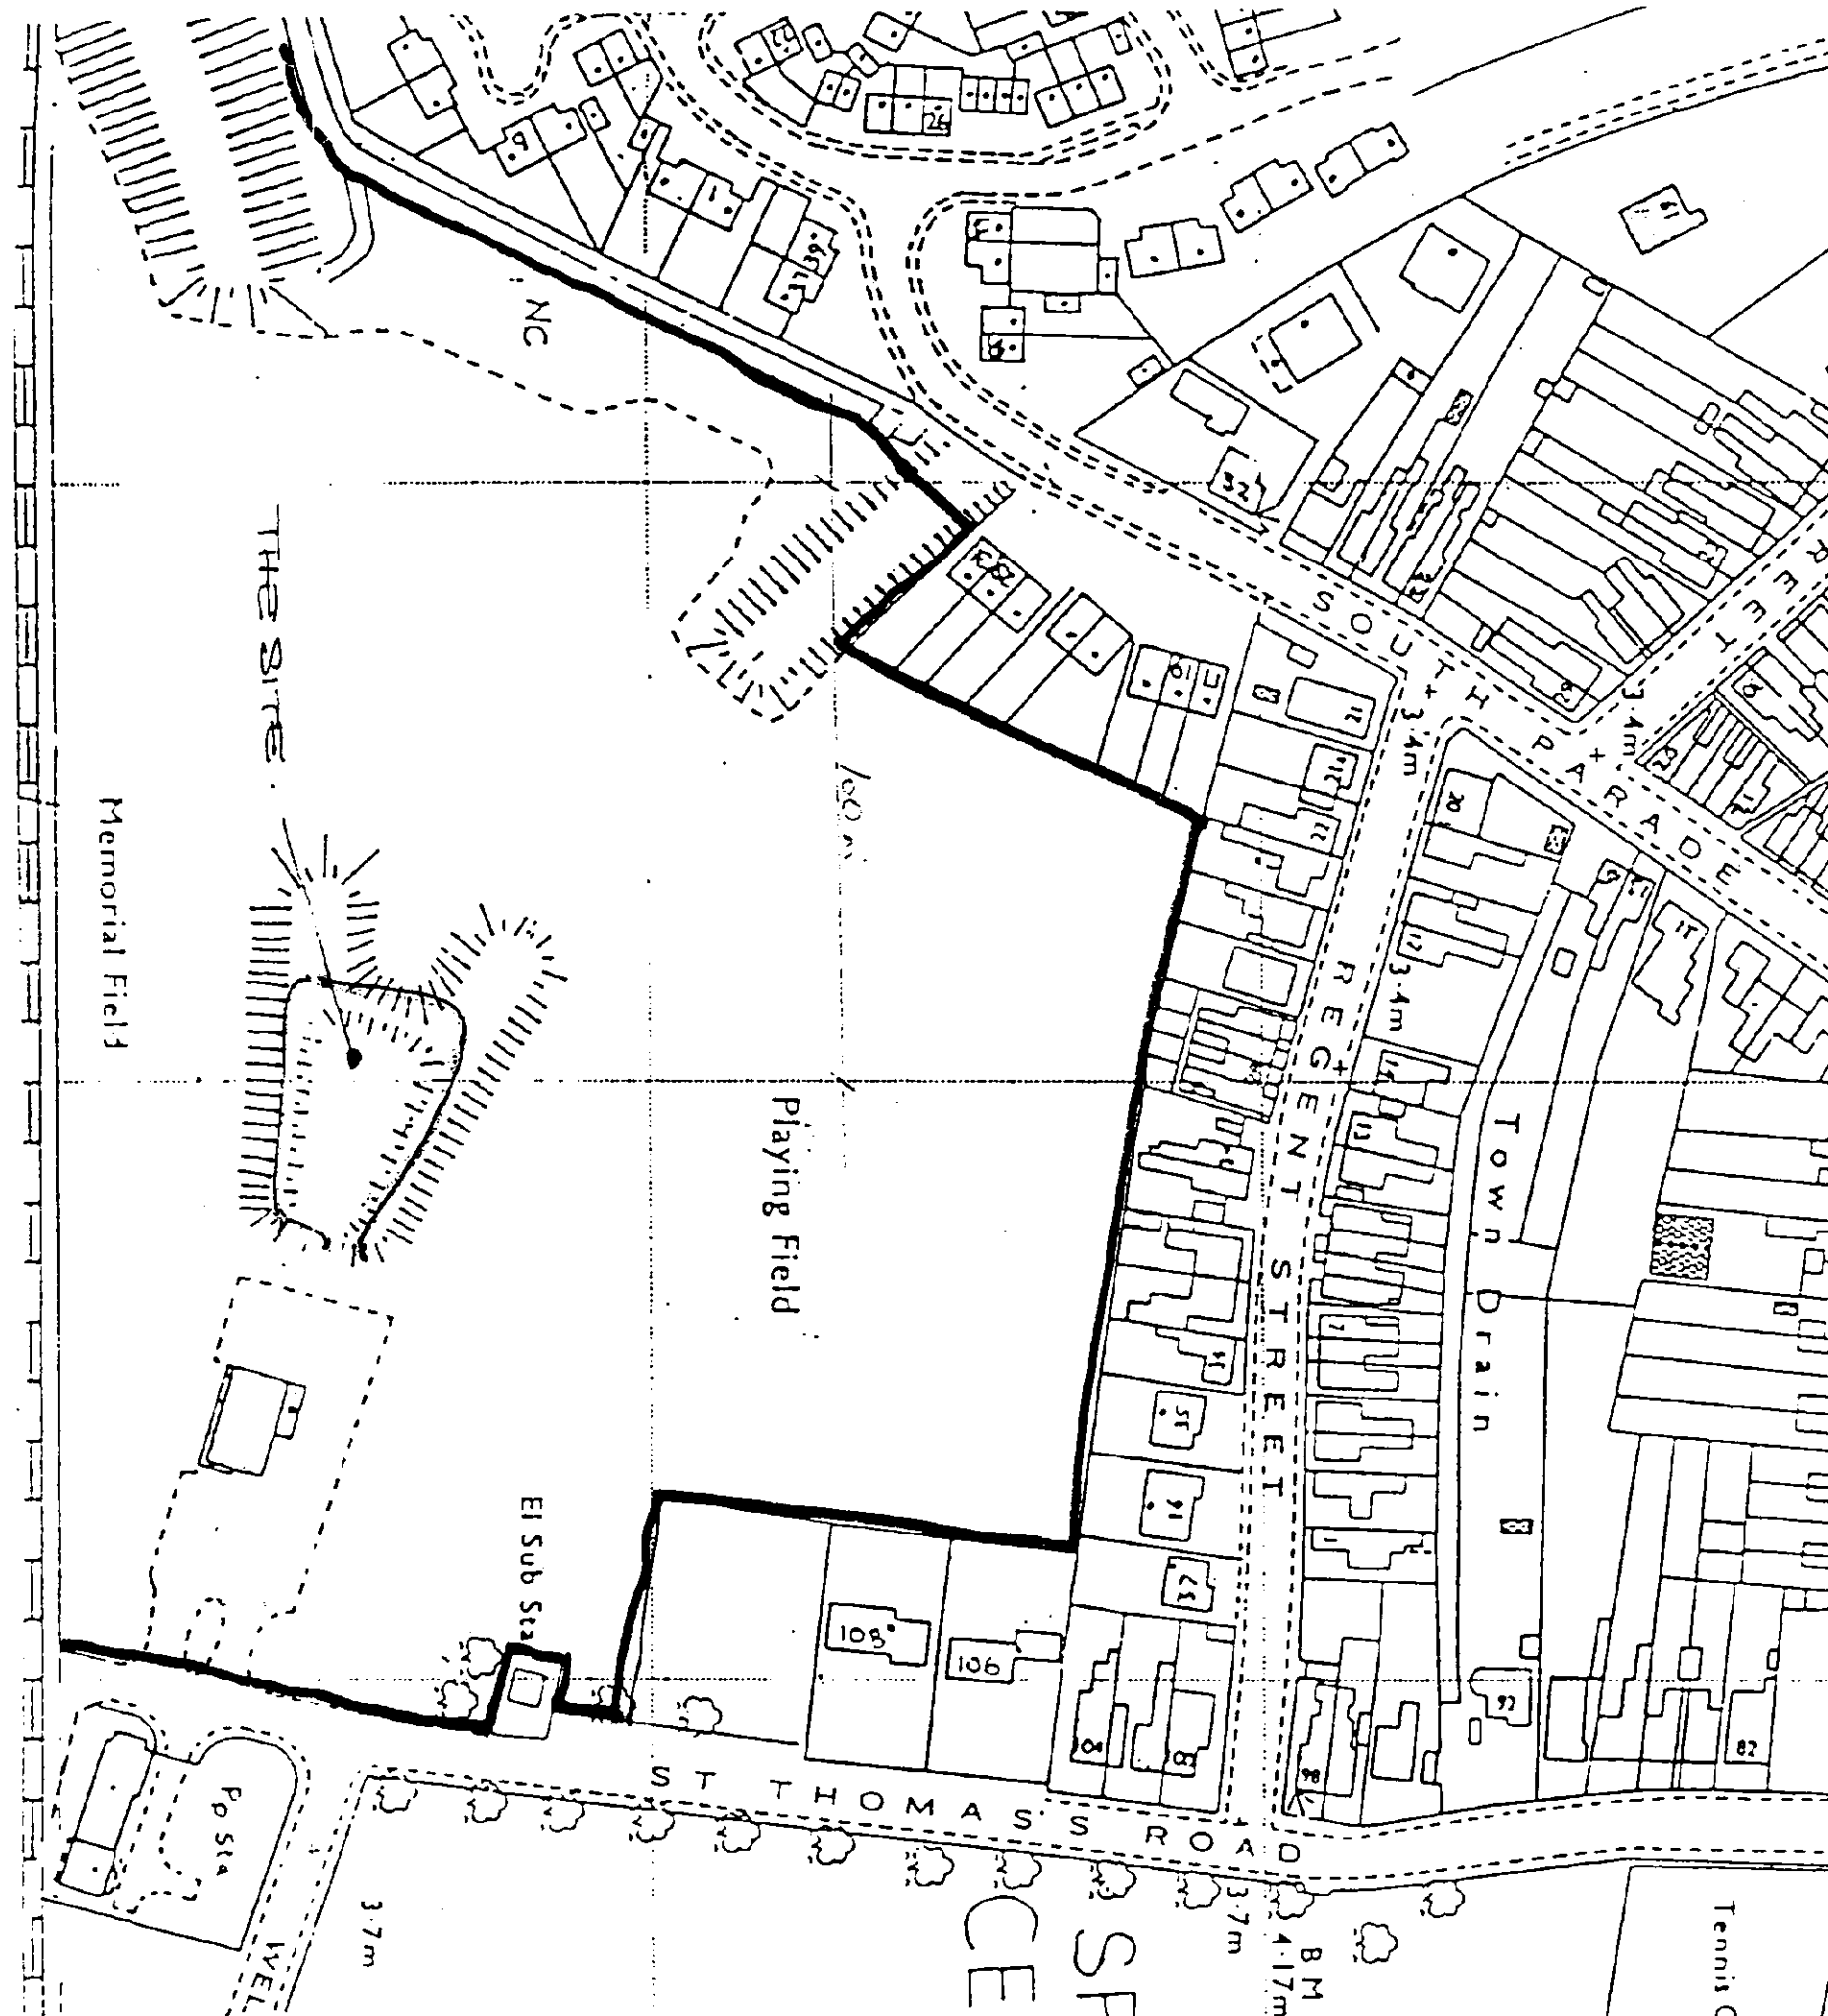


101250

SPARKING SPOTS CUB LTD

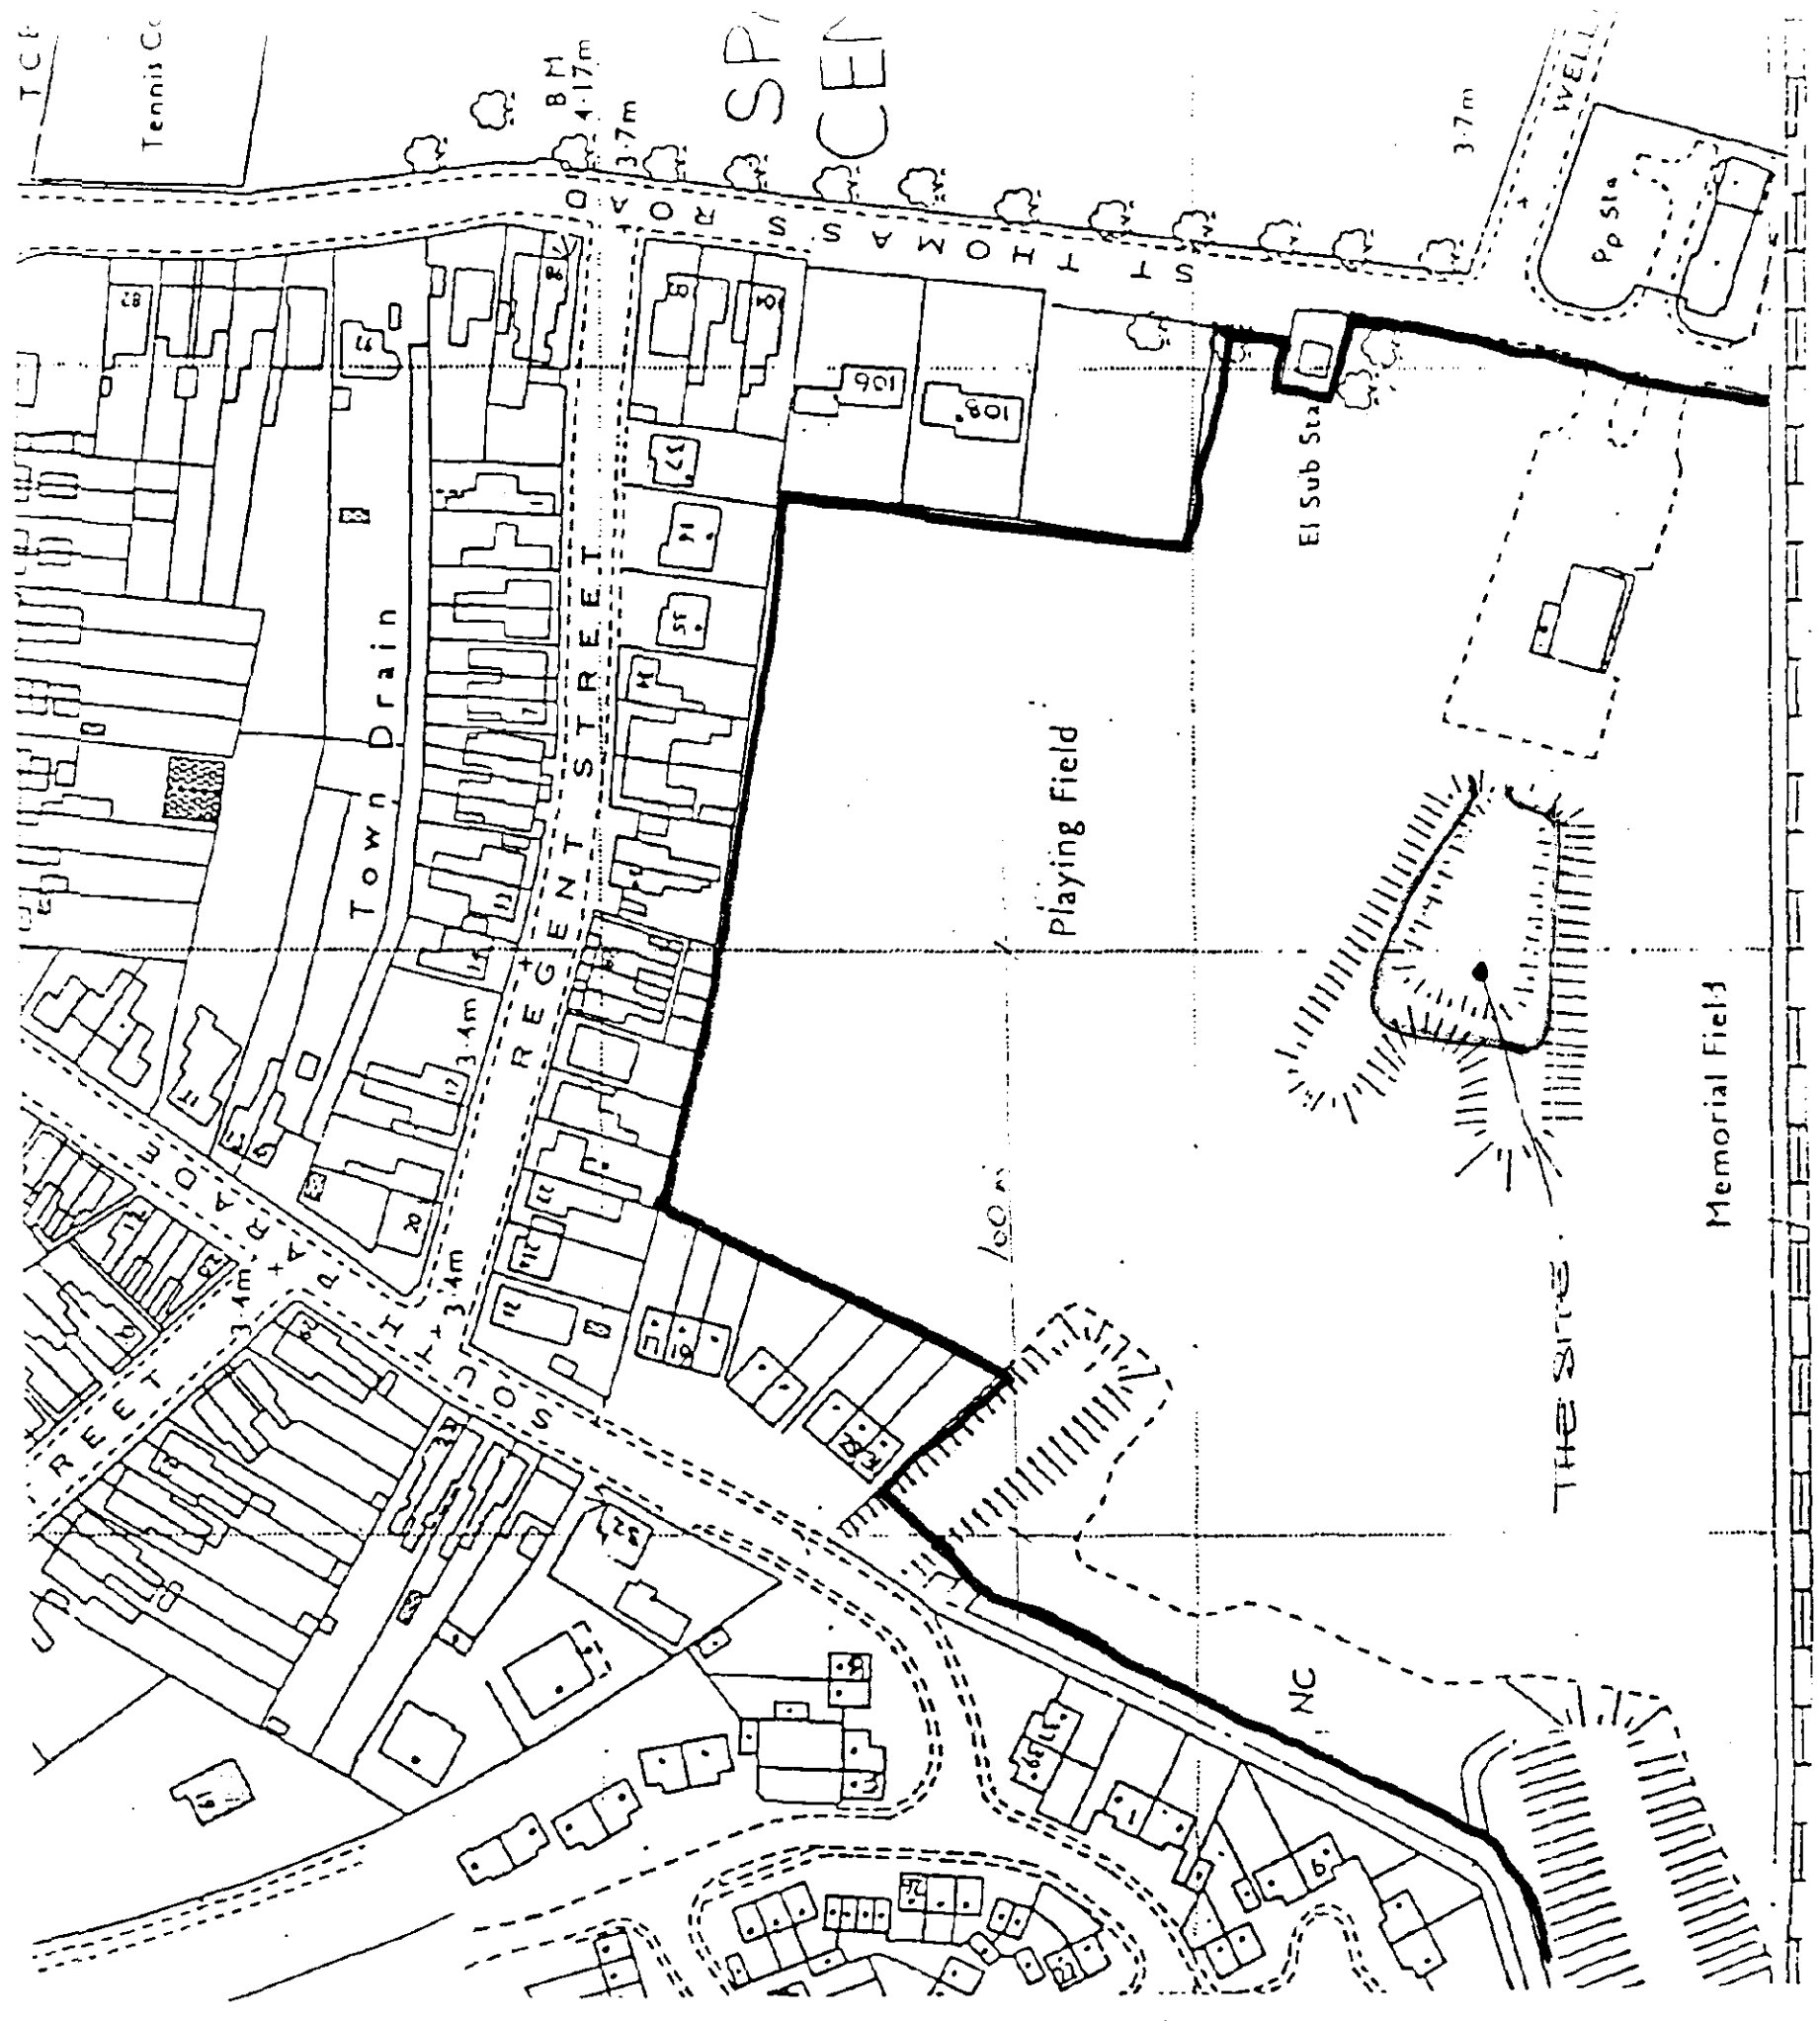


*DO NOT COVER EXIST TREE
BASES BY MORE THAN 2".

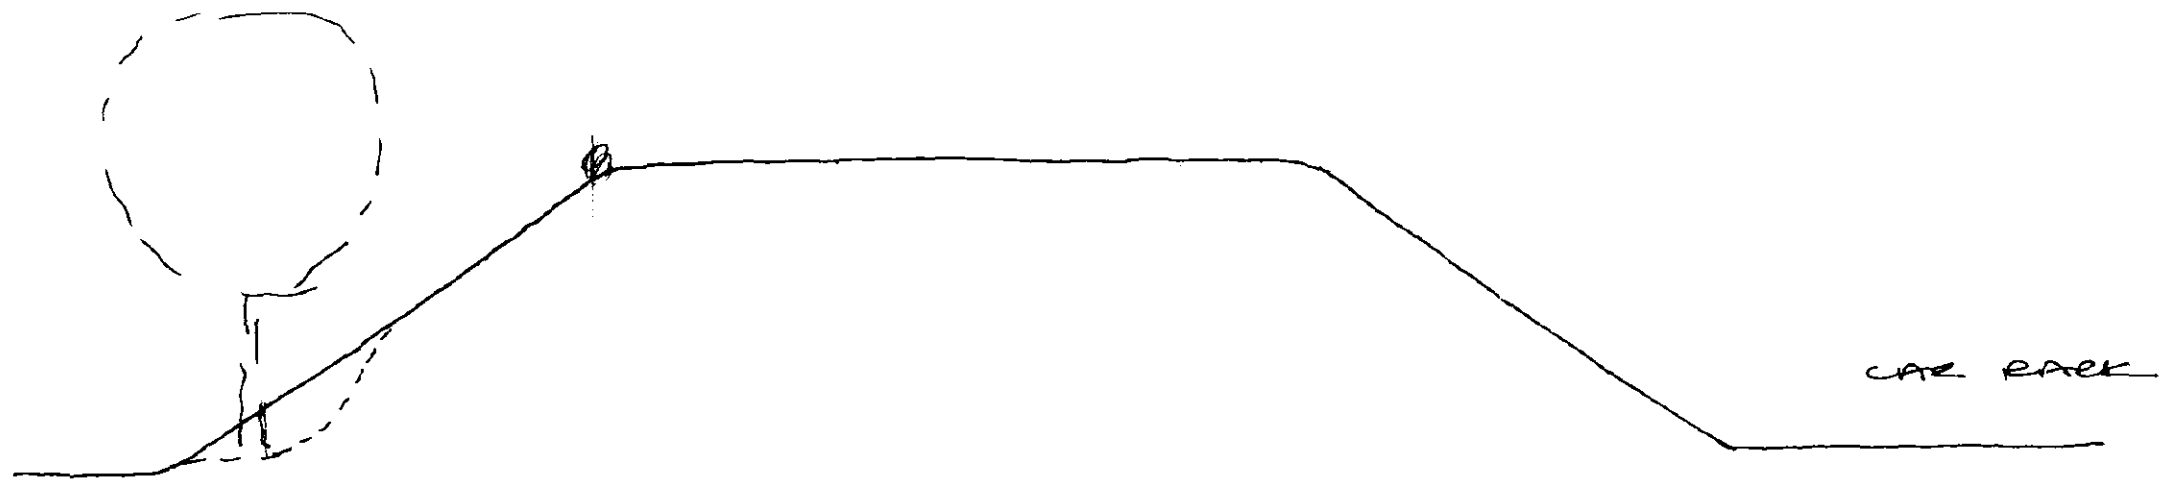



SOUTH HOLLAND D.C.
PLAN DEPT.
11 OCT 1994
REF 0983/94

SECTION A-A. PROPOSED.

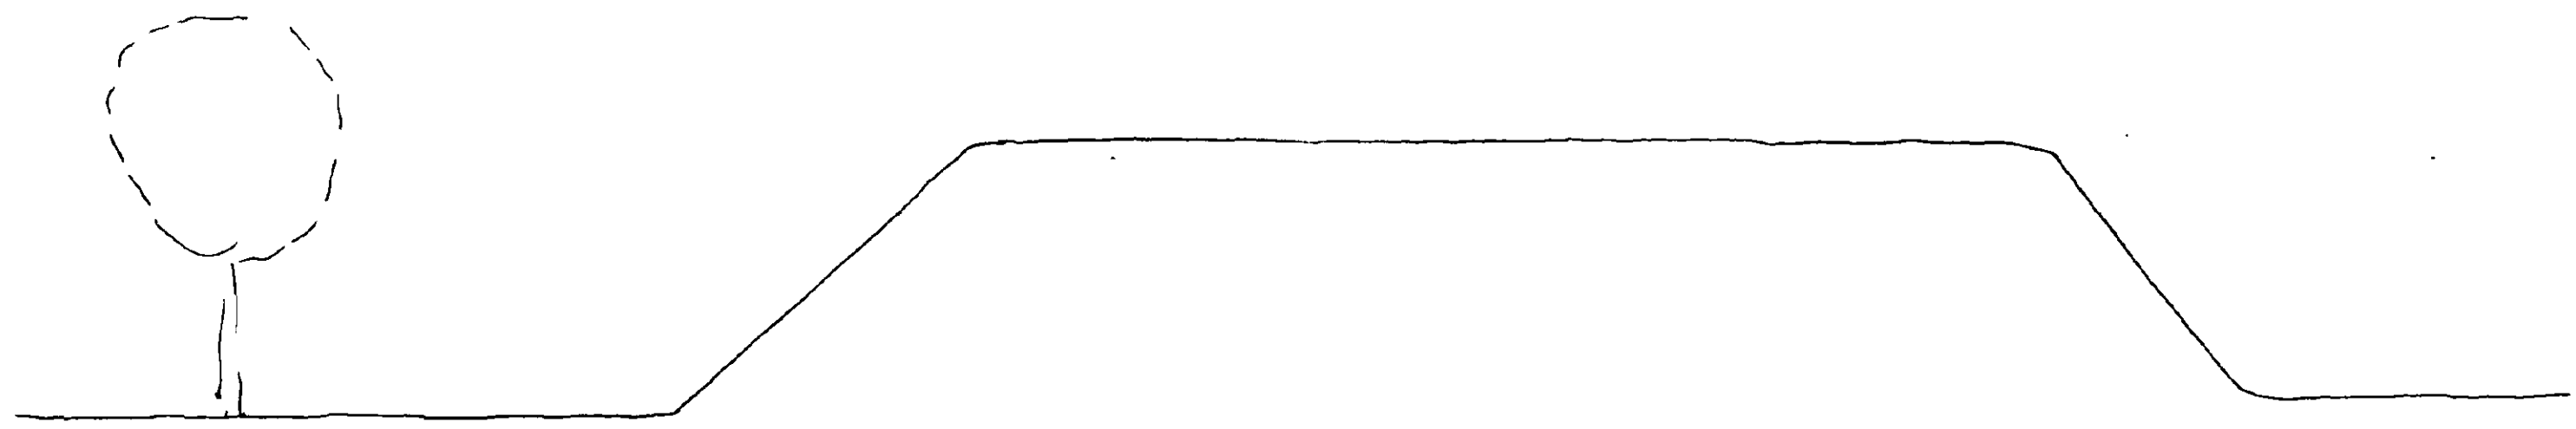


SECTION A-A. EXISTING.


* DO NOT COVER EXISTING TREE BASES BY MORE THAN 2".

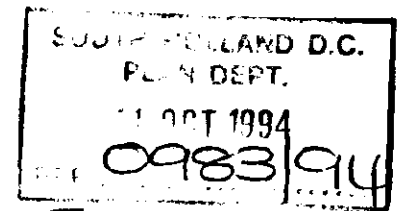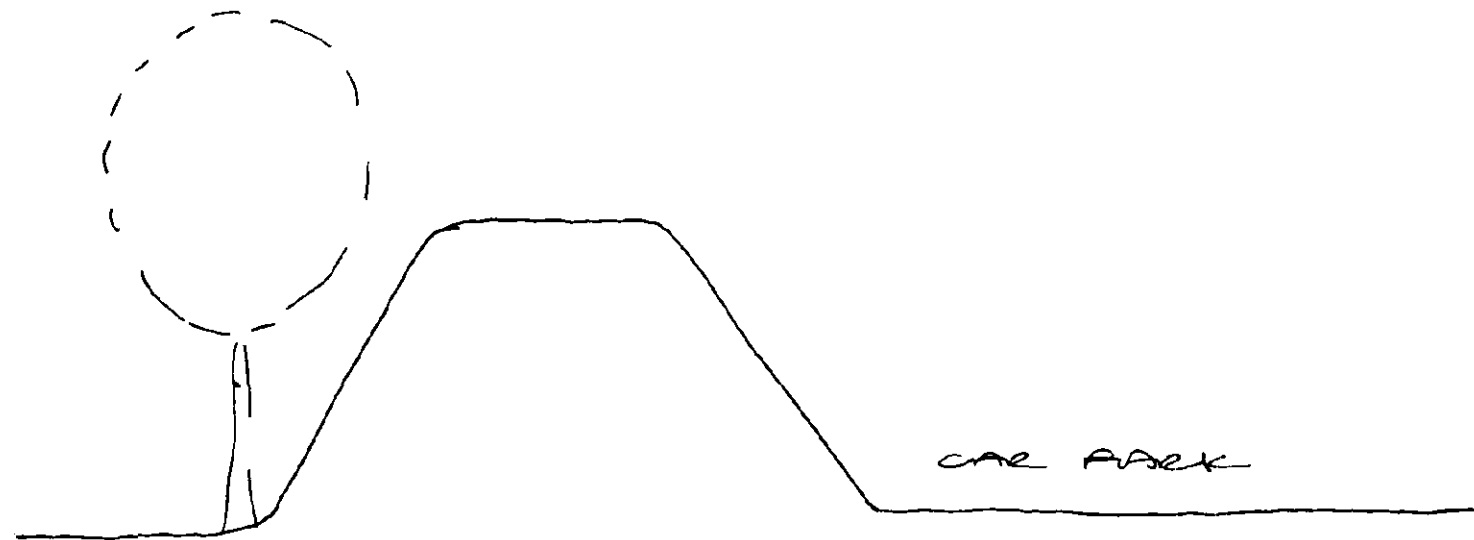


SECTION C.C. PROPOSED.

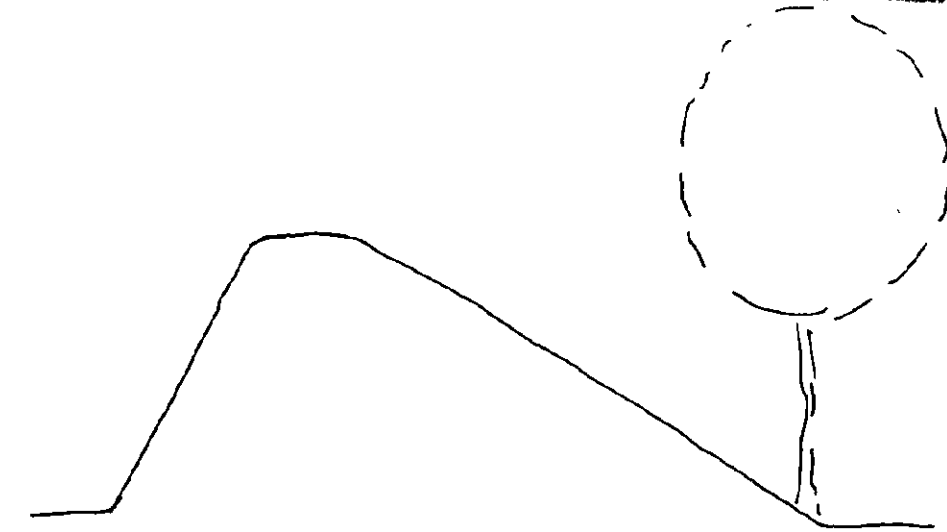

SECTION B-B PROPOSED.

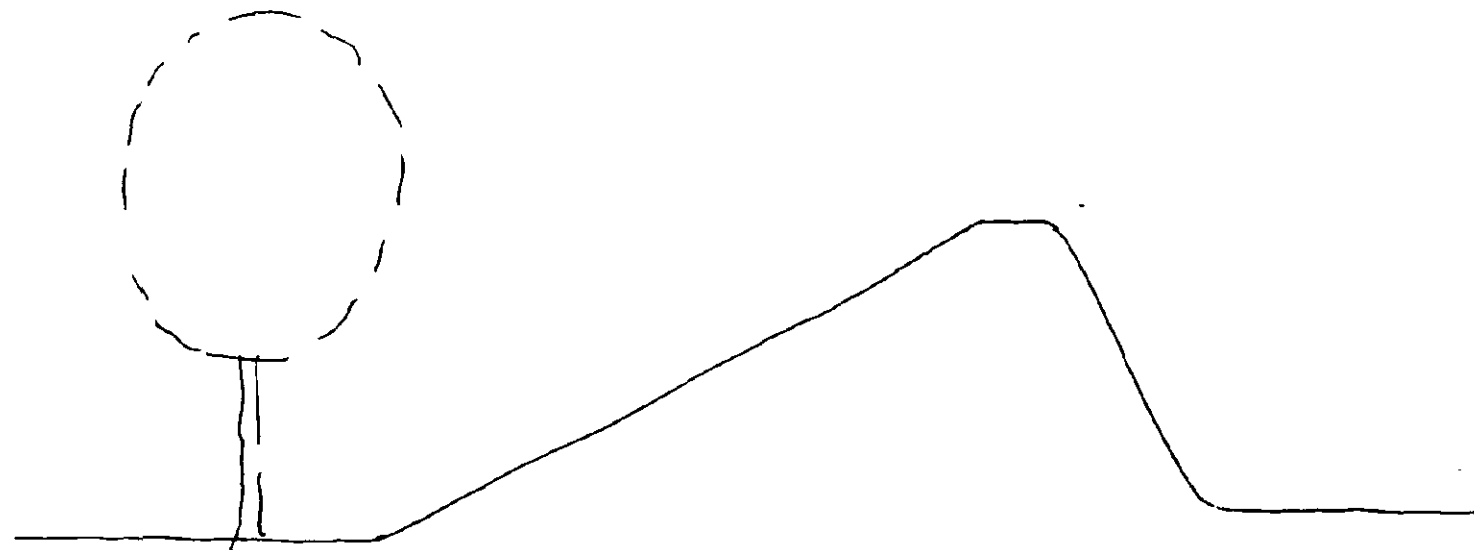

SECTION C.C. EXISTING.

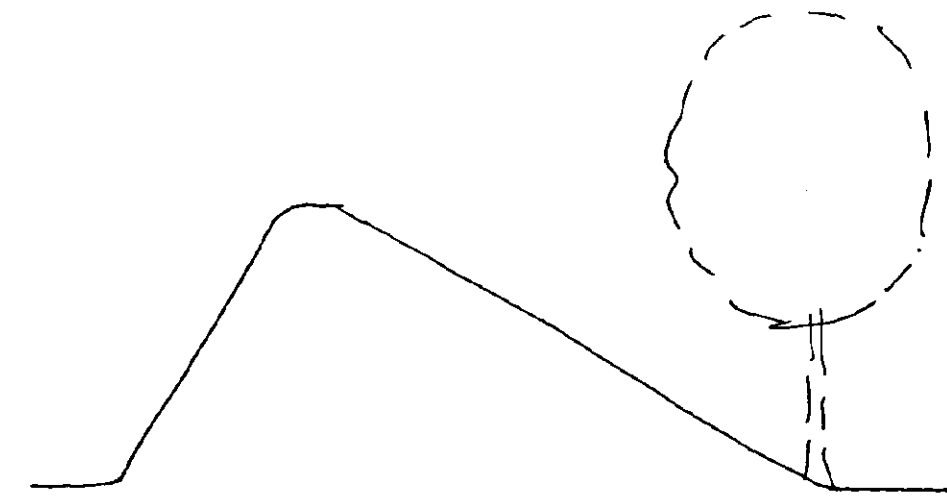

SECTION B-B. EXISTING.